




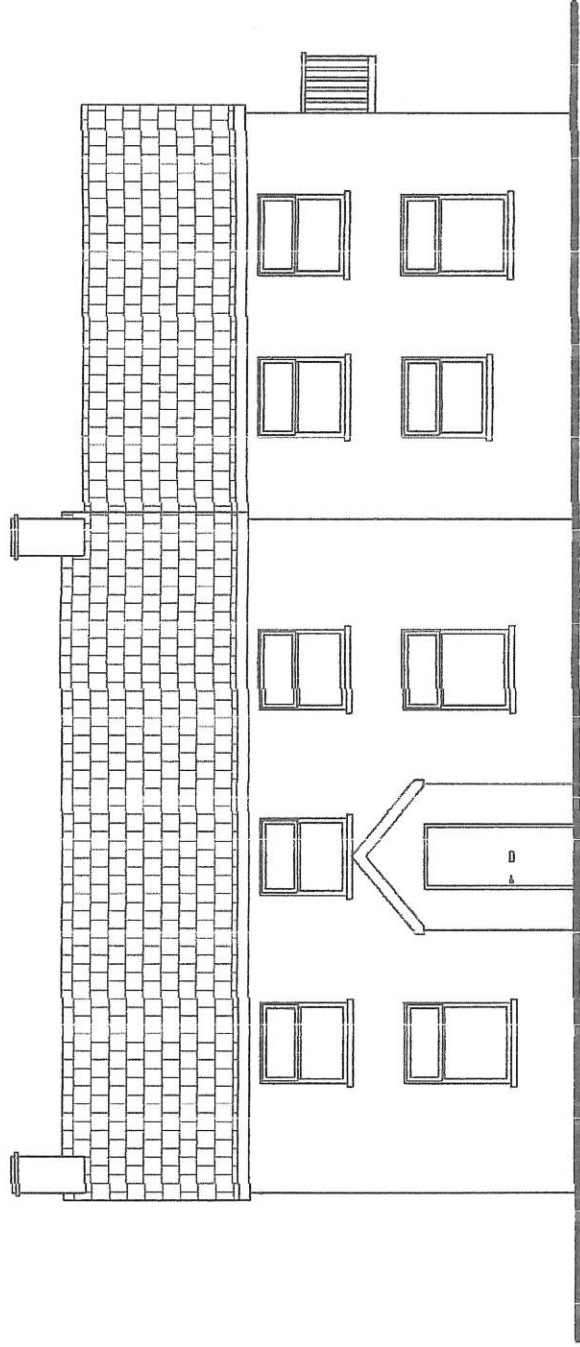


Front Elevation

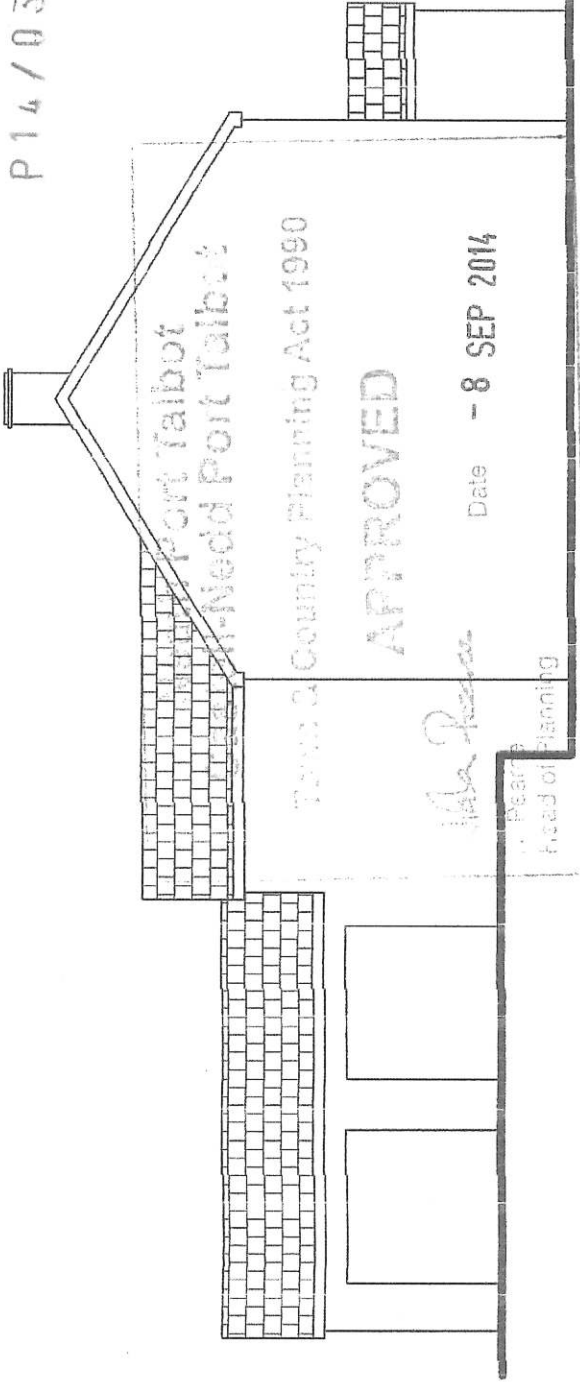

North Elevation

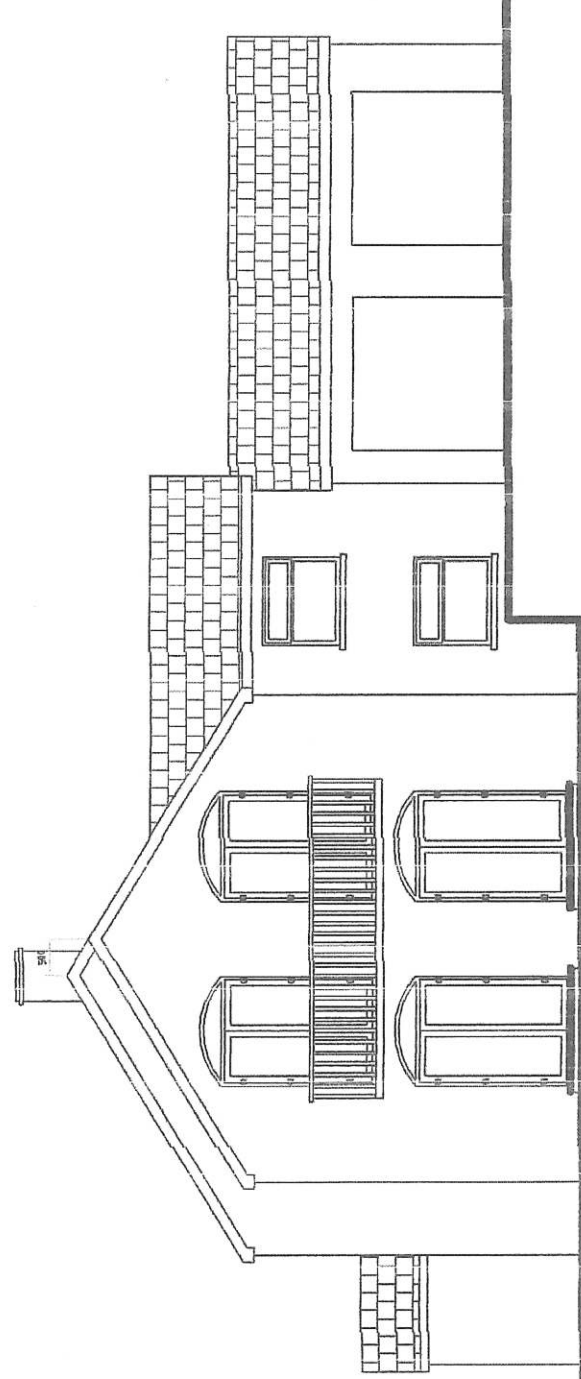

South Elevation

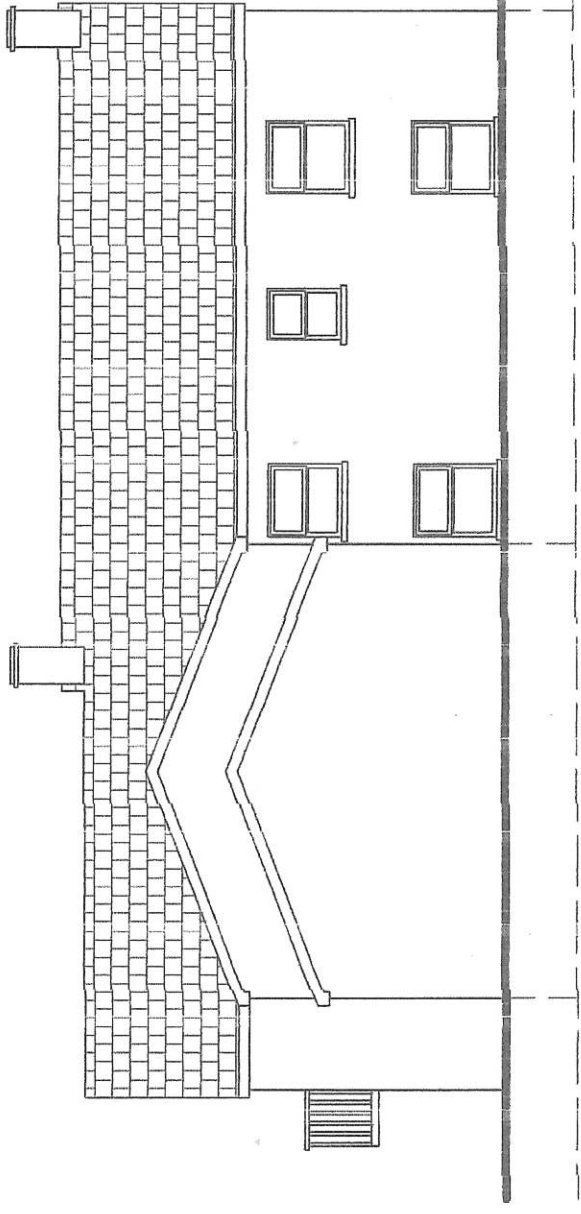

Rear Elevation

Site Address PROPOSED EXTENSION AT BRYNTEG, WATER STREET MARGAM, PORT TALBOT	Title		Notes		Date	
	1 APPROVED ELEVATIONS				22 APR 2014	
Date 04.03.14		Scale 1 : 100		Drawn By DD		Checked by
Drawing No		Brynteg4		Rev.		Date

P14/0302

Port Talbot
Brynteg, Water Street

Town & Country Planning Act 1990

APPROVED

Date - 8 SEP 2014

Ma Raza

Head of Planning