



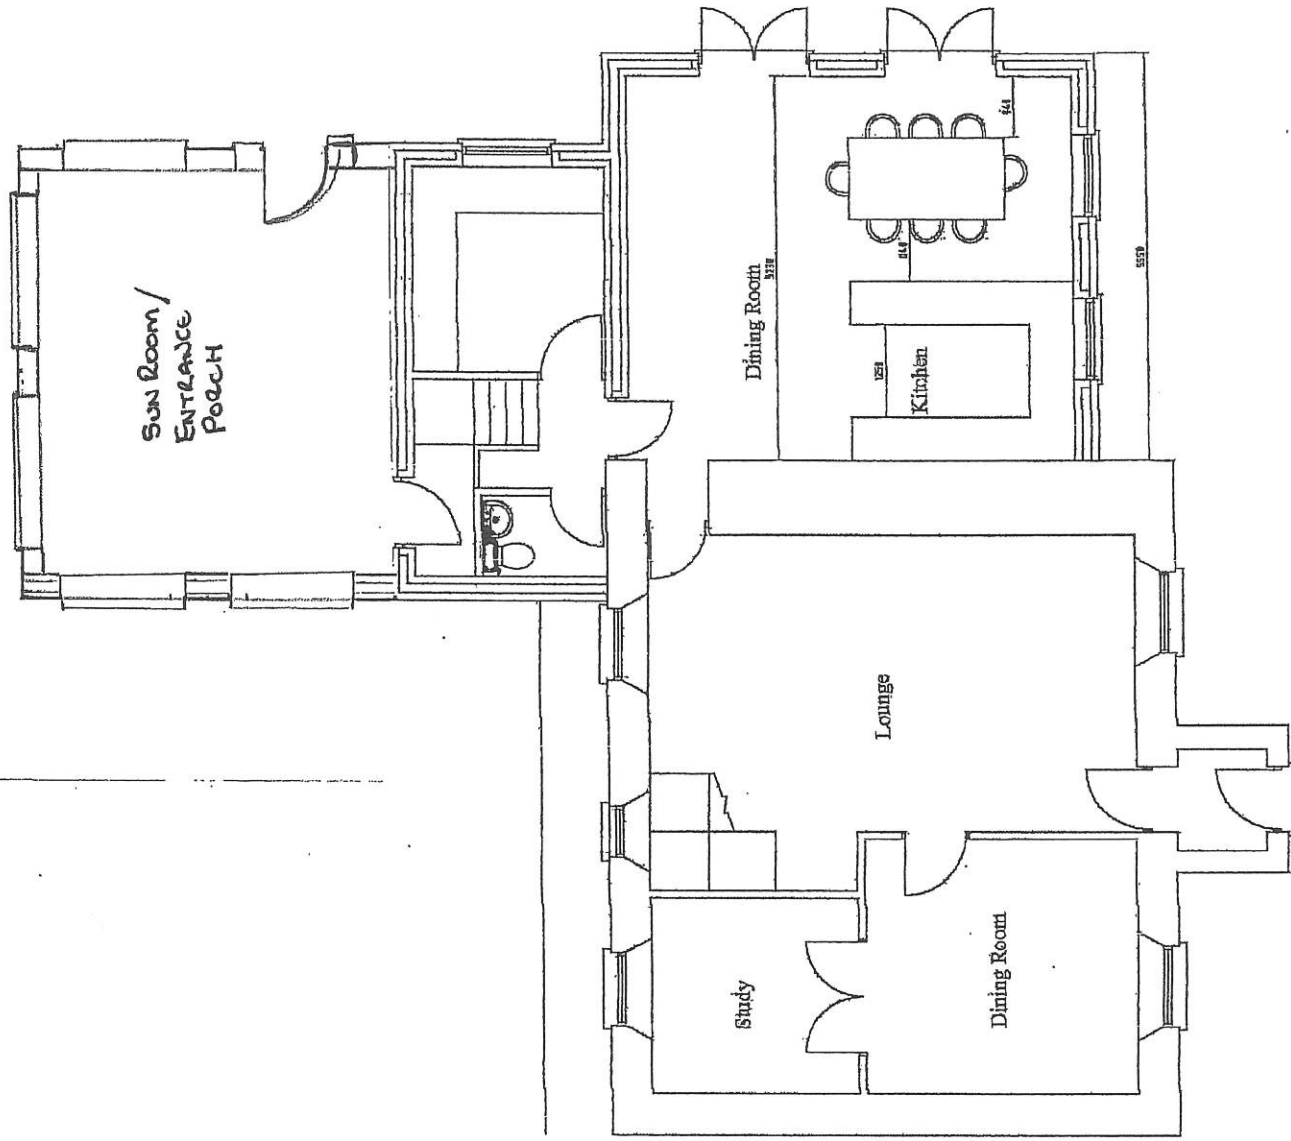

Ground Floor Plan

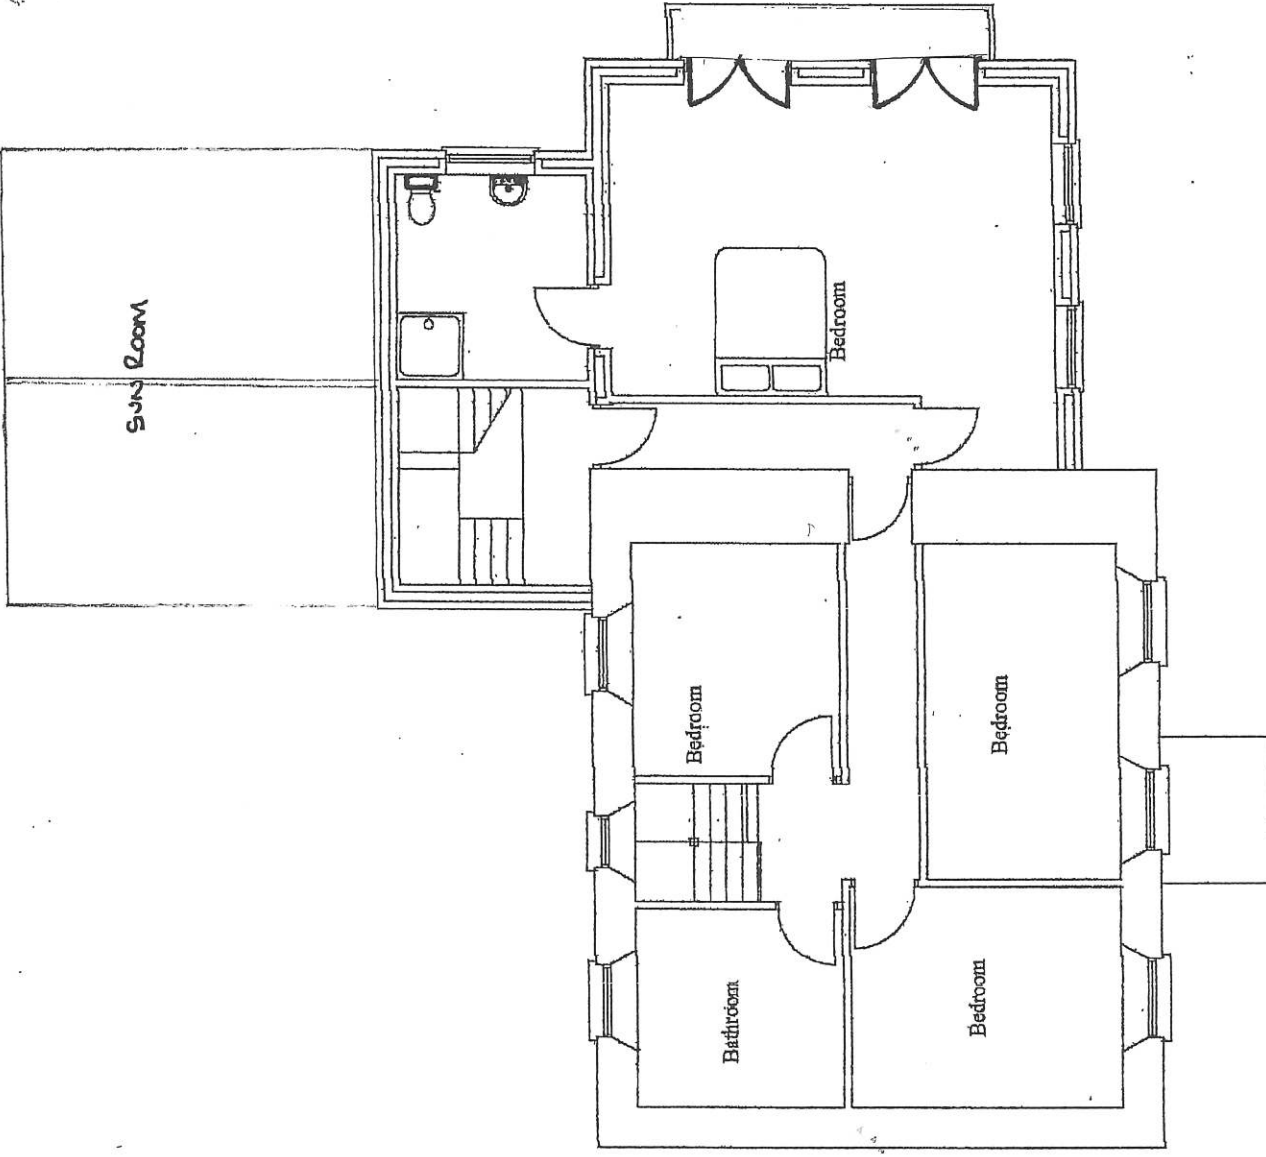

First Floor Plan

Address

PROPOSED EXTENSION AT
BRYNTEG, WATER STREET
MARGAM, PORT TALBOT

Title

PROPOSED FLOOR
PLANS
2023 Revision
P2023/0608

Notes

P 2014/0302 - AMENDMENT

Plot 04.0823

Scale 1 : 100

Drawn by DD

Checked by

Drawing No

Brynteg 3a

Rev.

Date