




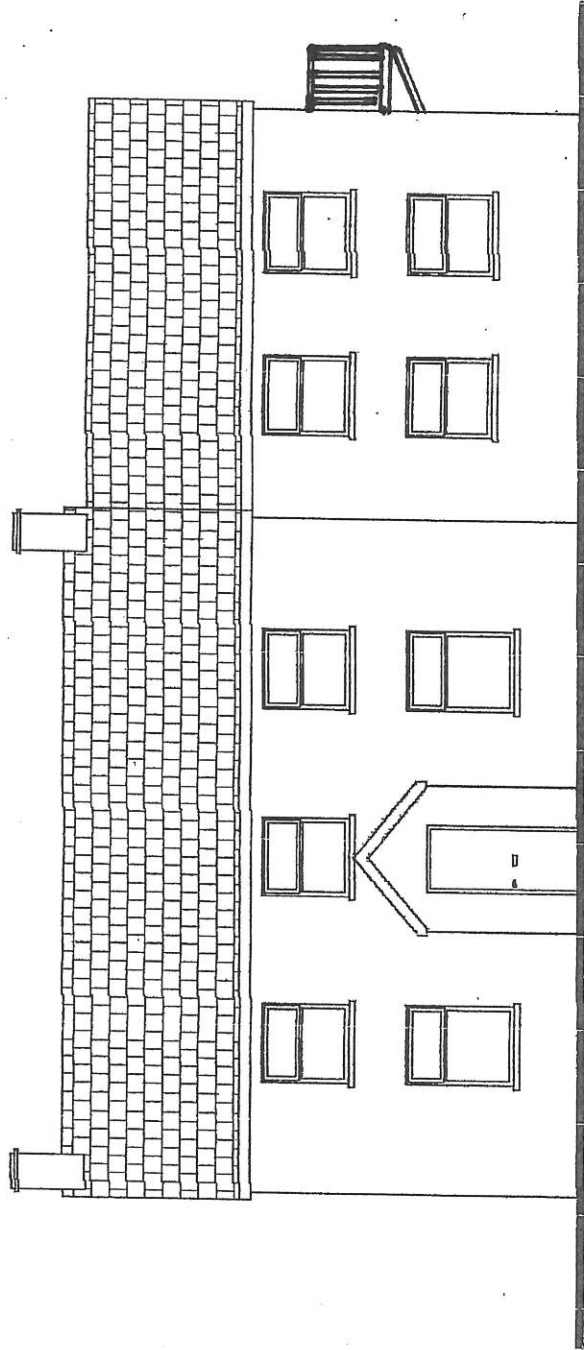


Front Elevation

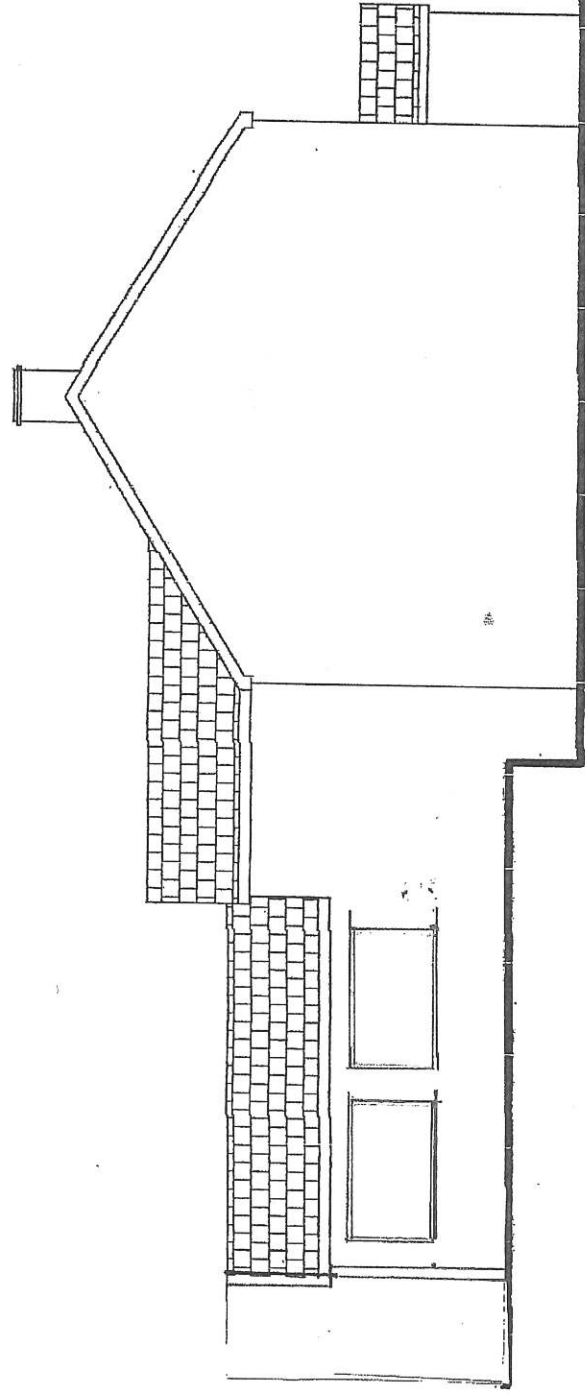

North Elevation

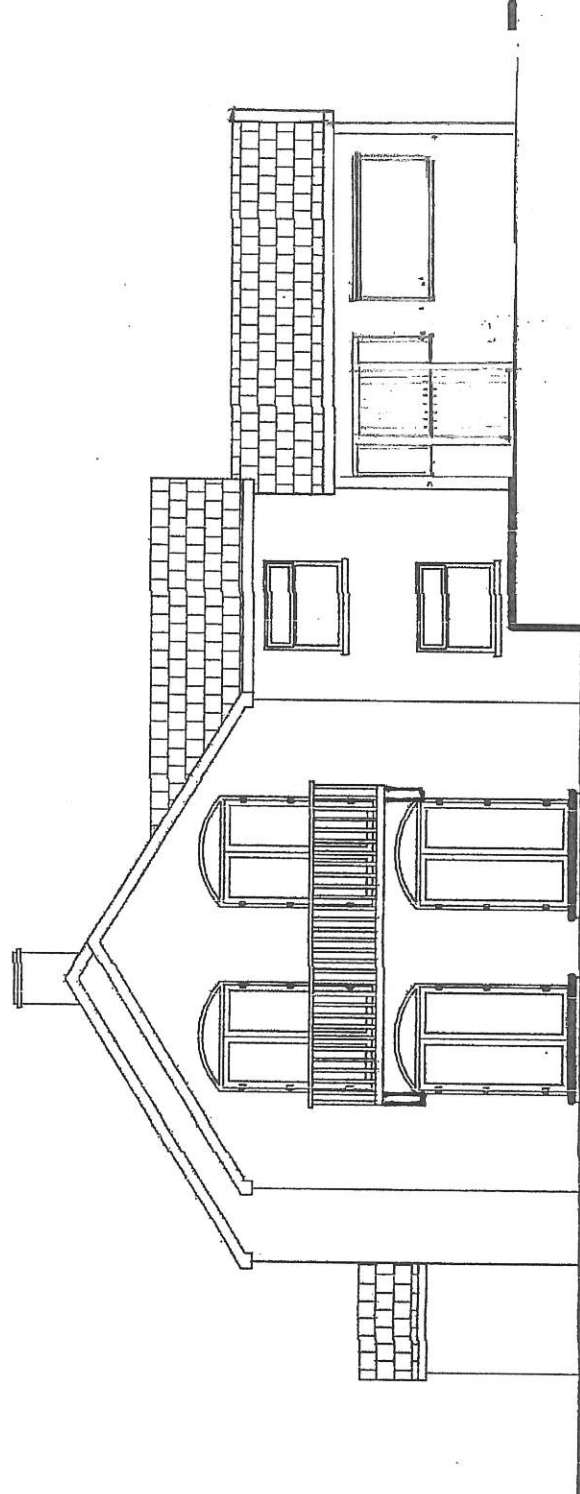

South Elevation

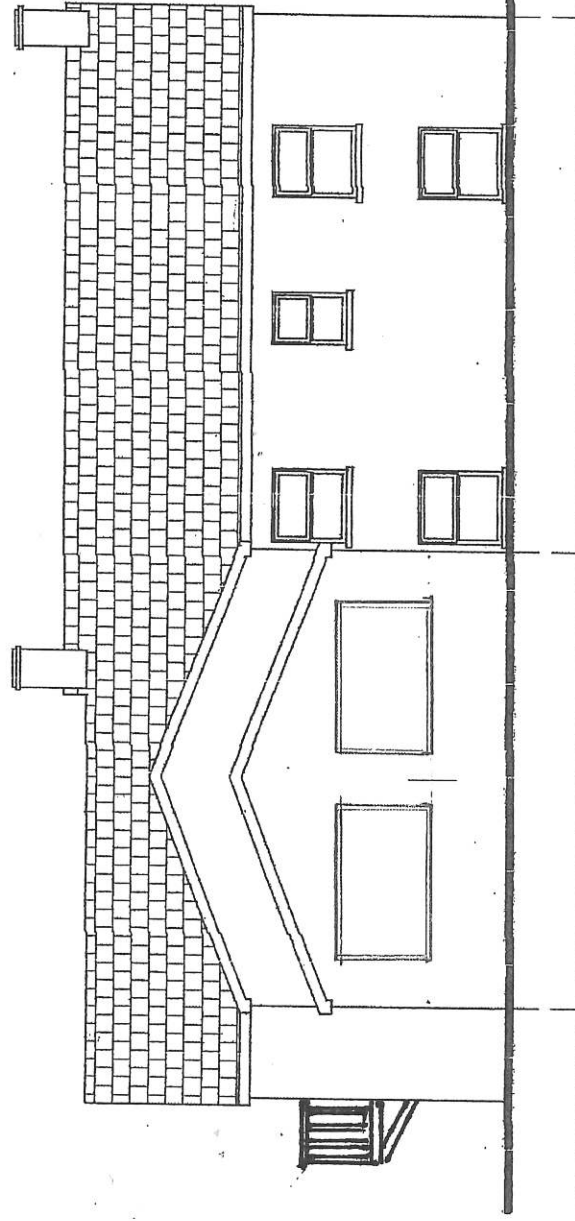

Rear Elevation

Site Address

PROPOSED EXTENSION AT
BRYNTEG, WATER STREET
MARGAM, PORT TALBOT

TRK

PROPOSED ELEVATIONS
2023 Revision
P2023/0608

Notes

P 2014/0302 Amendment

Date
04.03.23

Drawn By
DD

Checked by

Drawing
No

Brynteg4a

Rev.

Date

Scale
1 : 100