




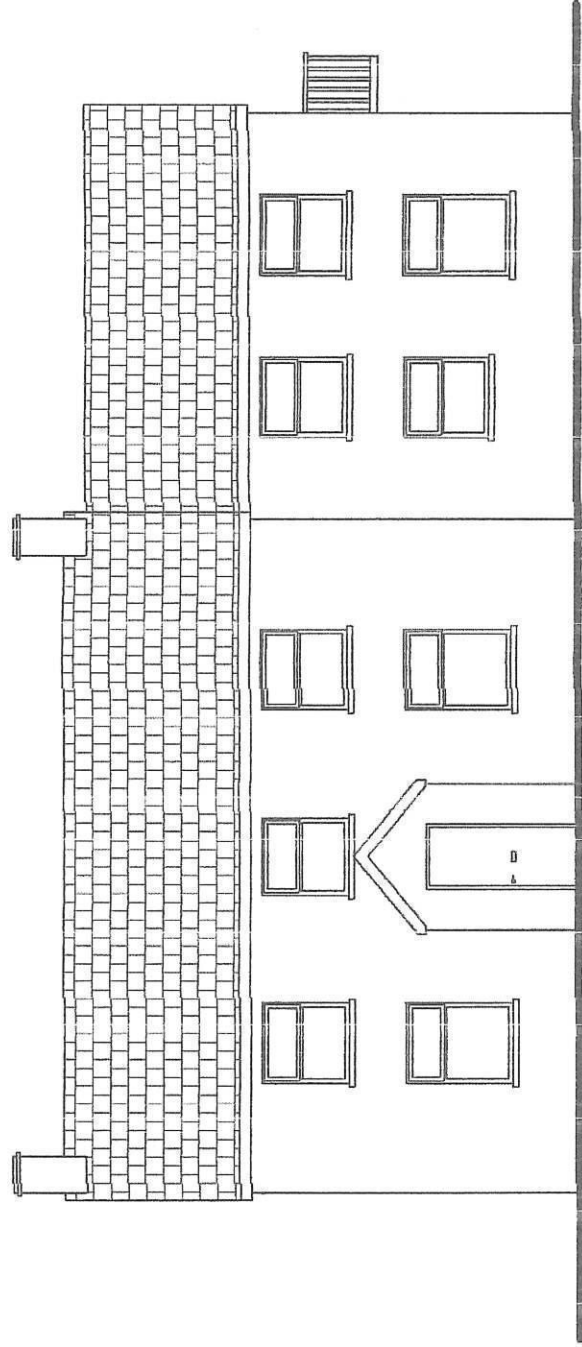


Front Elevation

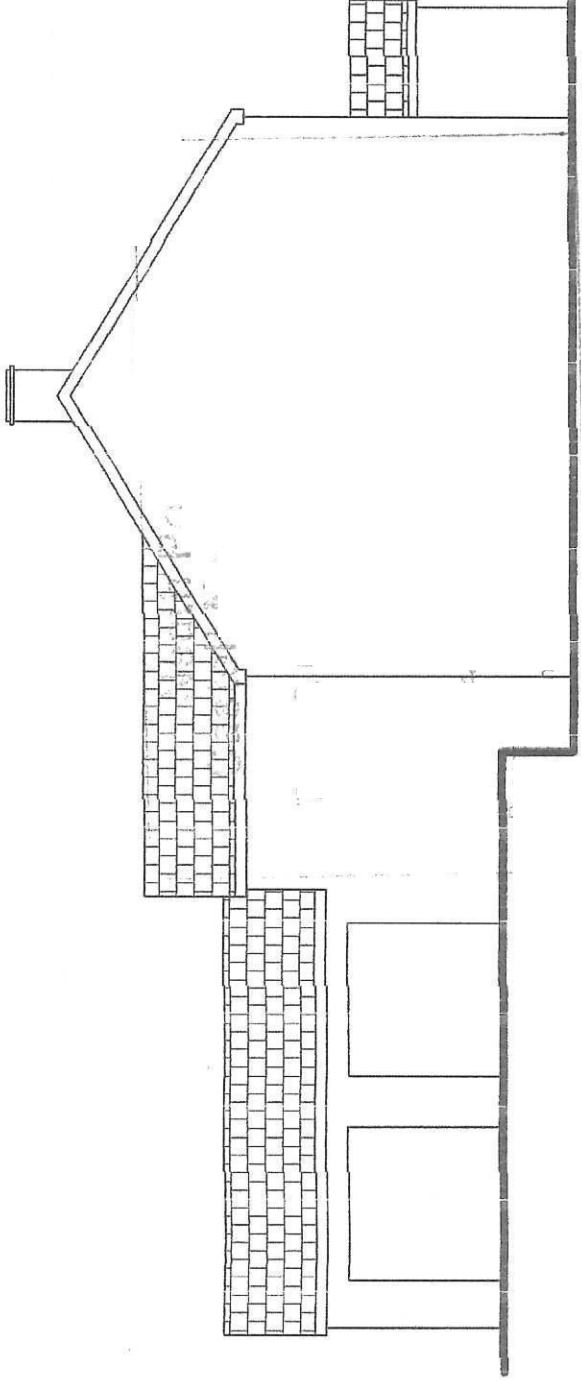

North Elevation

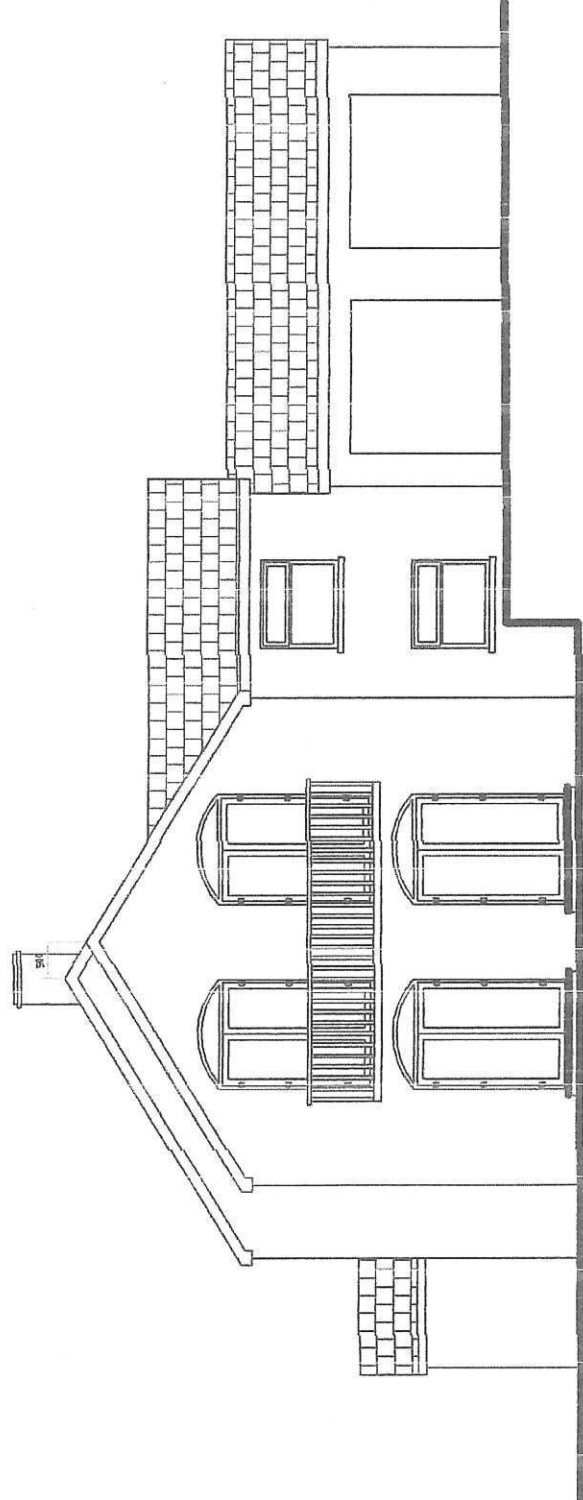

South Elevation

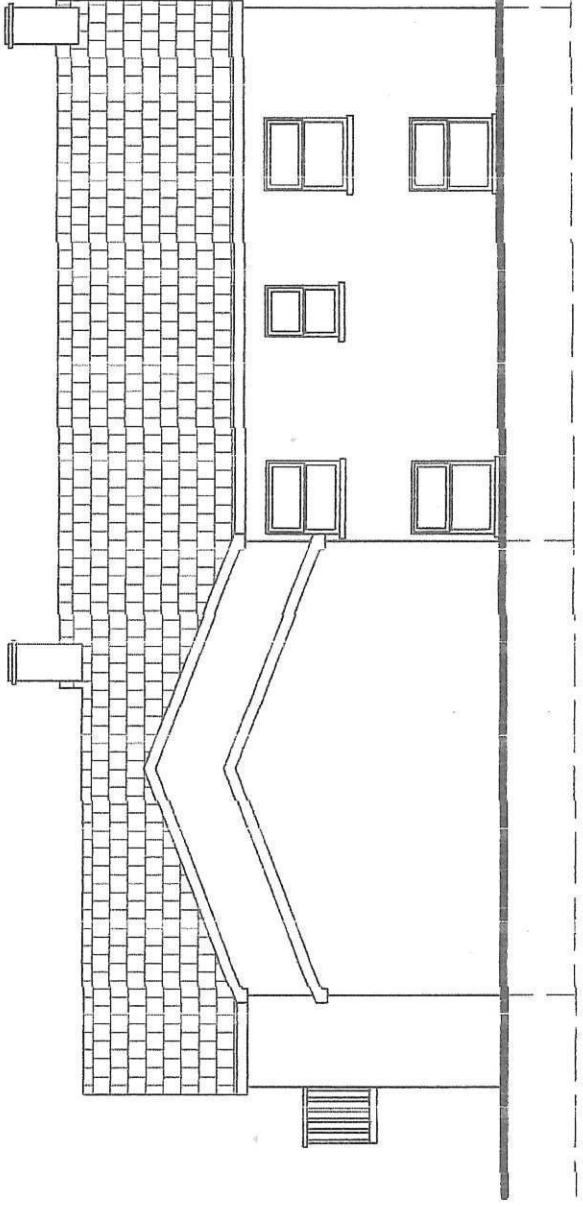

Rear Elevation

Site Address	Title		Notes		Scale		Date				
	PROPOSED EXTENSION AT BRYNTEG, WATER STREET MARGAM, PORT TALBOT		APPROVED ELEVATIONS		1 : 100		22 APR 2016				
				Drawn By		Checked by		Rev.		Date	
				DD				Brynteg4			
				Drawing No							