

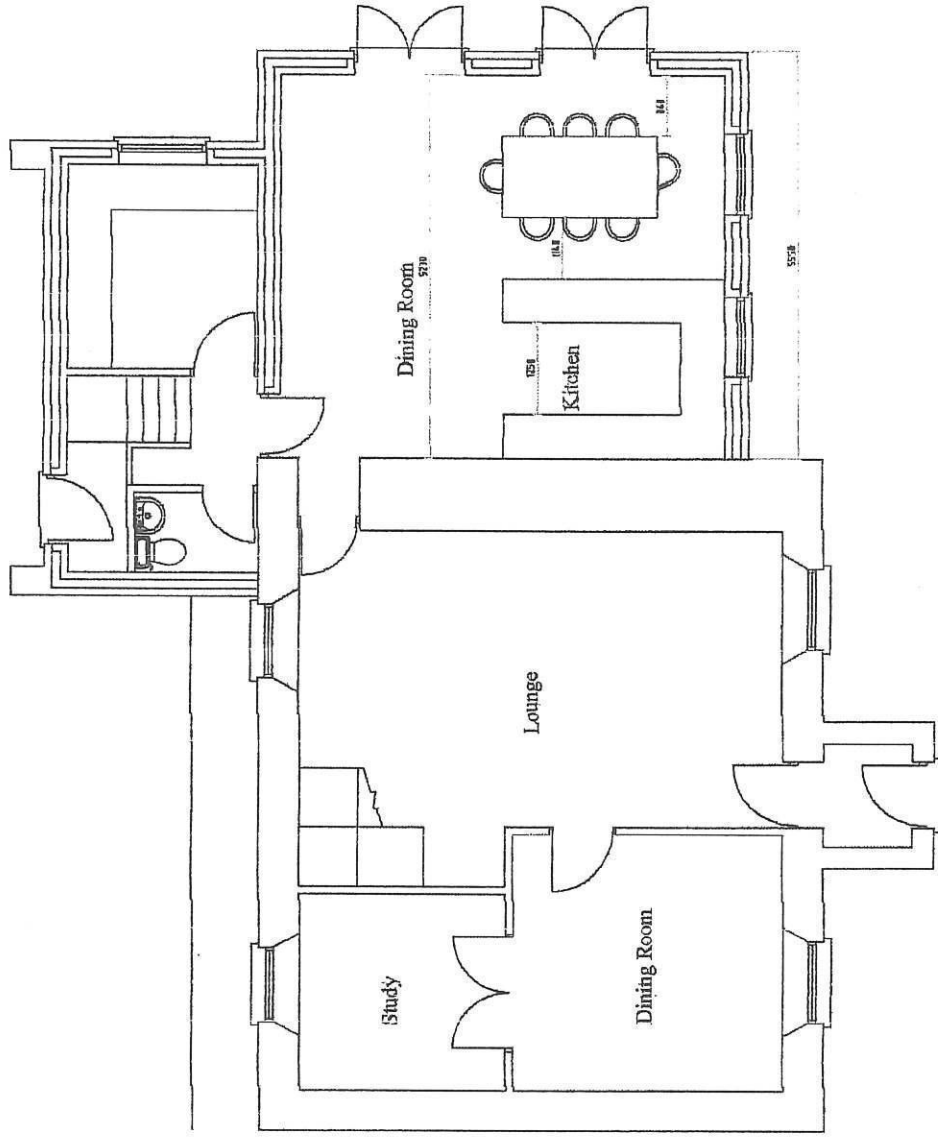


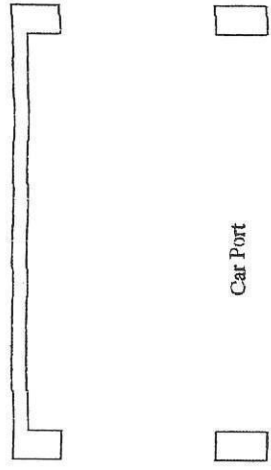

Ground Floor Plan

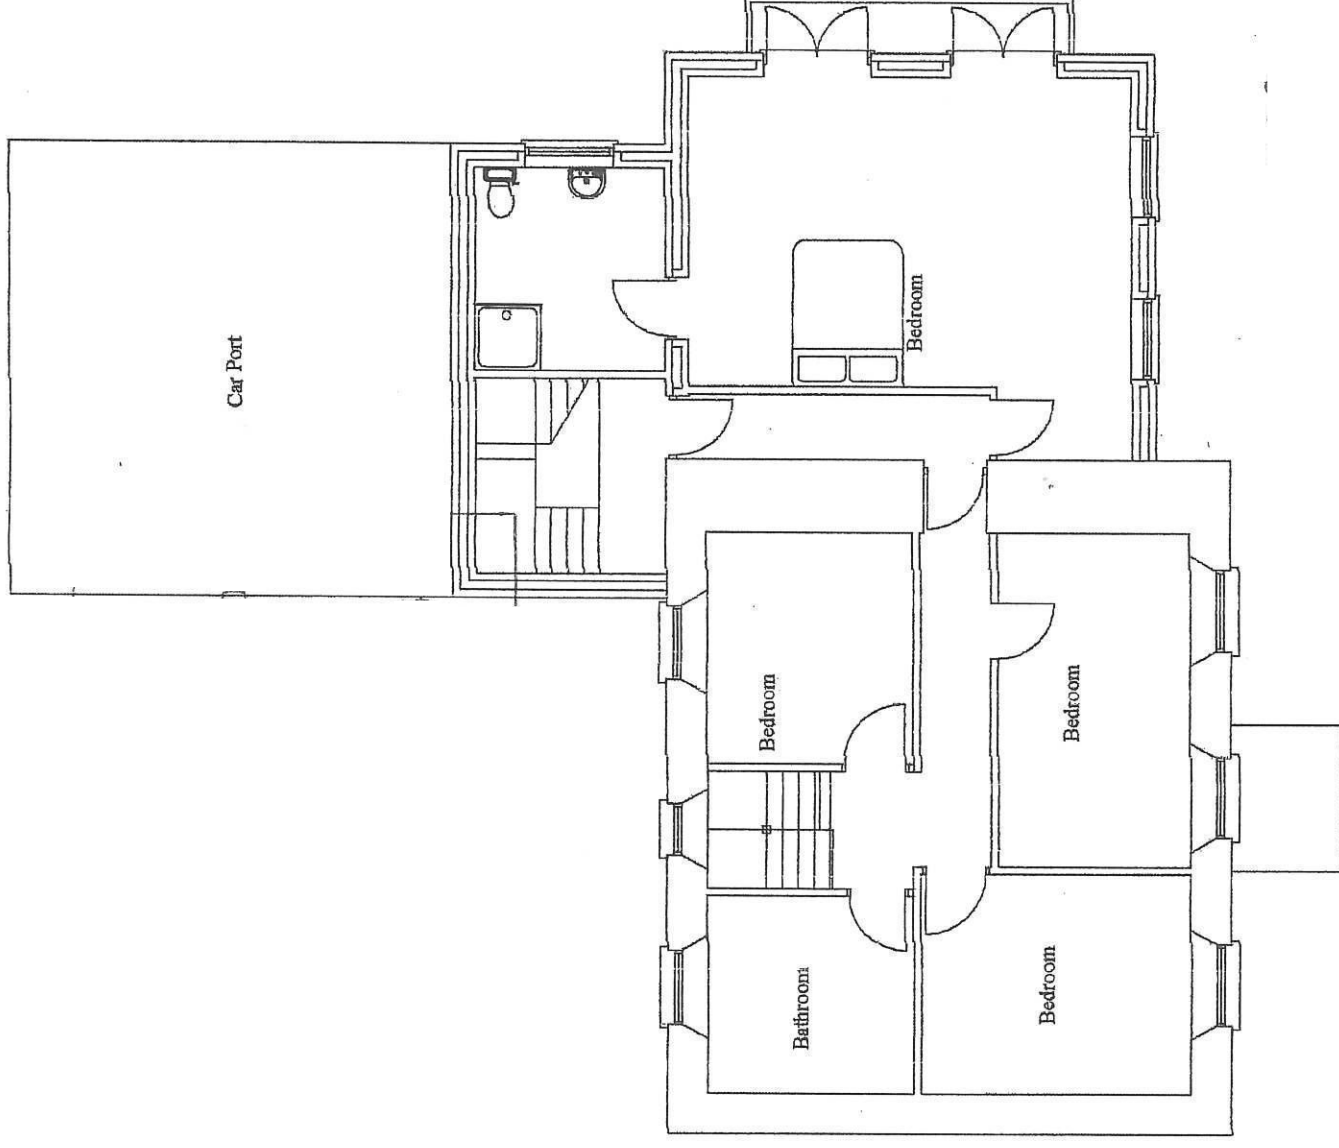

First Floor Plan

Site Address

PROPOSED EXTENSION AT
BRYNTEG, WATER STREET
MARGAM, PORT TALBOT

Title

APPROVED FLOOR
PLANS

Notes

Date 04.03.14 Scale 1 : 100

Drawn By DD

Checked by

Drawing No

Brynteg3

Rev.

Date