

Notes:
Responsibility is not accepted for errors made by others scaling from this drawing.


All construction information should be taken from figured dimensions only. Dimensions are in millimetres unless otherwise stated.

All dimensions and conditions are to be checked on site prior to preparing drawings or commencing any work.

Any variations or supplementary drawings are to be approved by The Architect.

All details are to be read in strict accordance with GA drawings and construction notes

All steelwork sizes, padstones, blockwork strengths and associated structural design to be in accordance with structural engineers design and requirements. Hiraeth Architecture accepts no liability to any discrepancies in the structural design indicated on these drawings. Any structural related queries should be directed to the project engineer immediately.

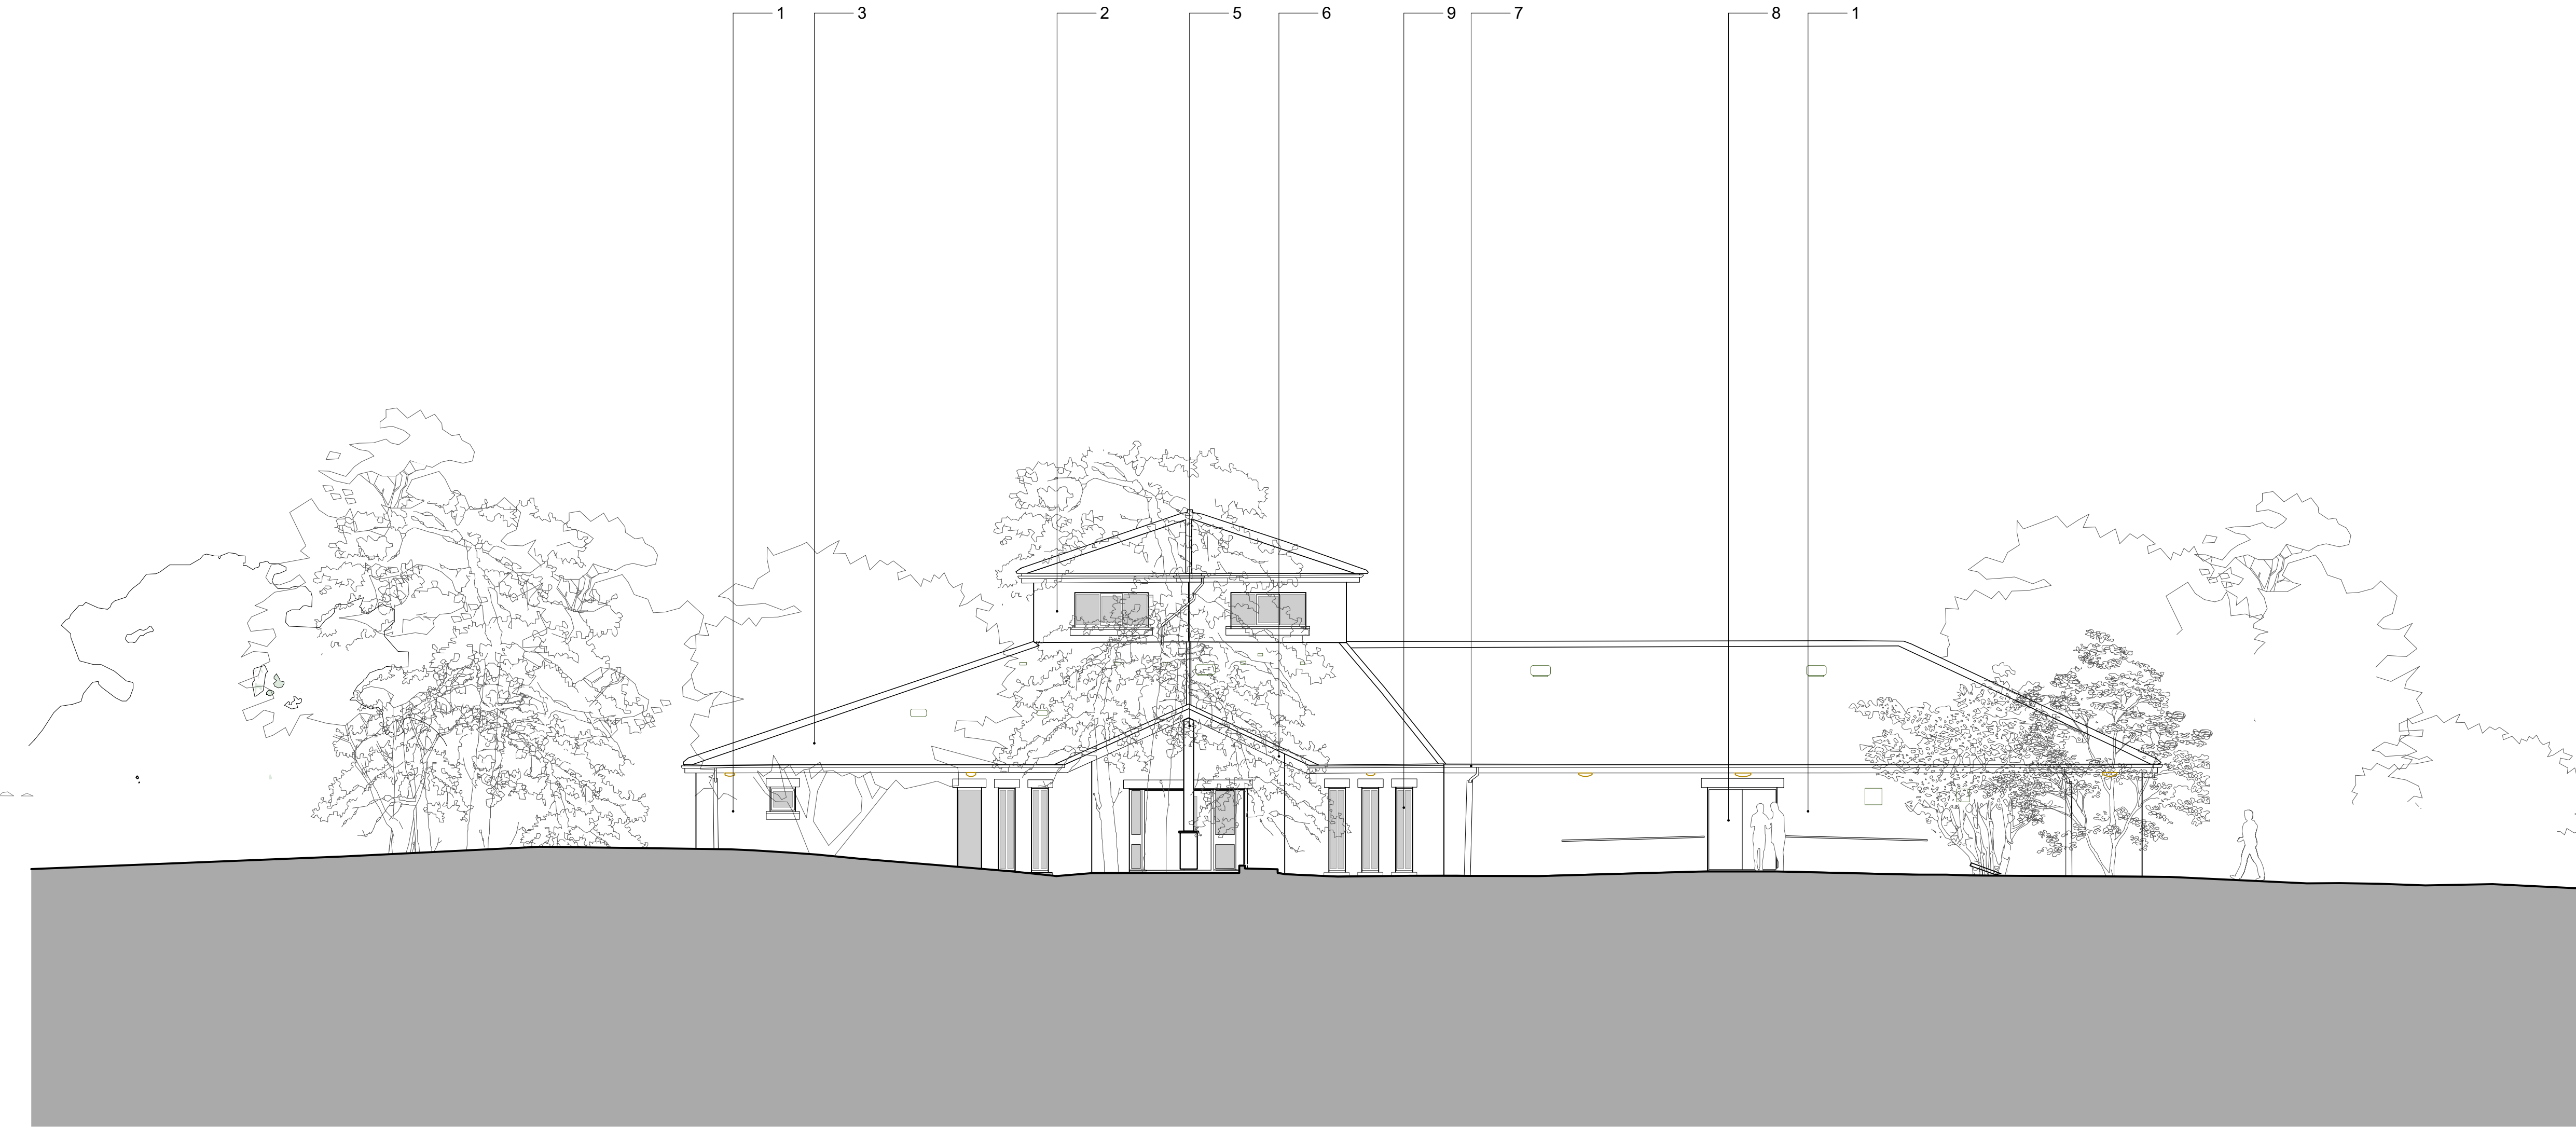

- EXISTING MATERIALS**
- 1. External Wall type 01: Rubble stone wall
 - 2. External Wall Type 02: Timber panelling
 - 3. Roof type 01: Slate tile
 - 4. Roof type 02: Corrugated PVC roofing
 - 5. Structure: Timber posts
 - 6. Flashings: Anthracite PPC Aluminium
 - 7. Guttering/Downpipes: Black PVC
 - 8. Doors: Painted timber framed
 - 9. Windows: Painted timber framed with stone lintels
 - 10. Fencing: Chrome framing with glass inserts

02042.1 NORTH ELEVATION AS EXISTING
SCALE 1:100 @ A1, 1:200 @ A3

0 1 2 3 4 5 6 7 8 9 10 M

SERIES		EXISTING
SUITABILITY		S2 - ISSUED FOR INFORMATION
REV	DATE	NOTE
P1	08/08/23	Issued for information

Hiraeth.

2080 02

Neath Port Talbot CBC
GNOLL PARK

Existing North Elevation

Scale 1:100 @ A1, 1:200 @ A3Date 08/23

02920 025814 | office@hiraetharchitecture.co.uk
The Maltings | East Tyndall St | Cardiff | CF24 5EA

UPRN	Zone	Originator	Role	Type	Sht number	S Code	Rev
2080	02	HIR	A	DR	02042	S2	P1

do not scale from this drawing | all dimensions to be verified on site | notify architect of all discrepancies | copyright Hiraeth architecture