





FIRST FLOOR PLAN

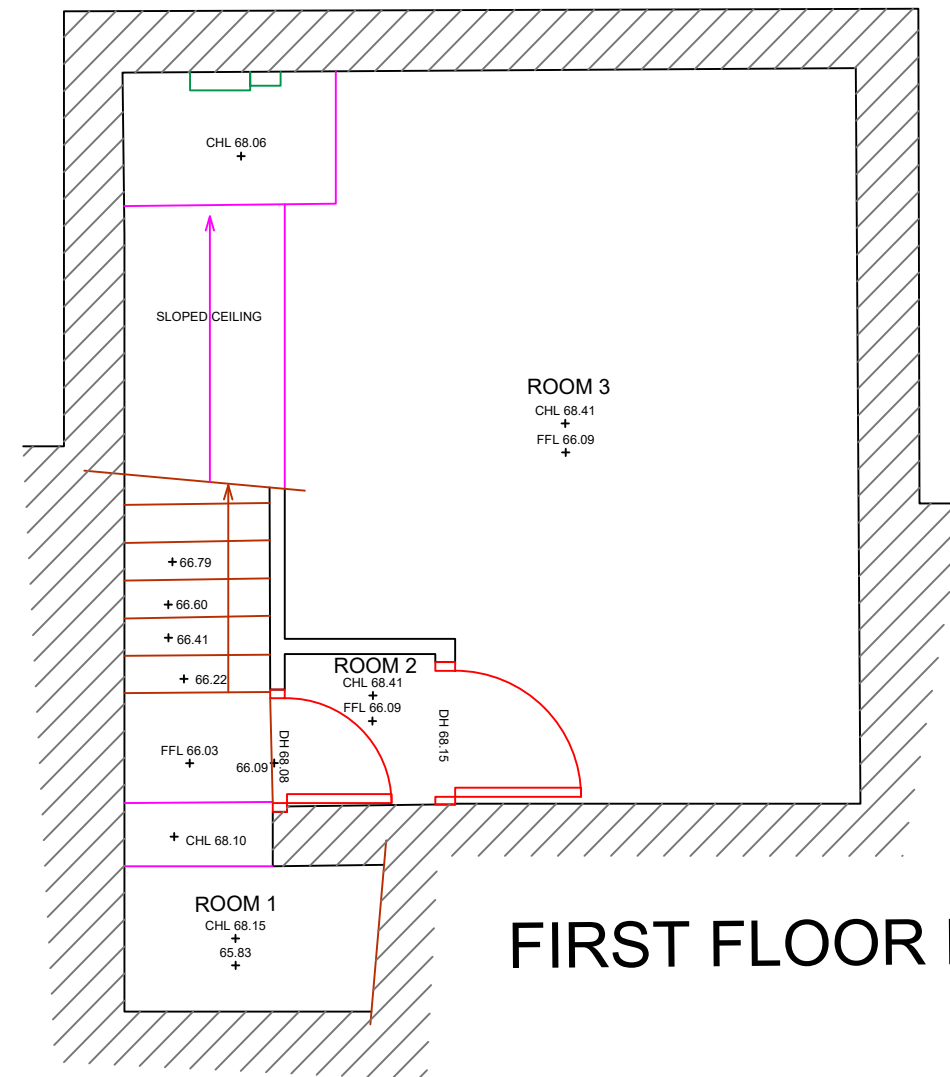

SCALE BAR

 

**LANDMARK
SURVEYS WALES**
THE SURVEY PEOPLE

~www.sml-group.co.uk~enquiries@lmswales.co.uk~
Tel: 01554 821 590

JOB TITLE

FIRST FLOOR PLAN
Gnoll Park – Visitor Centre

SHEET SIZE & SCALE

A3 @ 1:50

DATE SURVEYED

03/2023

DRAWING NUMBER


6571-MBS

DRAWN BY

RR

CLIENT

Andrew Scott

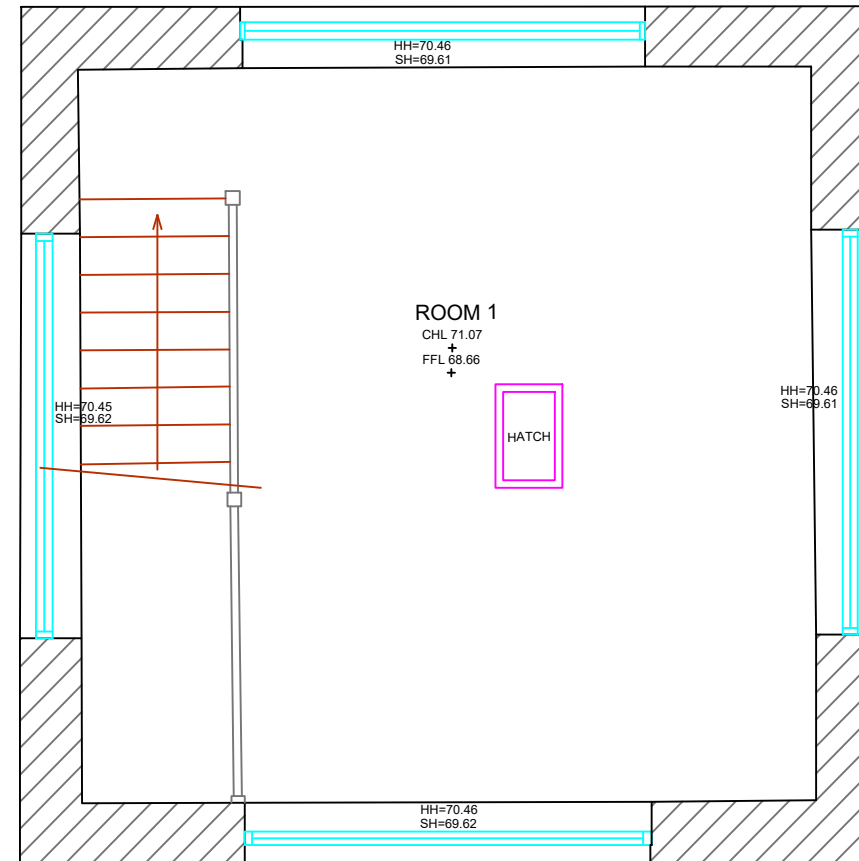

SECOND FLOOR PLAN



SCALE BAR

 **LANDMARK
SURVEYS WALES**
THE SURVEY PEOPLE

~www.sml-group.co.uk~enquiries@lmswales.co.uk~
Tel: 01554 821 590

JOB TITLE

SECOND FLOOR PLAN
Gnoll Park – Visitor Centre


SHEET SIZE & SCALE
A3 @ 1:50

DATE SURVEYED
03/2023

DRAWING NUMBER
6571-MBS


DRAWN BY
RR

CLIENT
Andrew Scott

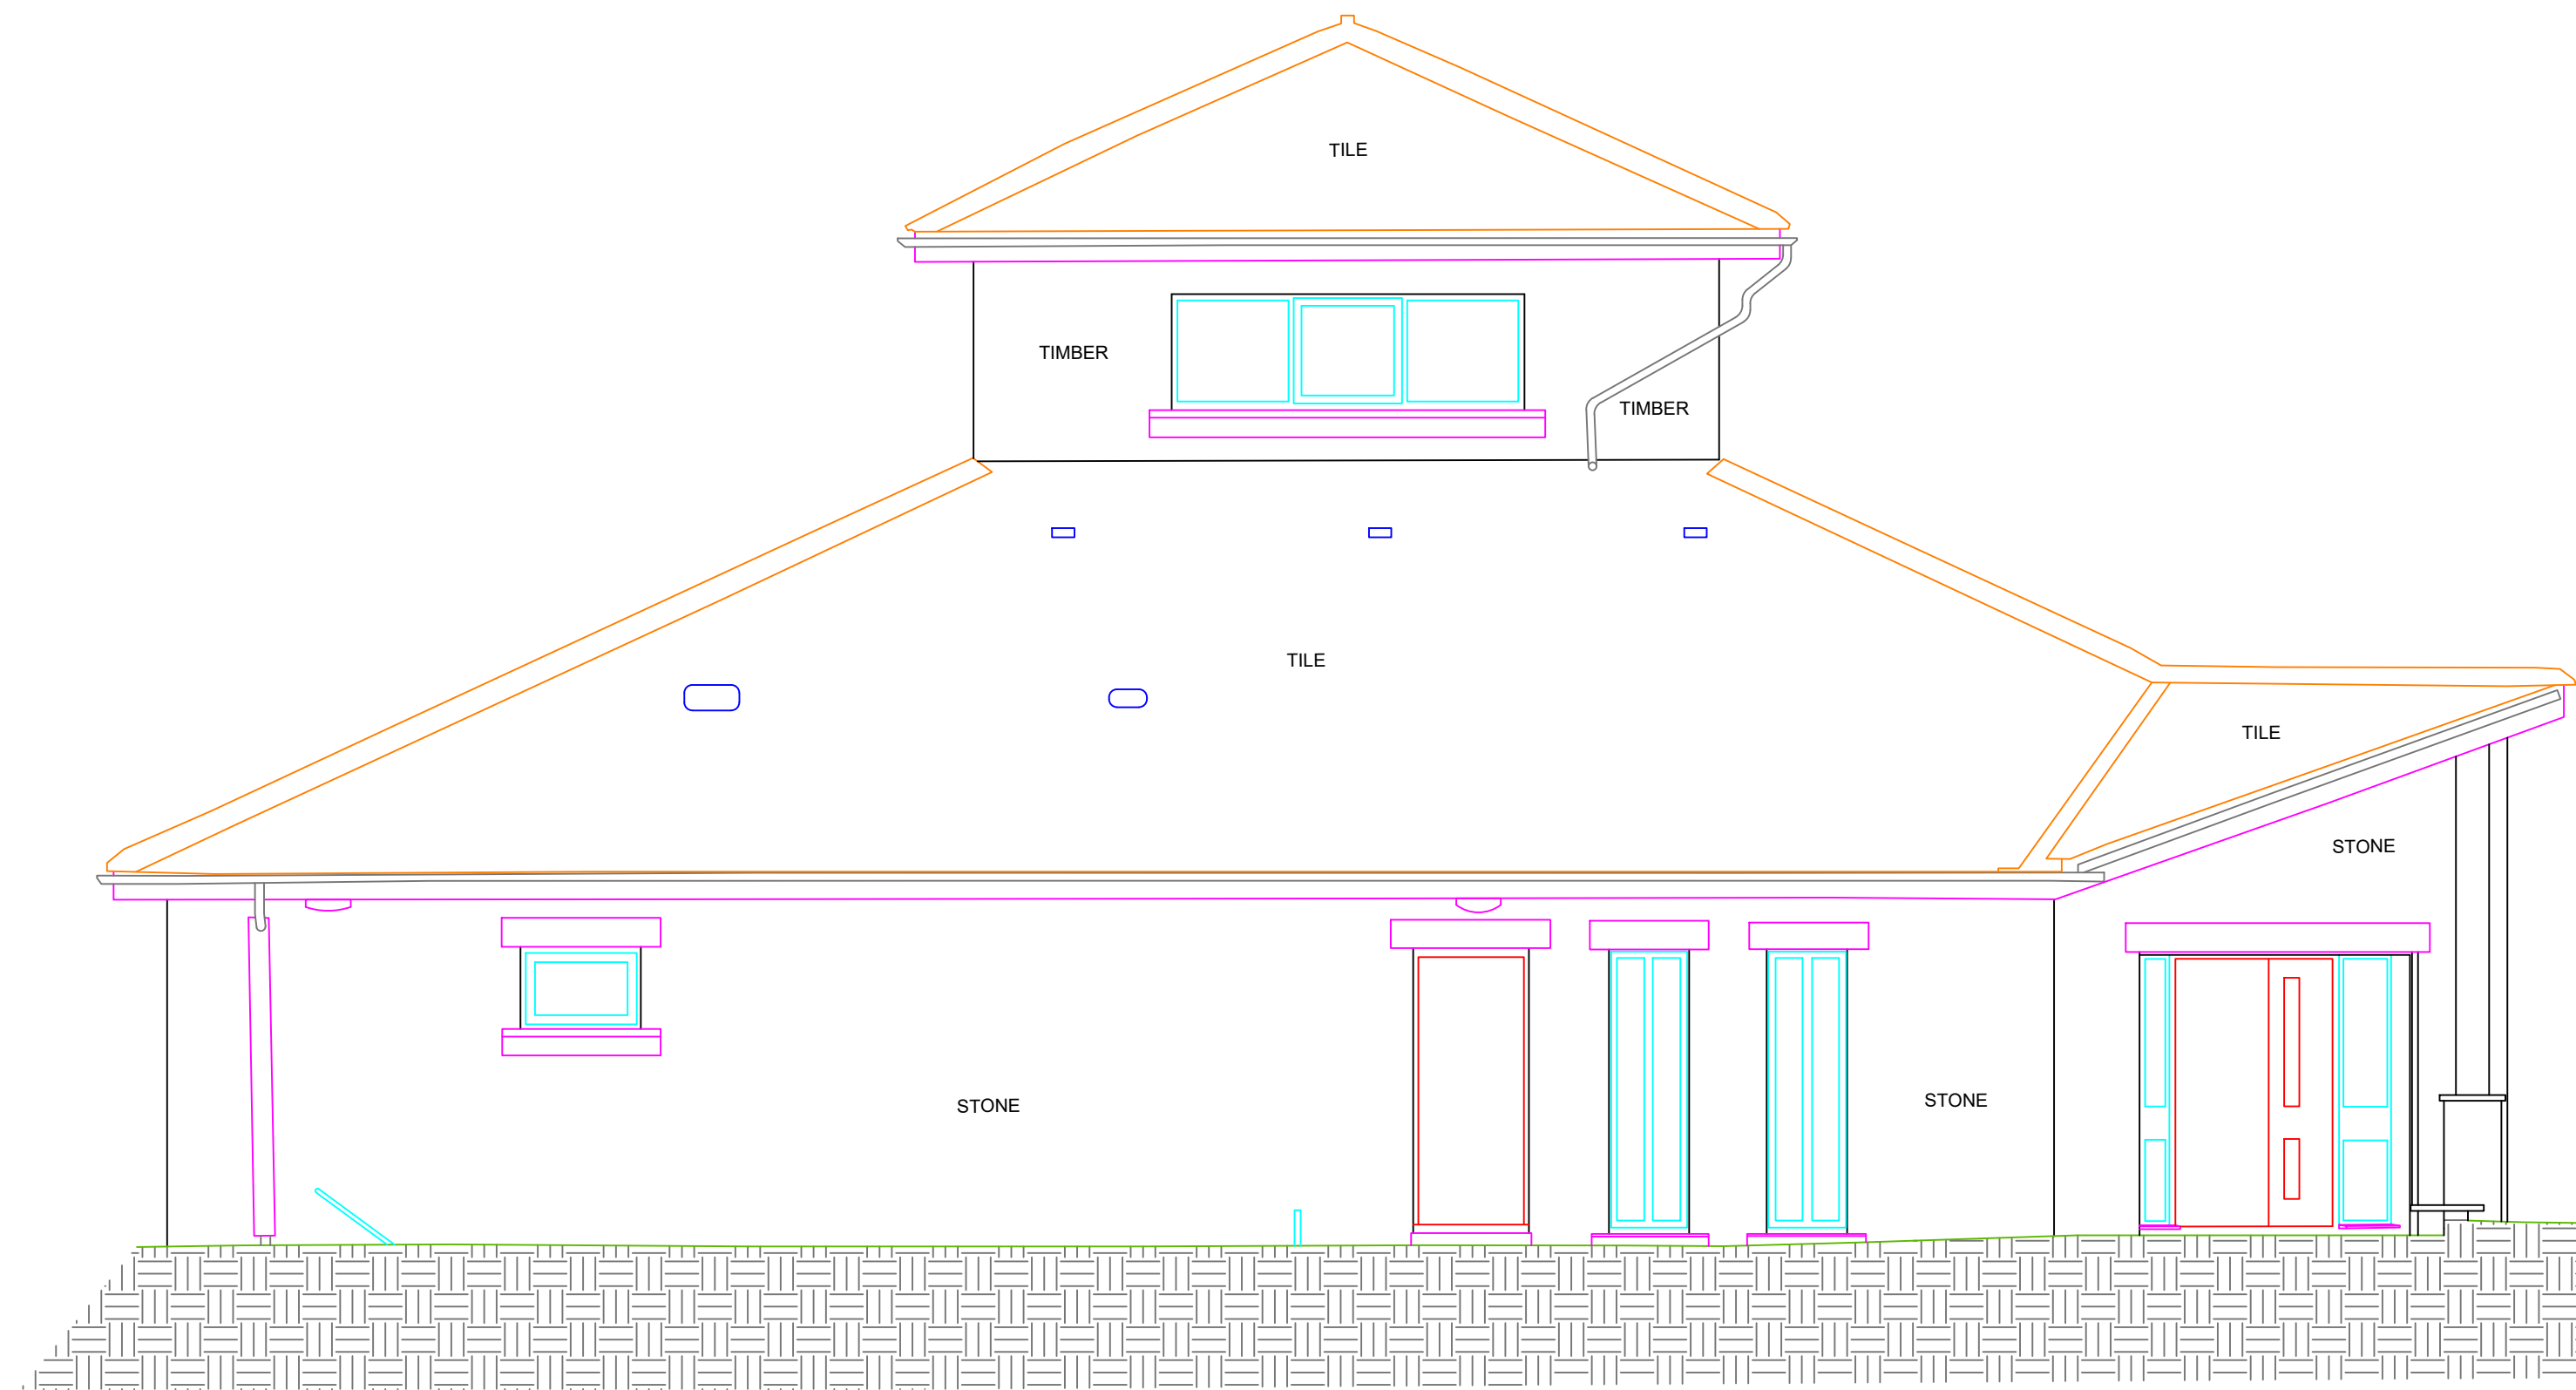

ELEVATION 1

DATUM
60.00M

 

SCALE BAR

 **LANDMARK**
SURVEYS WALES
THE SURVEY PEOPLE

~www.sml-group.co.uk~enquiries@lmswales.co.uk~
Tel: 01554 821 590

JOB TITLE

ELEVATION 1
Gnoll Park – Visitor Centre


SHEET SIZE & SCALE
A2 @ 1:50

DATE SURVEYED
03/2023

DRAWING NUMBER
6571-MBS


DRAWN BY
RR

CLIENT
Andrew Scott

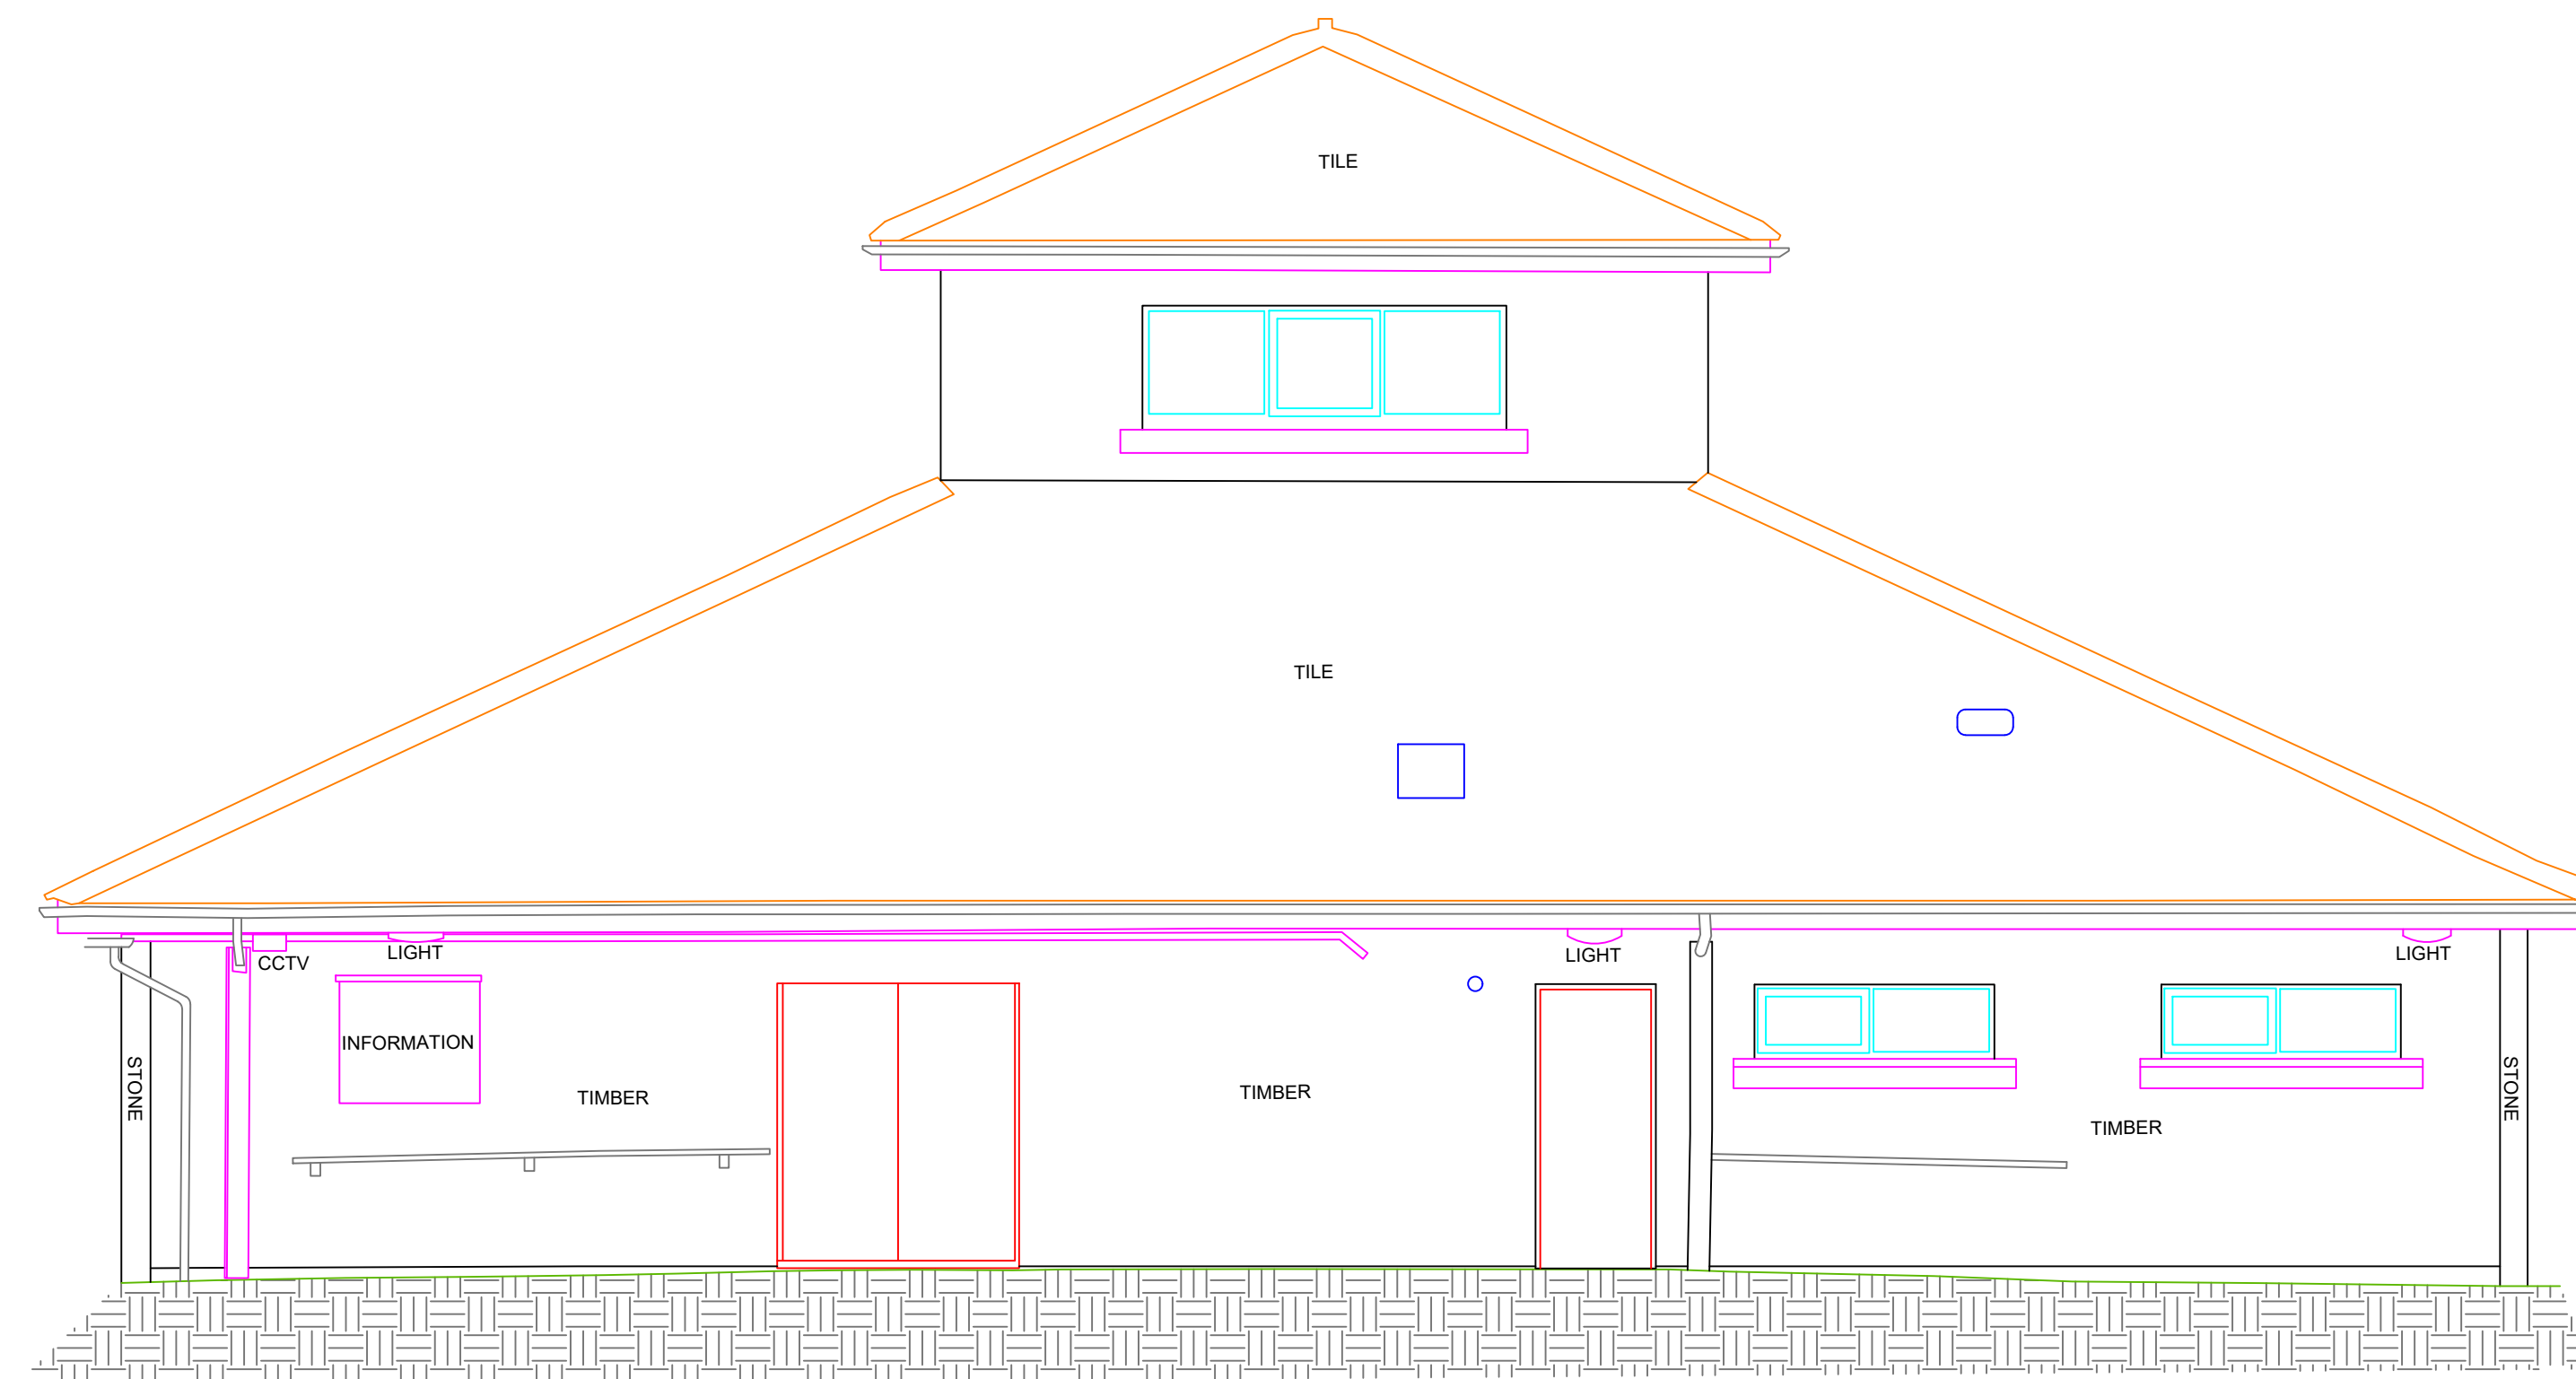

ELEVATION 2

DATUM
60.00M

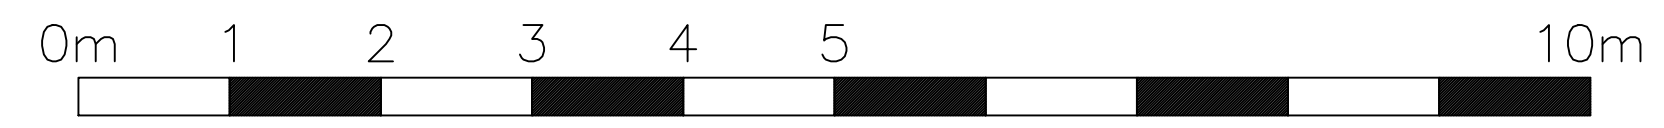

SCALE BAR

 **LANDMARK**
SURVEYS WALES
THE SURVEY PEOPLE

~www.sml-group.co.uk~enquiries@lmswales.co.uk~
Tel: 01554 821 590

JOB TITLE

ELEVATION 2
Gnoll Park – Visitor Centre


SHEET SIZE & SCALE
A2 @ 1:50

DATE SURVEYED
03/2023

DRAWING NUMBER
6571-MBS


DRAWN BY
RR

CLIENT
Andrew Scott

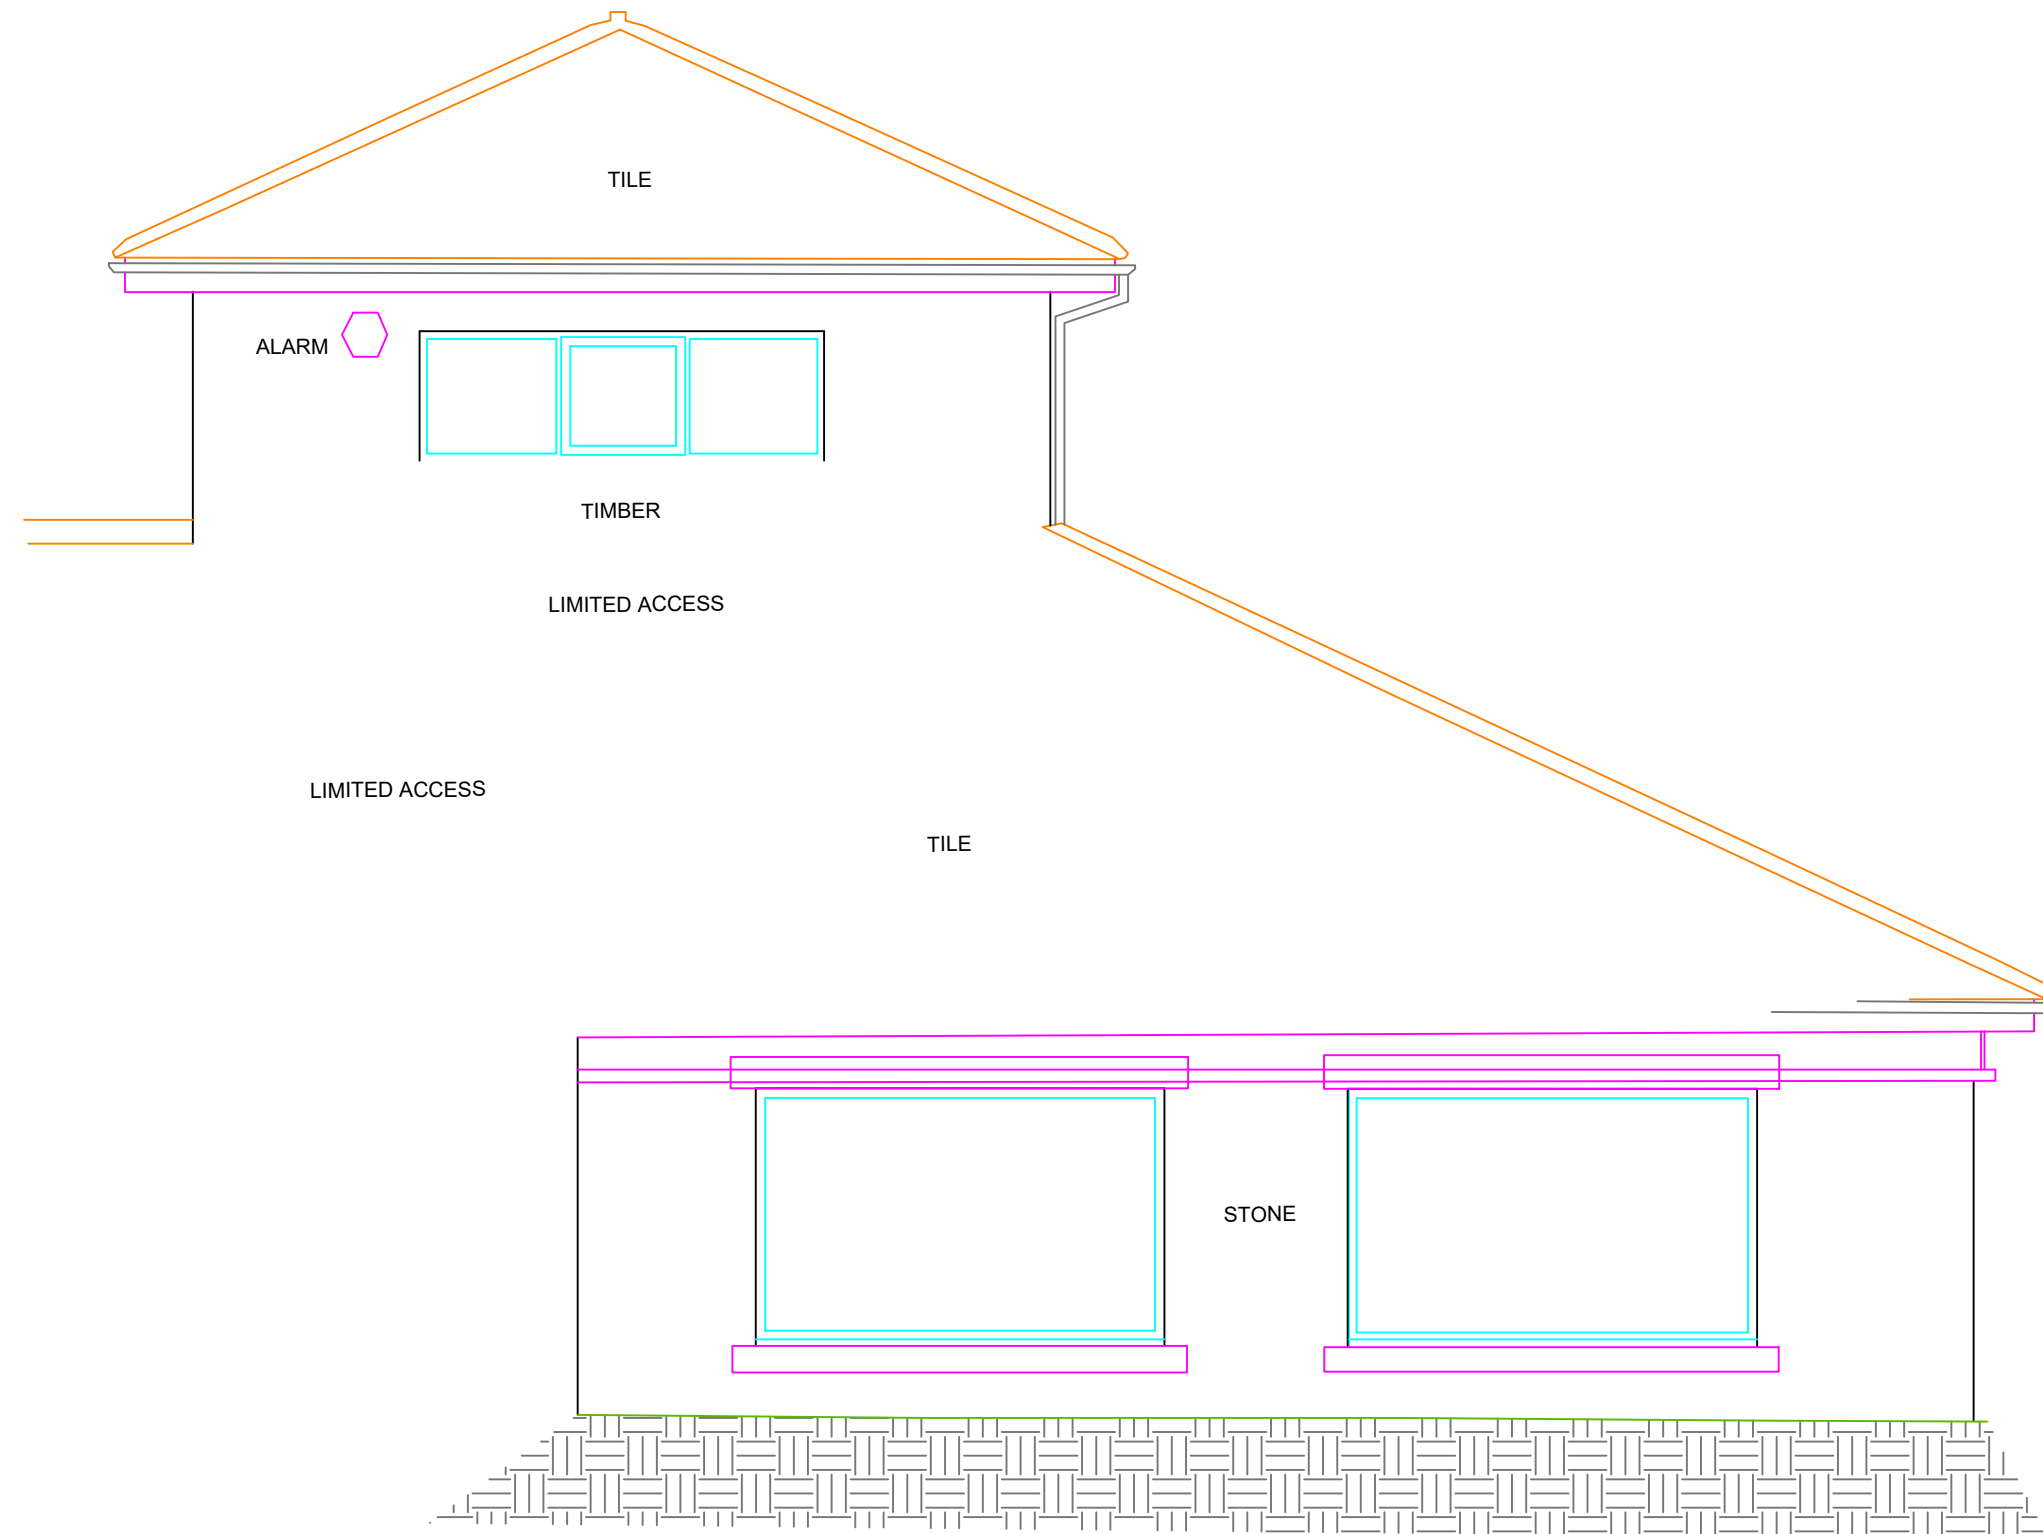

ELEVATION 3

DATUM
60.00M

 

 **LANDMARK**
SURVEYS WALES
THE SURVEY PEOPLE

~www.sml-group.co.uk~enquiries@lmswales.co.uk~
Tel: 01554 821 590

JOB TITLE

ELEVATION 3
Gnoll Park – Visitor Centre

SHEET SIZE & SCALE

A2 @ 1:50

DATE SURVEYED

03/2023

DRAWING NUMBER


6571-MBS

DRAWN BY

RR


CLIENT

Andrew Scott

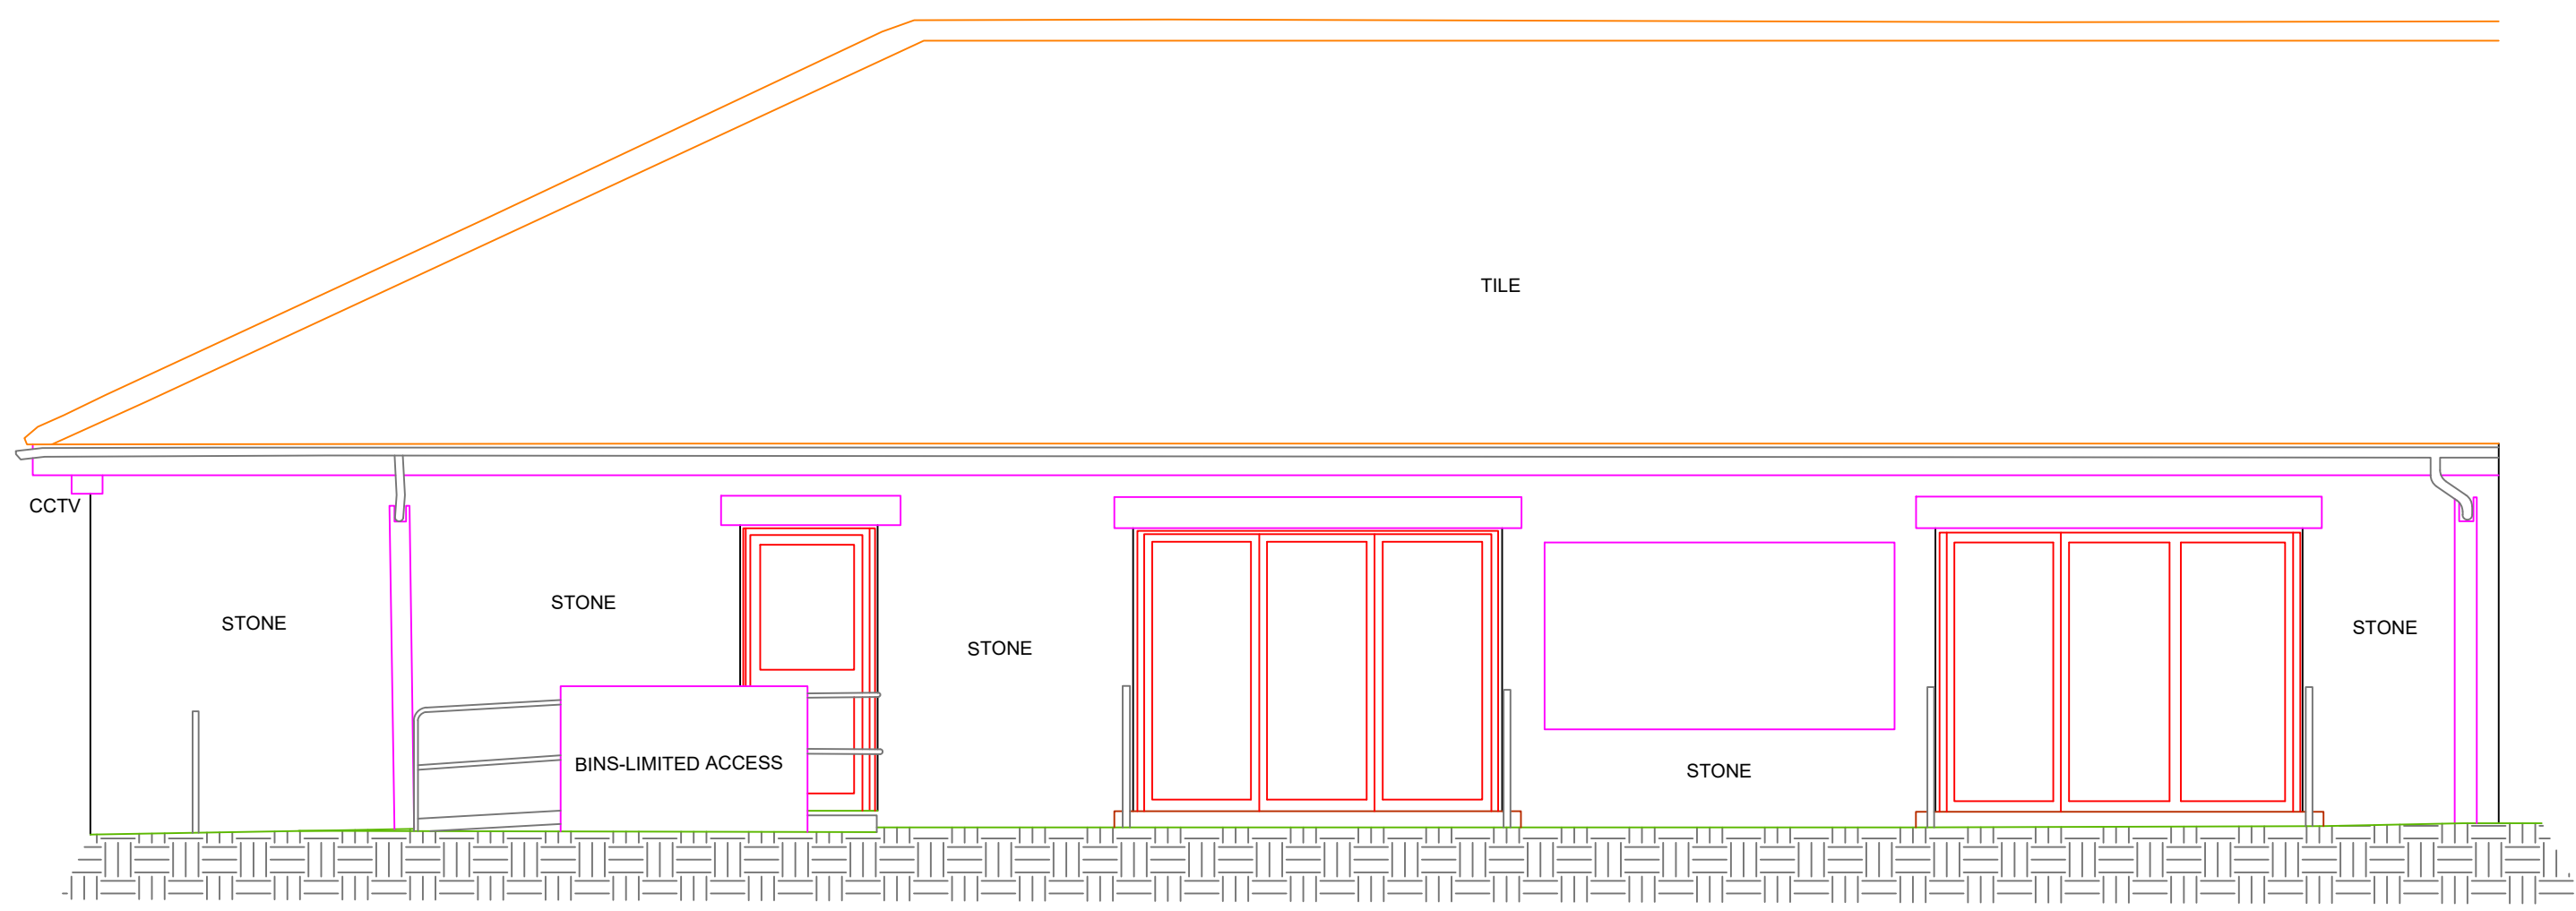

ELEVATION 4

DATUM
60.00M

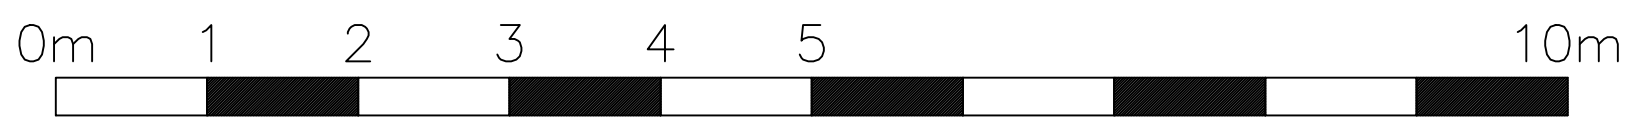

SCALE BAR



~www.sml-group.co.uk~enquiries@lmswales.co.uk~
Tel: 01554 821 590


JOB TITLE

ELEVATION 4
Gnoll Park – Visitor Centre

SHEET SIZE & SCALE A2 @ 1:50	DATE SURVEYED 03/2023
--	---------------------------------

DRAWING NUMBER 6571-MBS	DRAWN BY RR
-----------------------------------	-----------------------

CLIENT
Andrew Scott

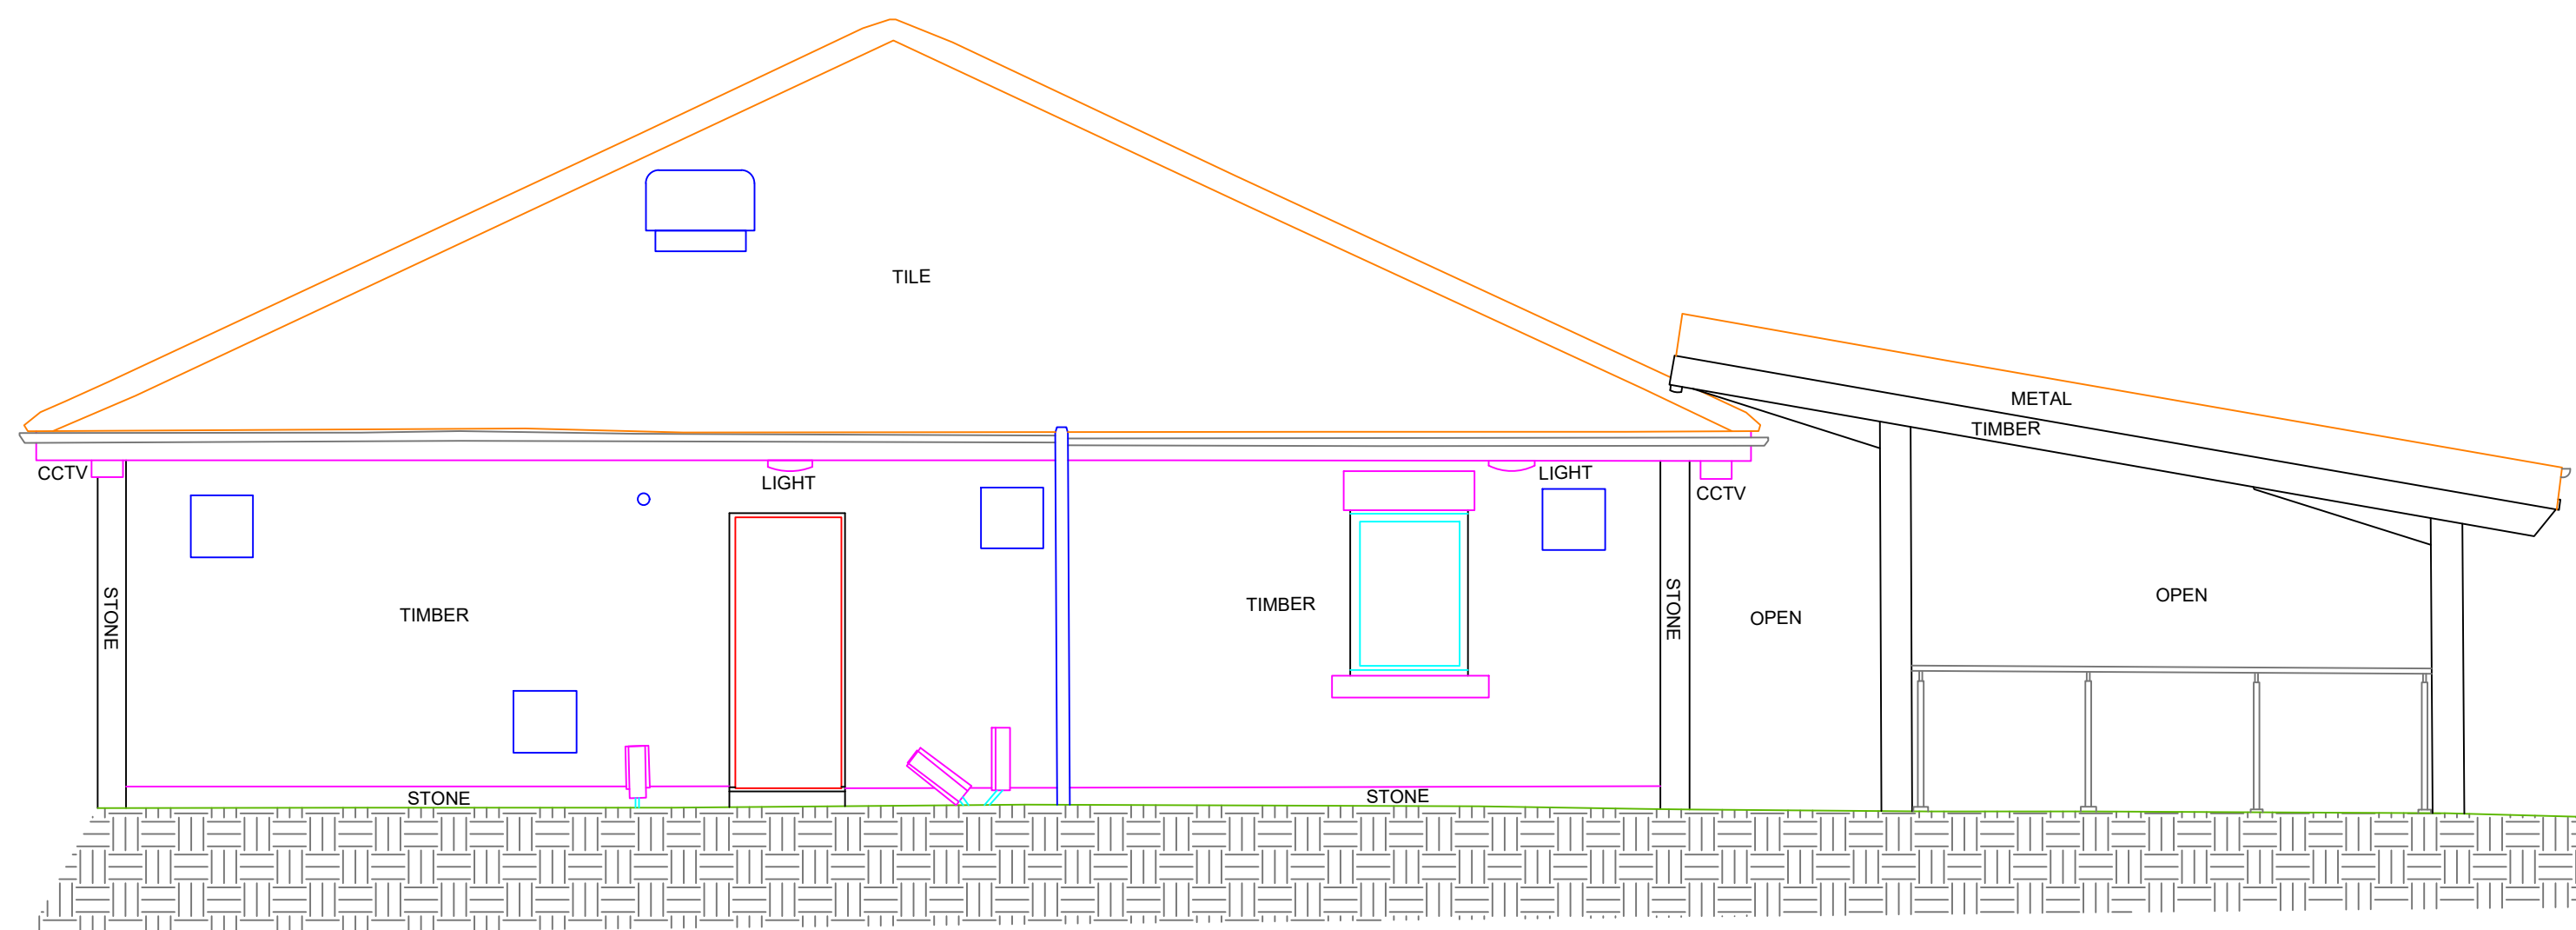

ELEVATION 5

DATUM
60.00M



SCALE BAR

 **LANDMARK**
SURVEYS WALES
THE SURVEY PEOPLE

~www.sml-group.co.uk~enquiries@lmswales.co.uk~
Tel: 01554 821 590

JOB TITLE

ELEVATION 5
Gnoll Park – Visitor Centre

SHEET SIZE & SCALE

A2 @ 1:50

DATE SURVEYED

03/2023

DRAWING NUMBER


6571-MBS

DRAWN BY

RR

CLIENT

Andrew Scott

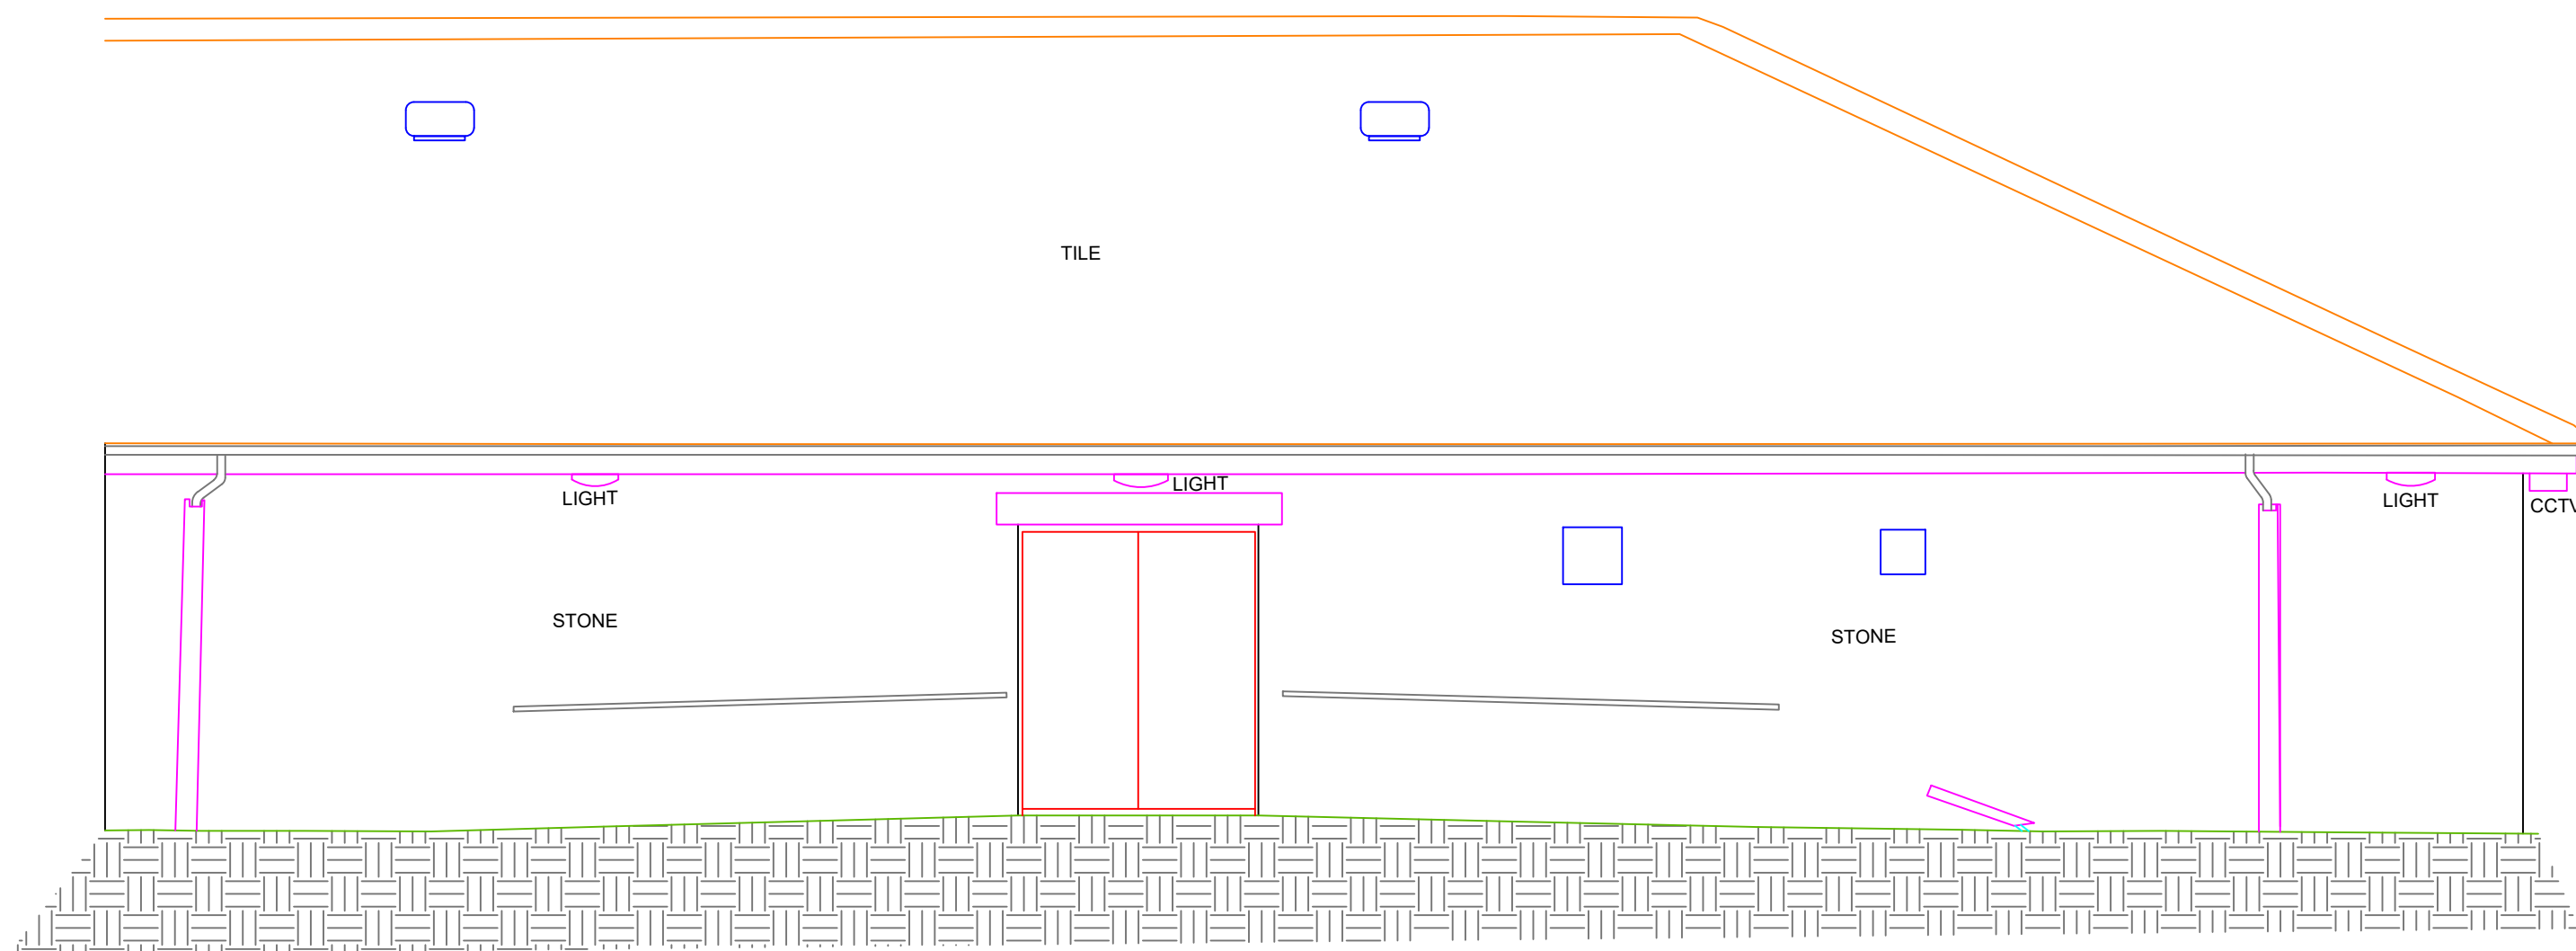

DATUM
60.00M

ELEVATION 6



SCALE BAR

 **LANDMARK**
SURVEYS WALES
THE SURVEY PEOPLE

~www.sml-group.co.uk~enquiries@lmswales.co.uk~
Tel: 01554 821 590

JOB TITLE

ELEVATION 6
Gnoll Park – Visitor Centre


SHEET SIZE & SCALE
A2 @ 1:50

DATE SURVEYED
03/2023

DRAWING NUMBER
6571-MBS

DRAWN BY
RR

CLIENT
Andrew Scott

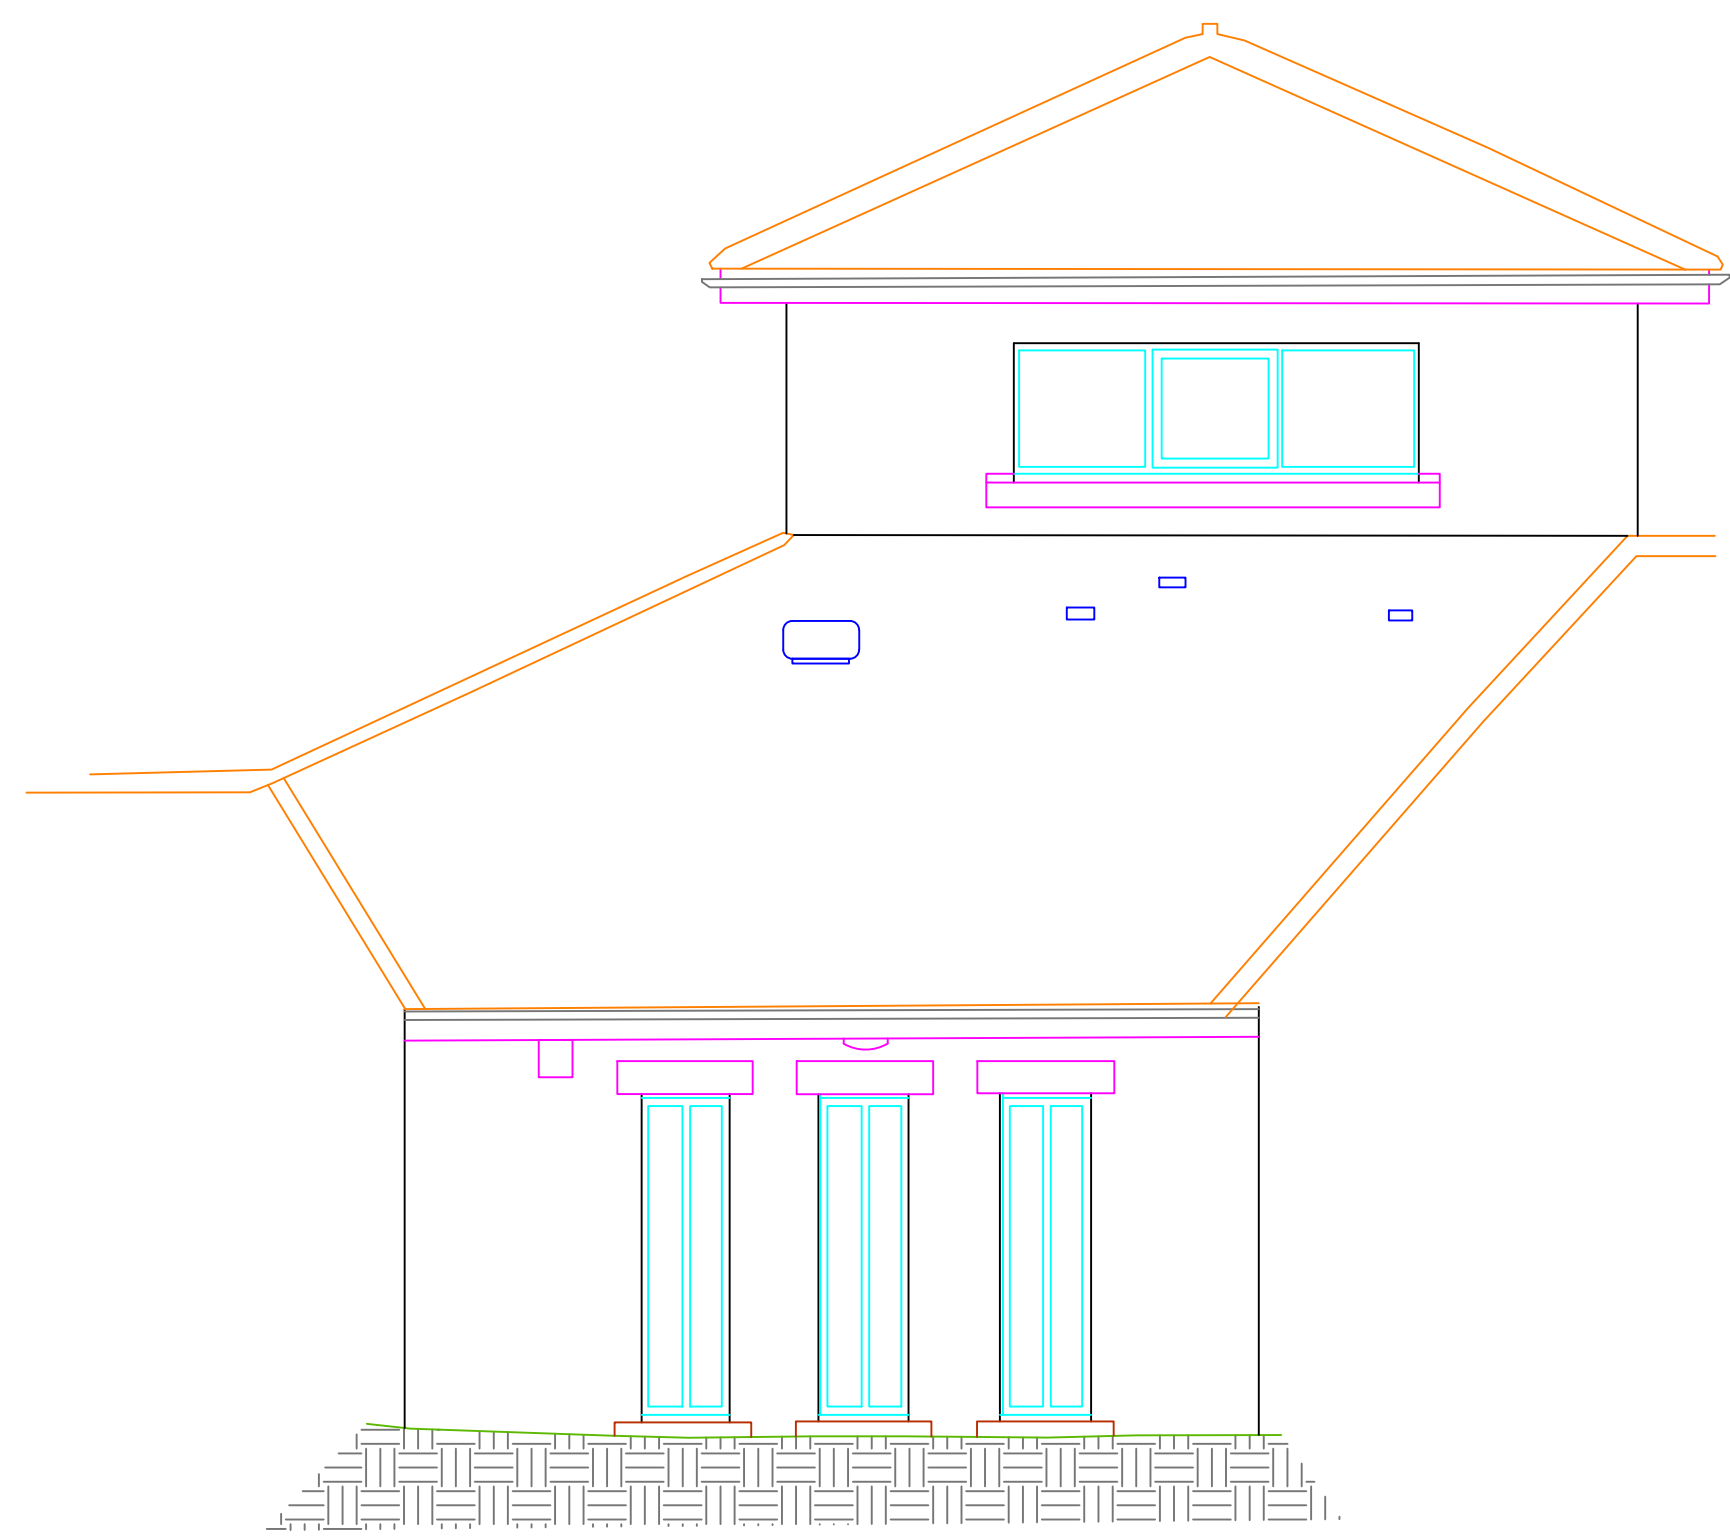

ELEVATION 7

DATUM
60.00M



SCALE BAR



LANDMARK
SURVEYS WALES
THE SURVEY PEOPLE

~www.sml-group.co.uk~enquiries@lmswales.co.uk~
Tel: 01554 821 590

JOB TITLE

ELEVATION 7
Gnoll Park – Visitor Centre

SHEET SIZE & SCALE

A2 @ 1:50

DATE SURVEYED

03/2023

DRAWING NUMBER

6571-MBS

DRAWN BY

RR

CLIENT

Andrew Scott