





Proposed Front Elevation
Scale 1:100




Proposed Side Elevation
Scale 1:100

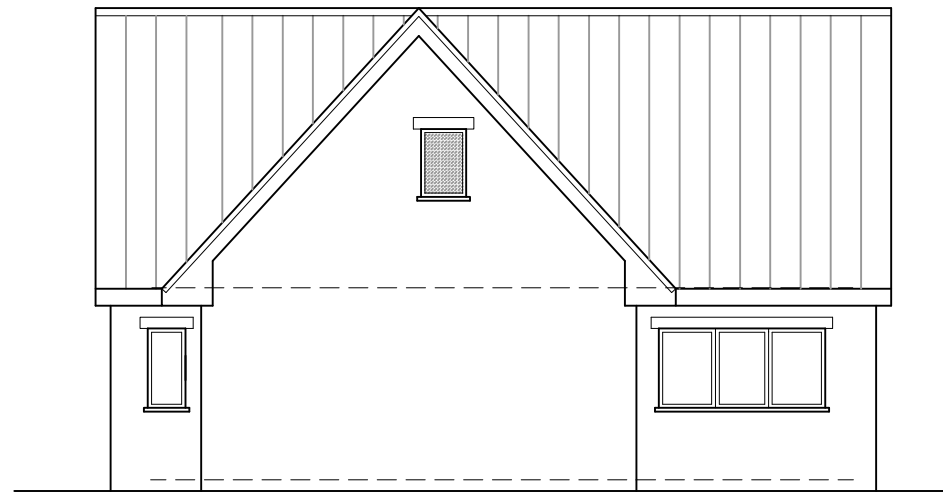


Proposed Rear Elevation
Scale 1:100

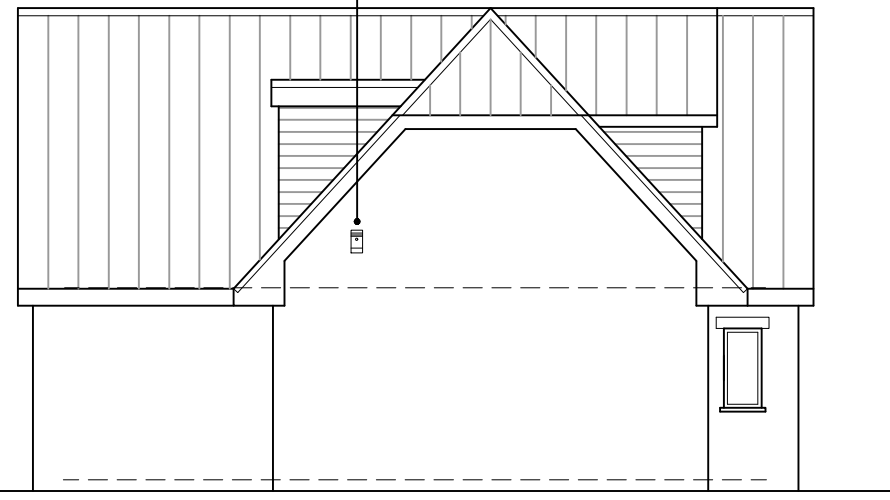


Proposed Side Elevation
Scale 1:100

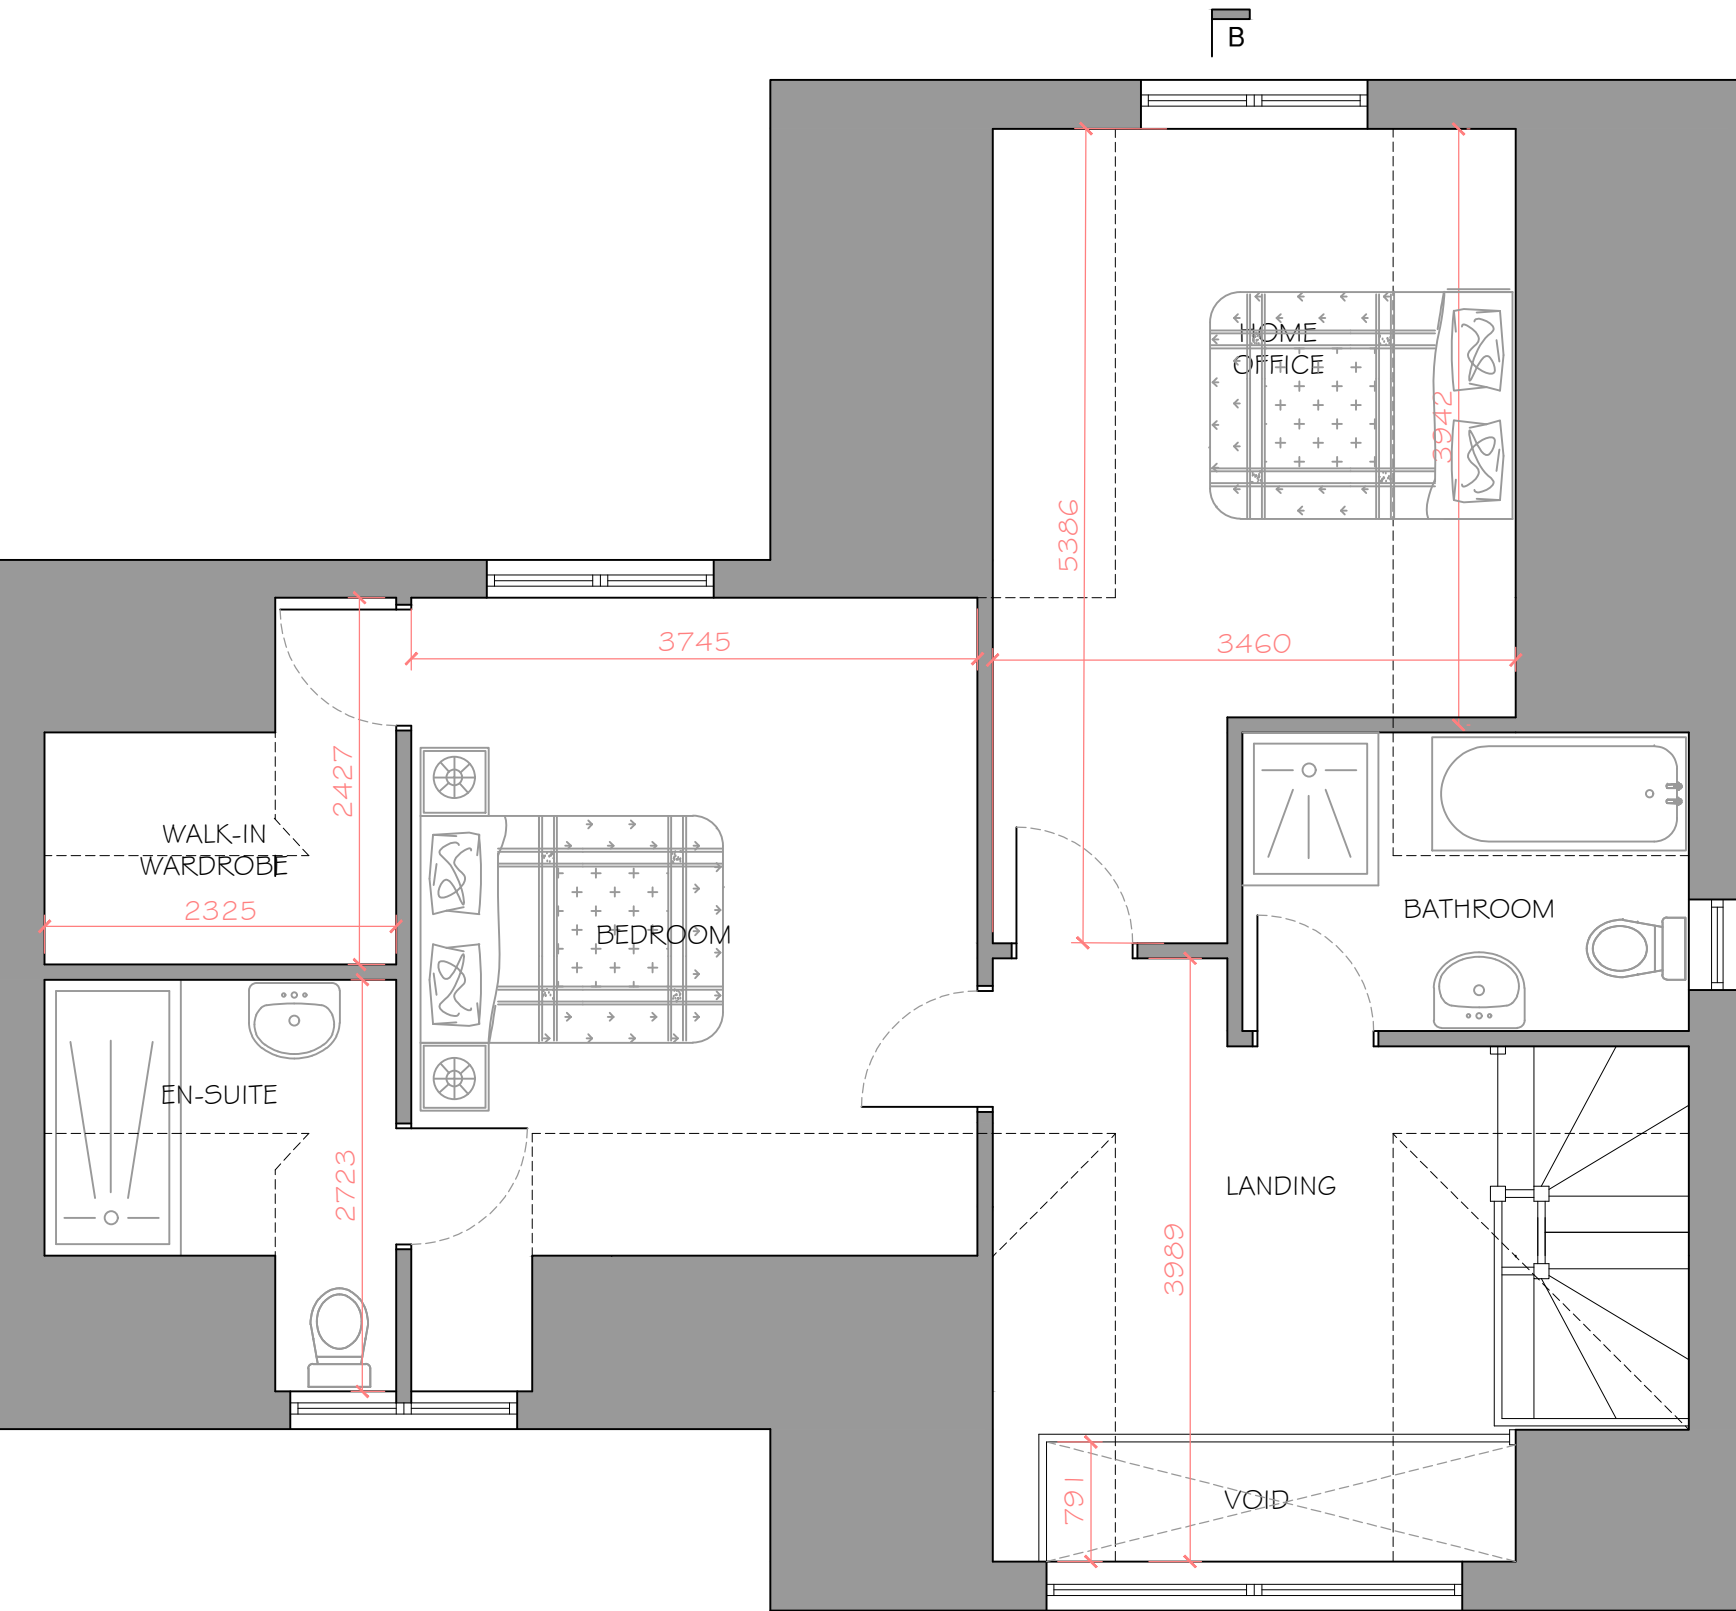


Proposed First Floor
Scale 1:50

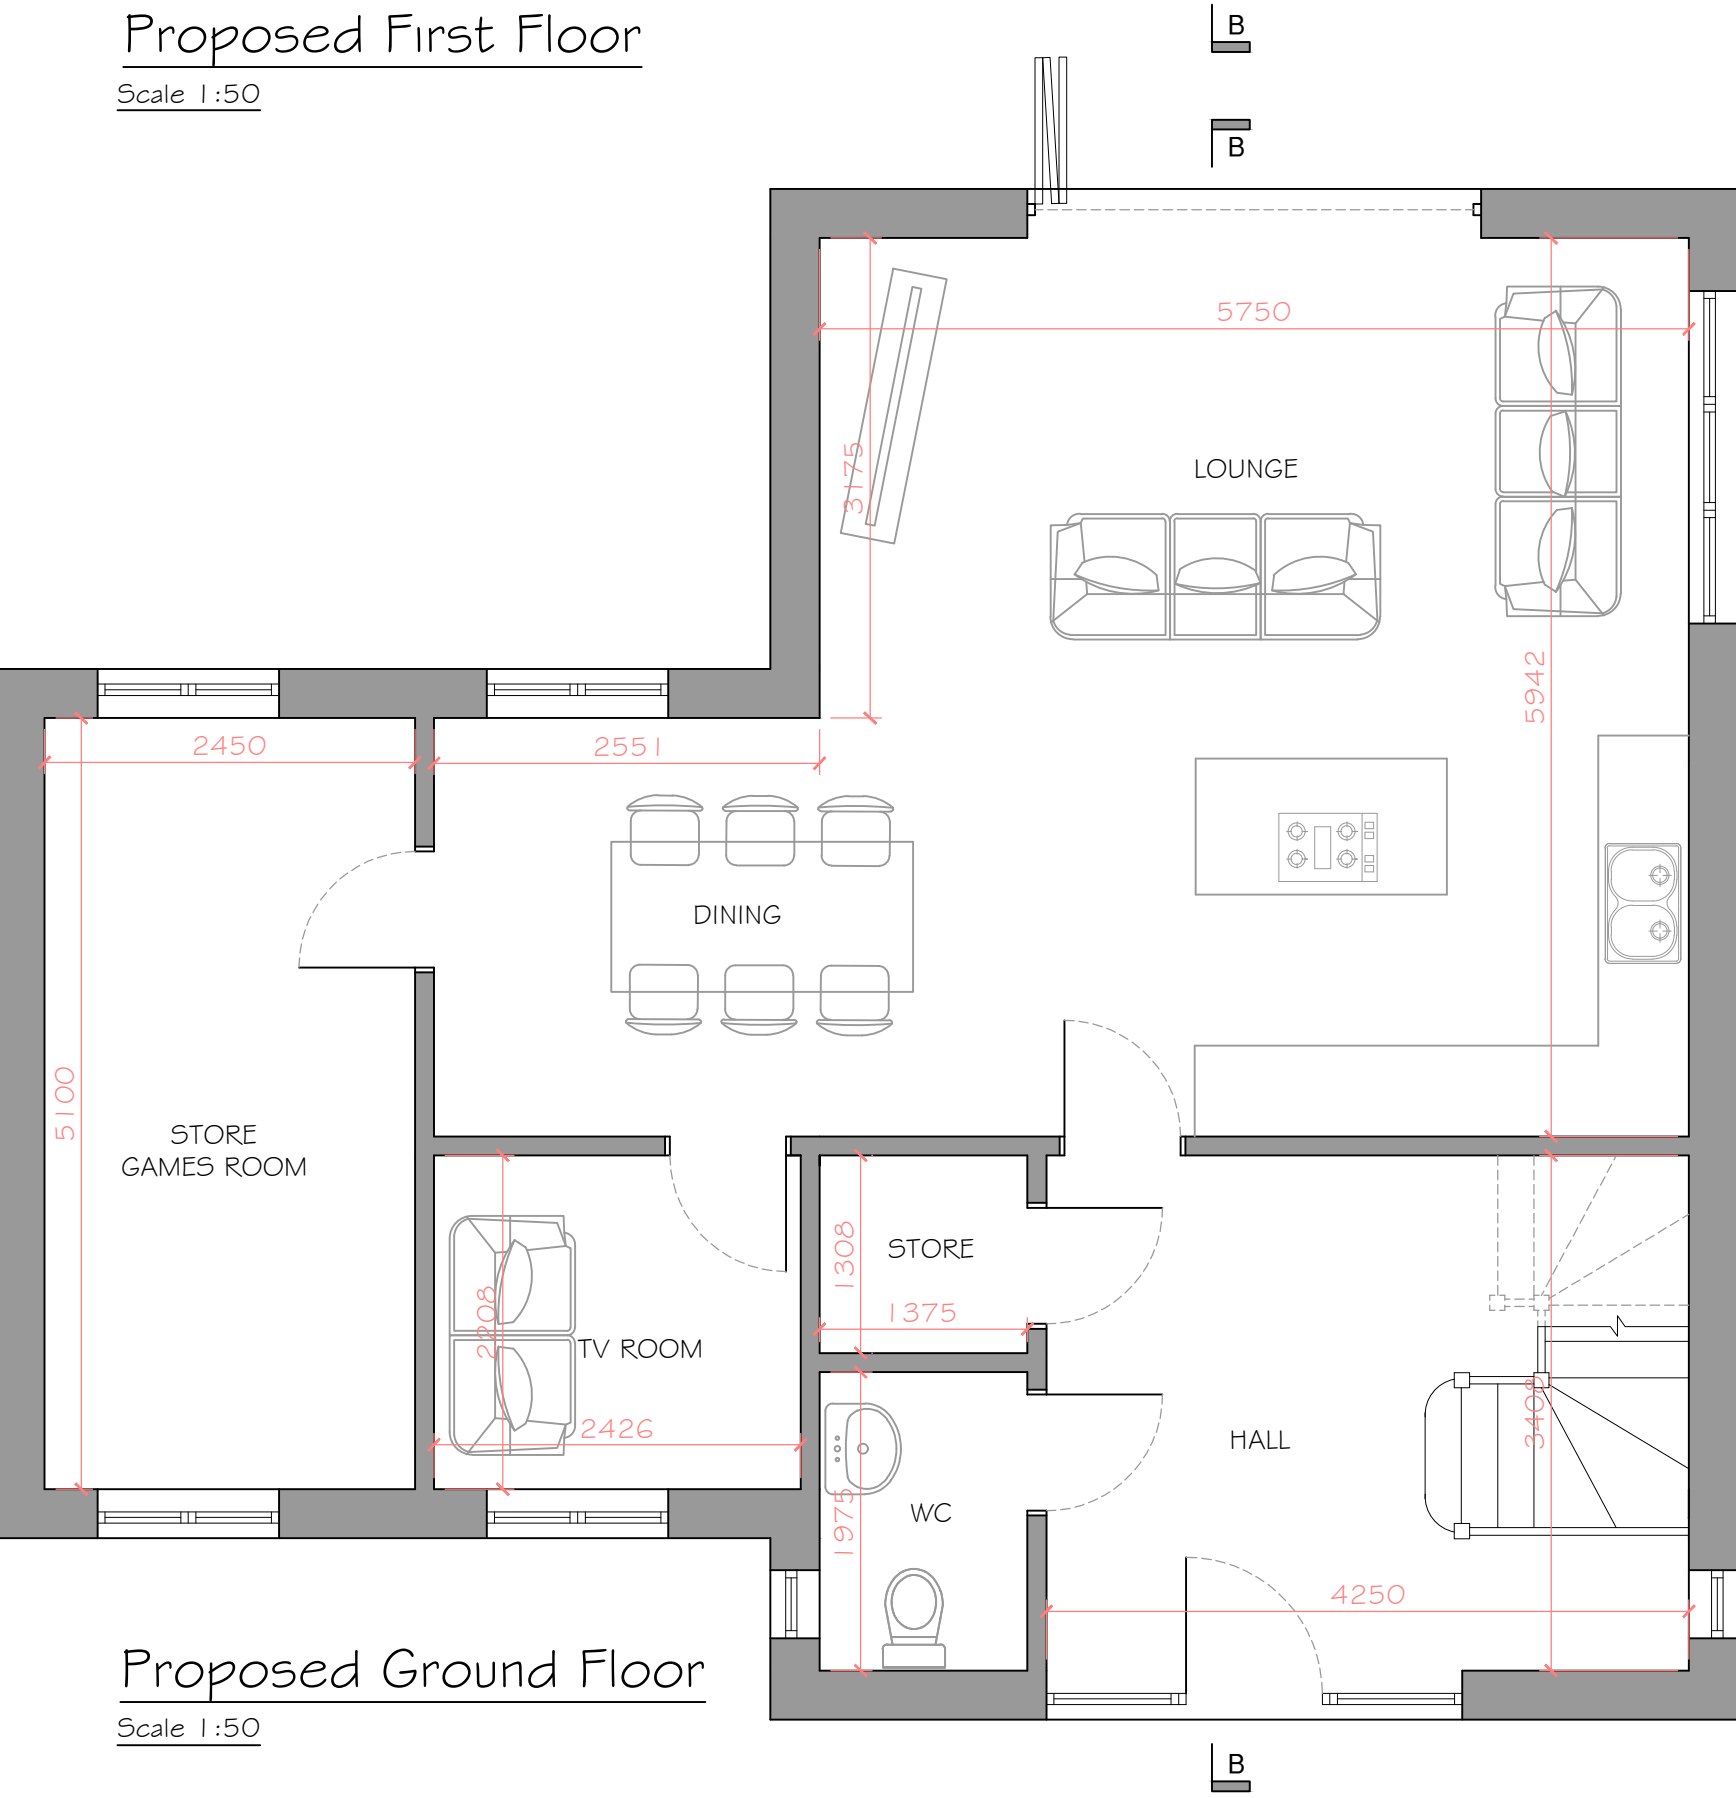

Proposed Ground Floor
Scale 1:50

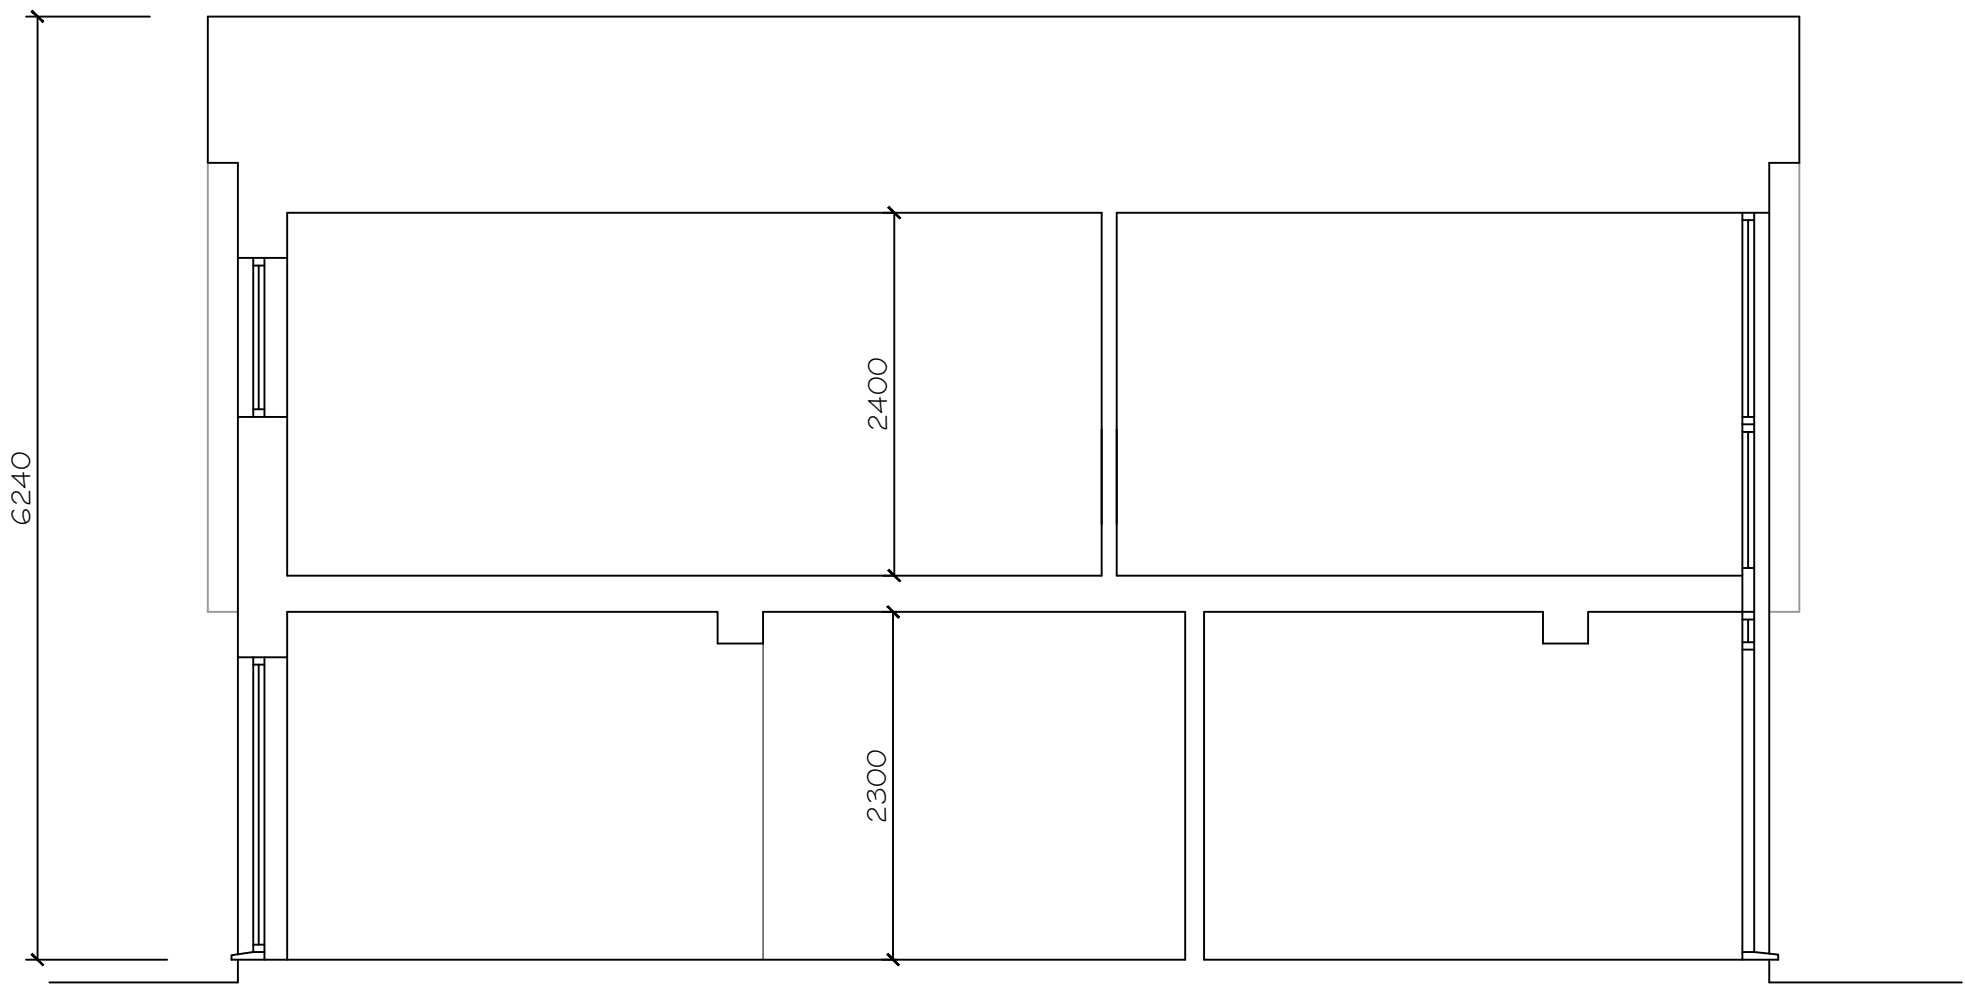

Proposed Section B-B
Scale 1:50

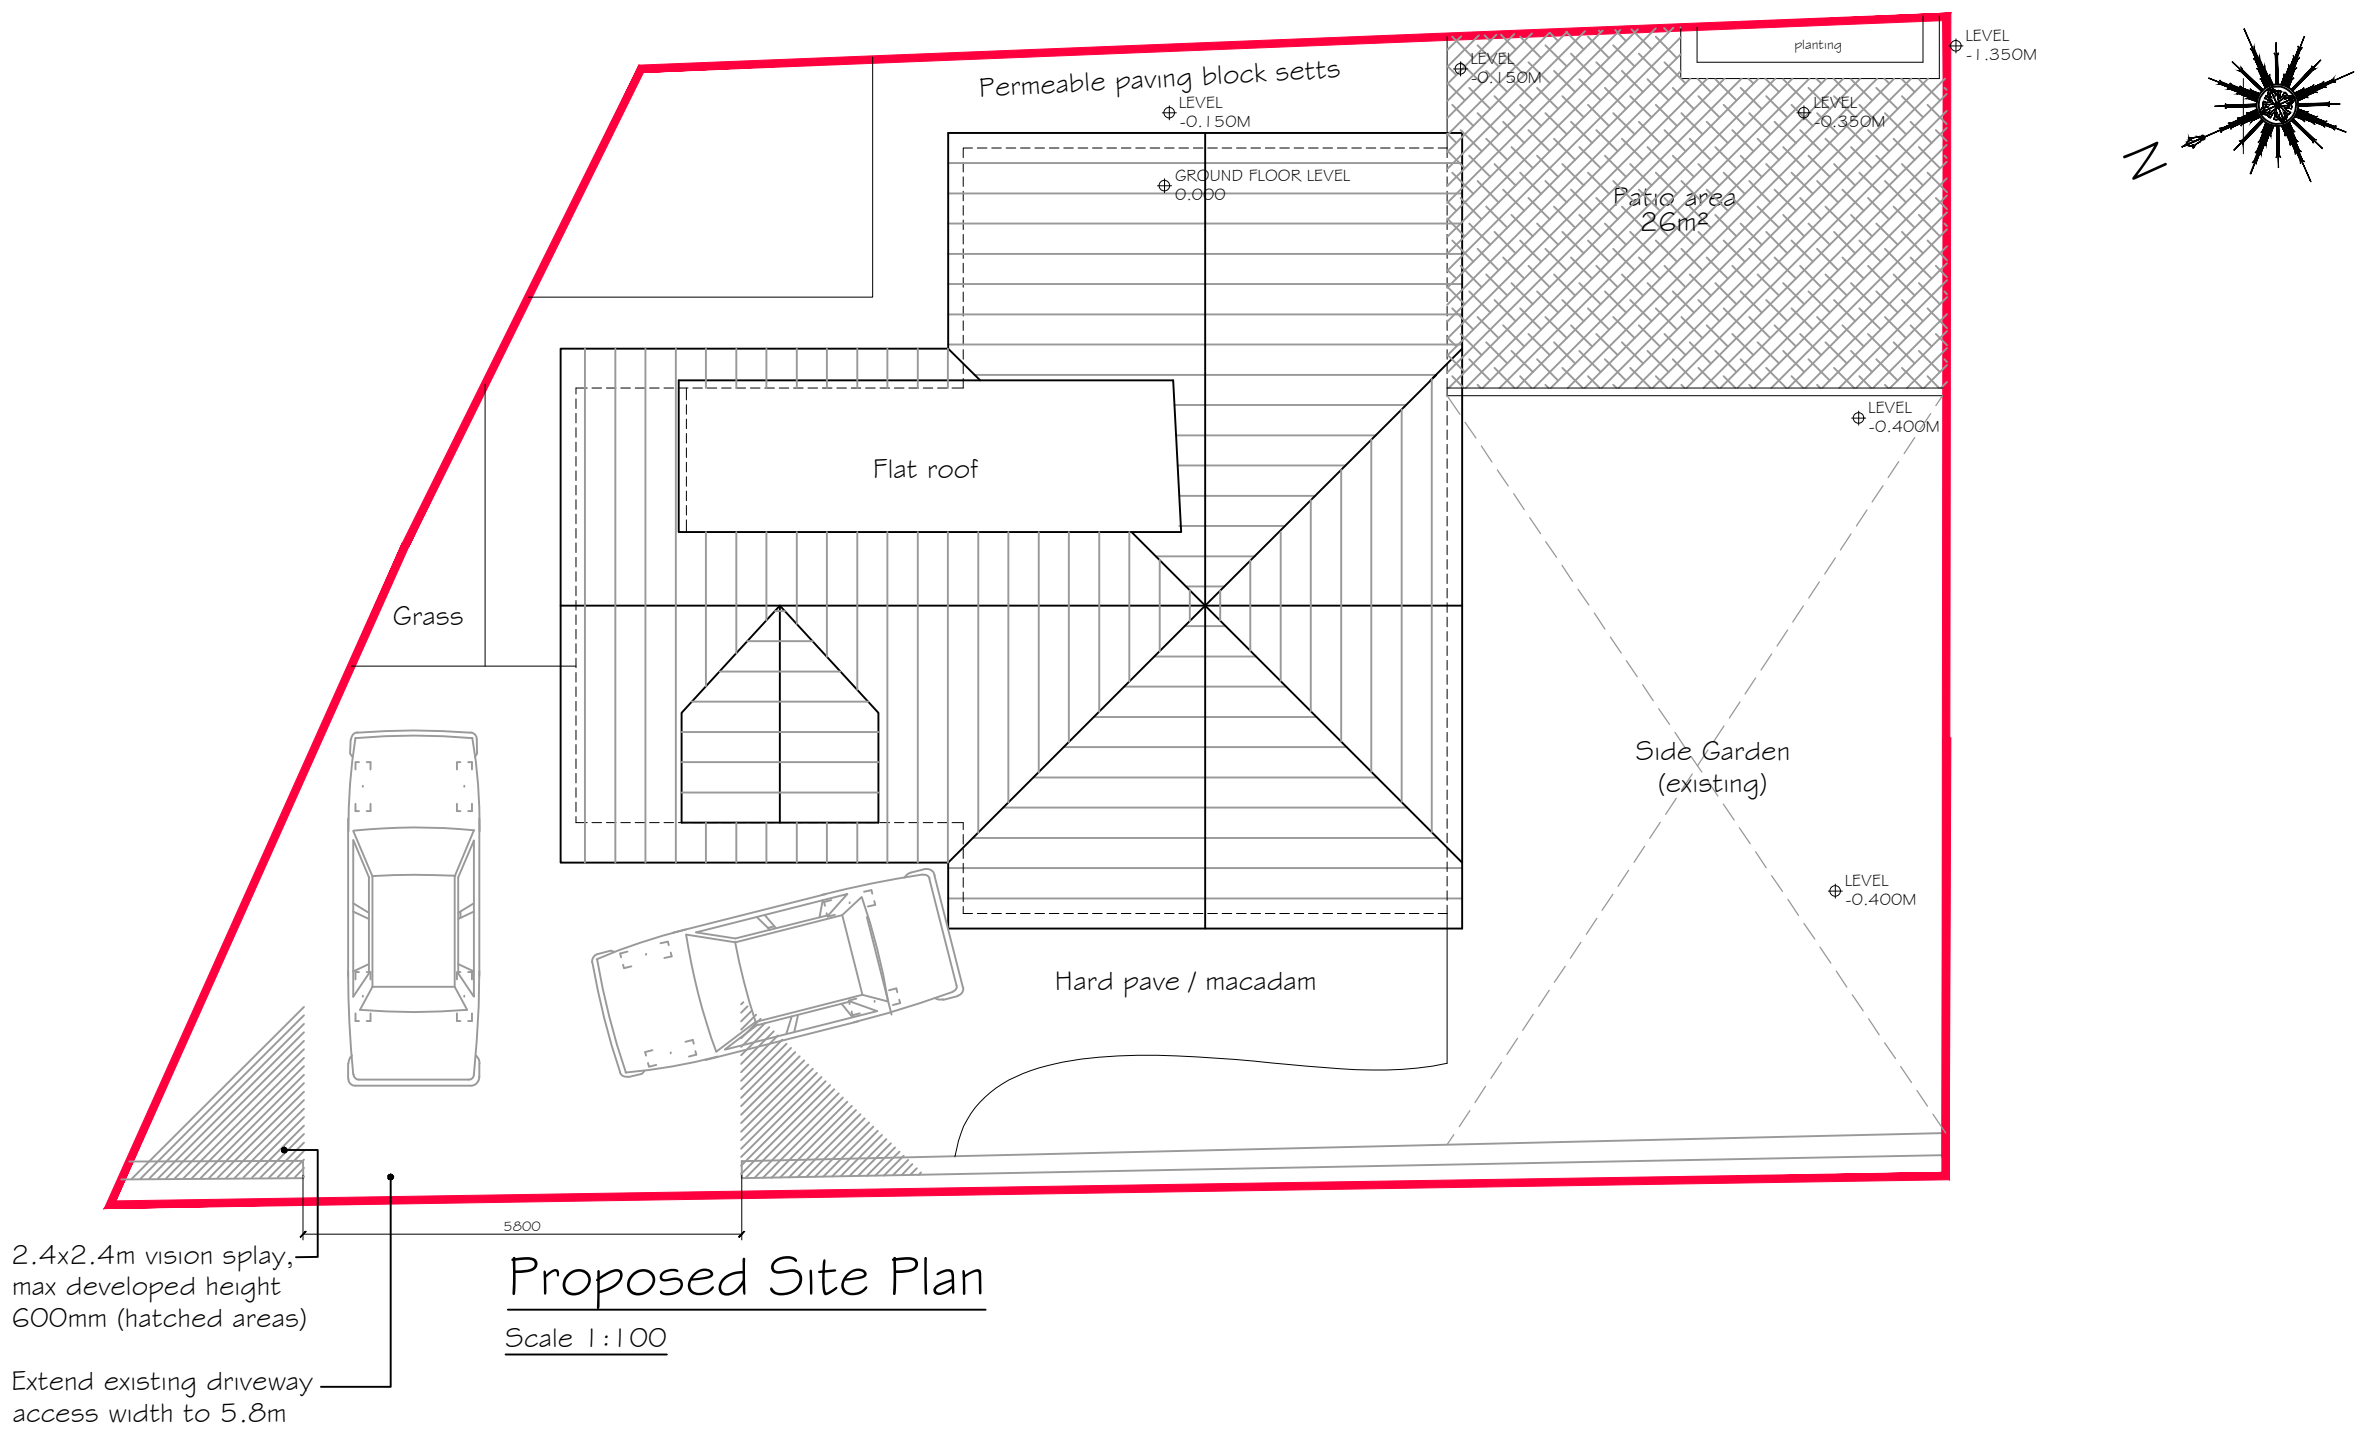

Proposed Site Plan
Scale 1:100

DIMENSIONS ARE APPROXIMATE AND WILL NEED TO BE REVIEWED AT DETAIL DESIGN STAGE

Rev	Description	Date
A	Room arrangement altered	22-03-23
B	Curtain walling mullion centralised - blue line boundary added	23-03-23
C	Dims added	27-03-23
D	Information added	27-04-23
E	Red line amended, Side Extension removed, Landscaping Altered	07-07-23

STATUS	PURPOSE OF ISSUE
--------	------------------

i.m. Design Studio
27 Park Avenue, Skewen, SA106RU
jon@imdesignstudio.co.uk

PROJECT
Proposed Remodelling of
2A Gilfach Road, Neath

TITLE
Proposed Plans & Elevations

CLIENT
Tamsin Jones

DRAWN BY
JIM

CHECKED BY
JIM

DATE
06/03/23

SCALE (@ A1)
As Shown

PROJECT NUMBER
Project Number

DRAWING NUMBER
A1 - A102

REV
E