




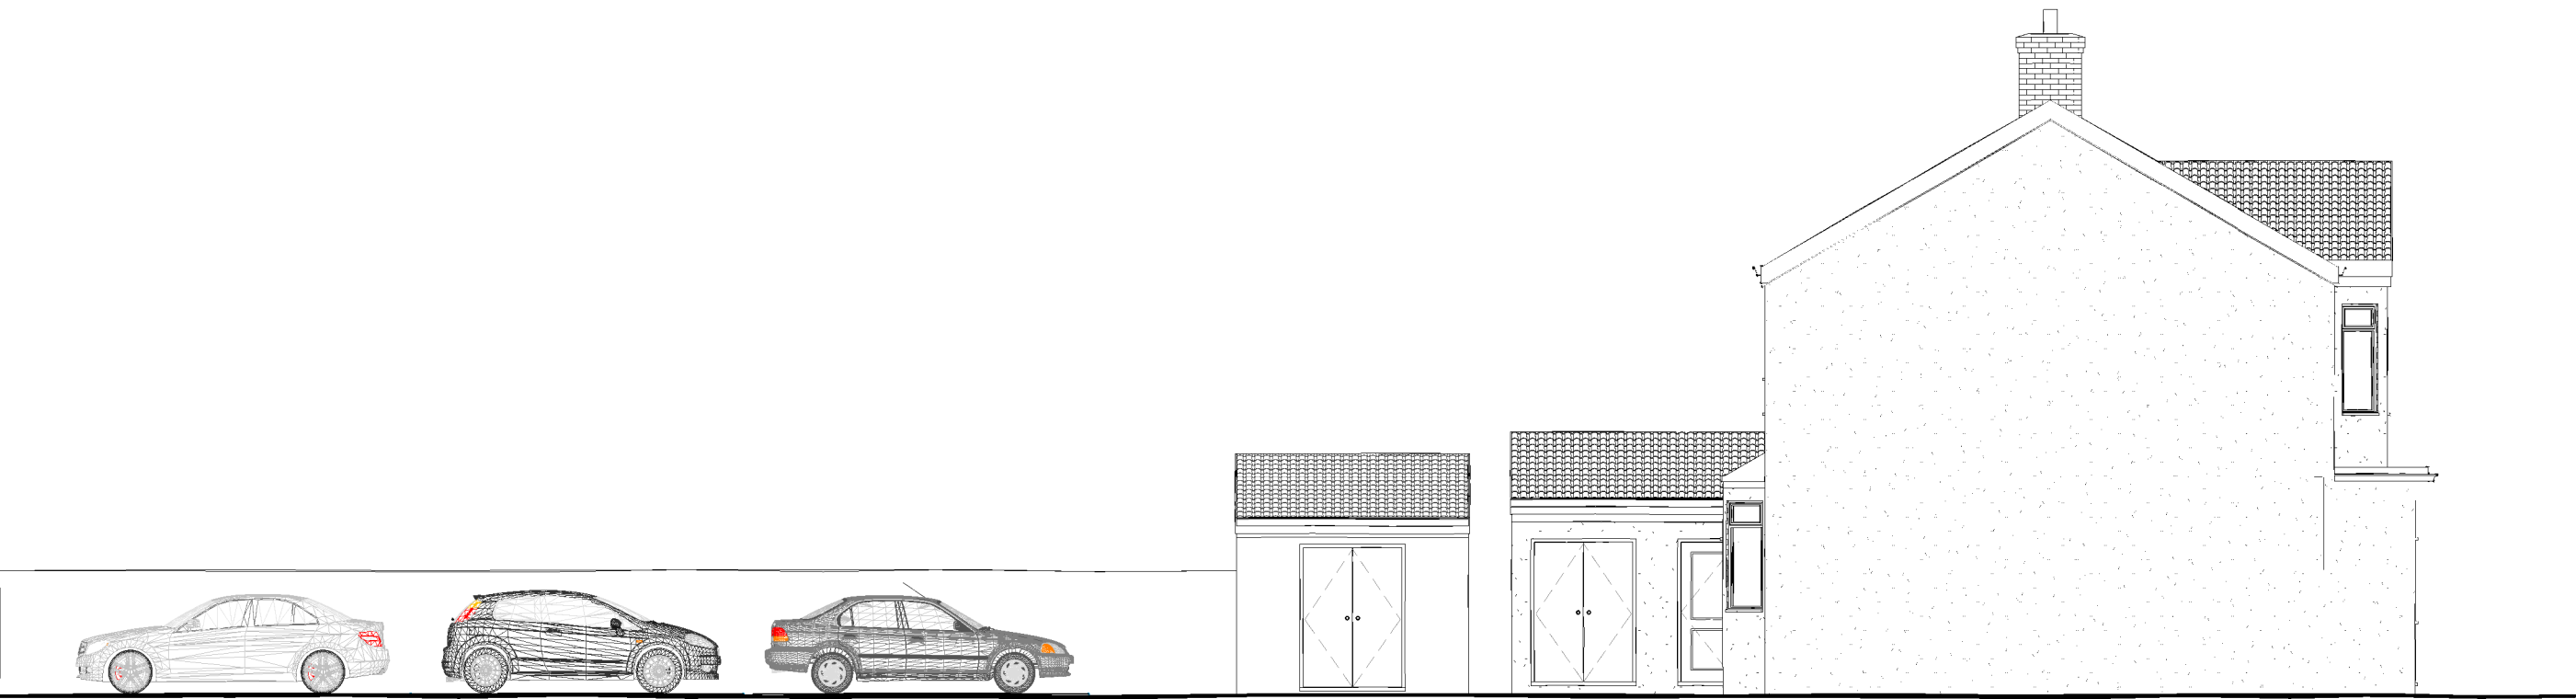


Existing Left Side with rear shed
1 : 100

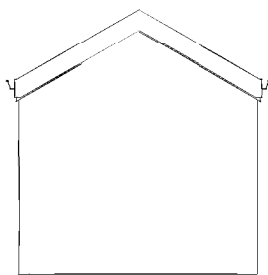

Shed Left Side Elevation
1 : 100

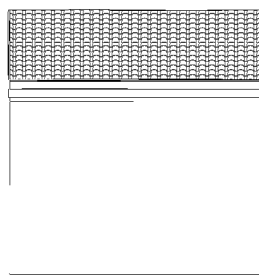

Shed Rear Elevation
1 : 100

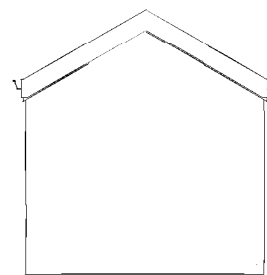

Shed Right Side Elevation
1 : 100

	No.	Description	Date	 www.ccs-solutions.co.uk				PROJECT 2A Victoria Rd, Port Talbot		CLIENT Mr Ariel Truman		
										Date 20/07/2023	Project number 15/07/2023	Scale (@ A3) 1 : 100
				CODE	STATUS	SUITABILITY DESCRIPTION	PURPOSE OF ISSUE	SHEET Existing Shed		Drawn by CCS	DRAWING NUMBER A305	
										Checked by Client		