
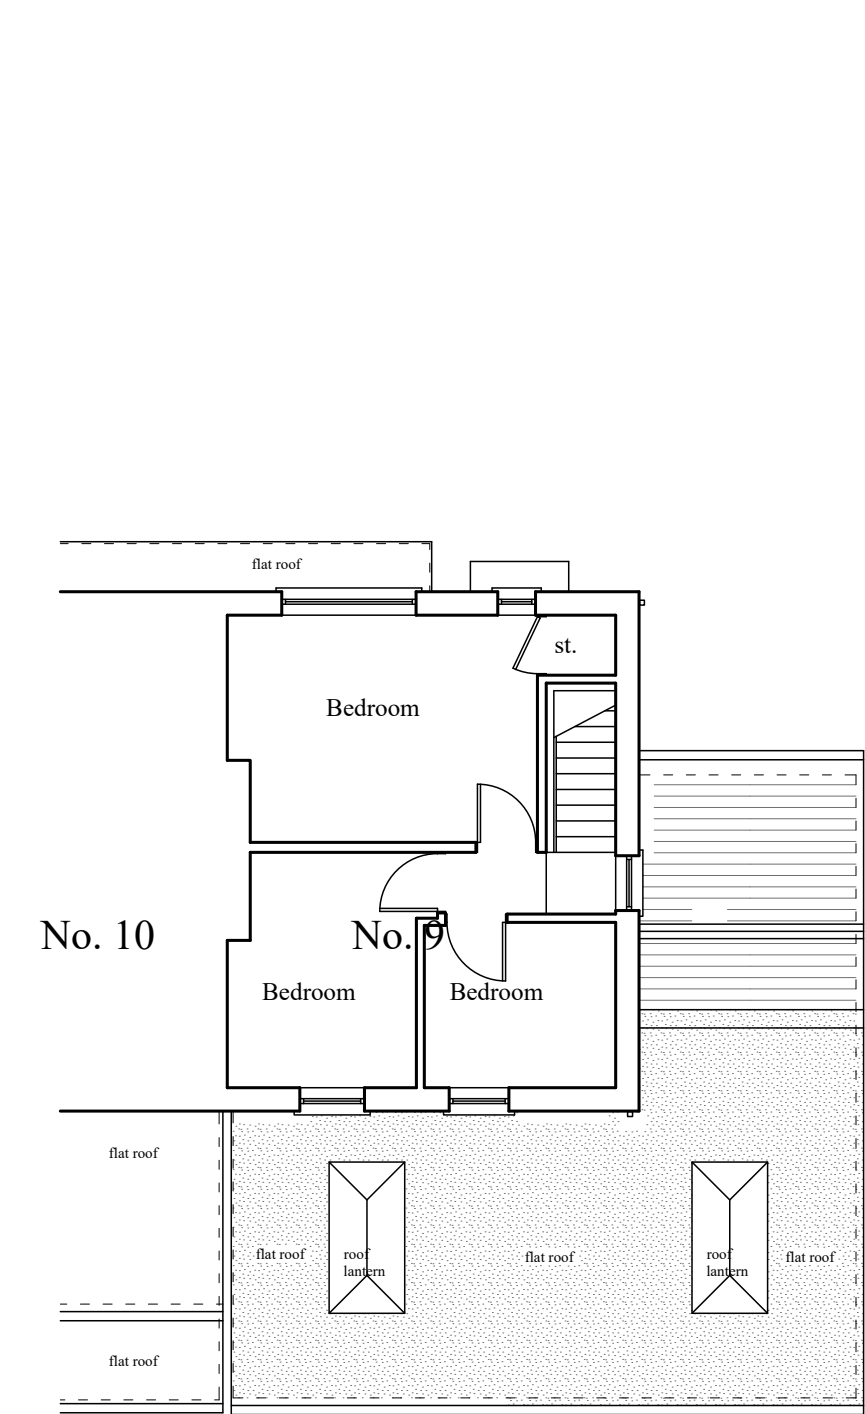


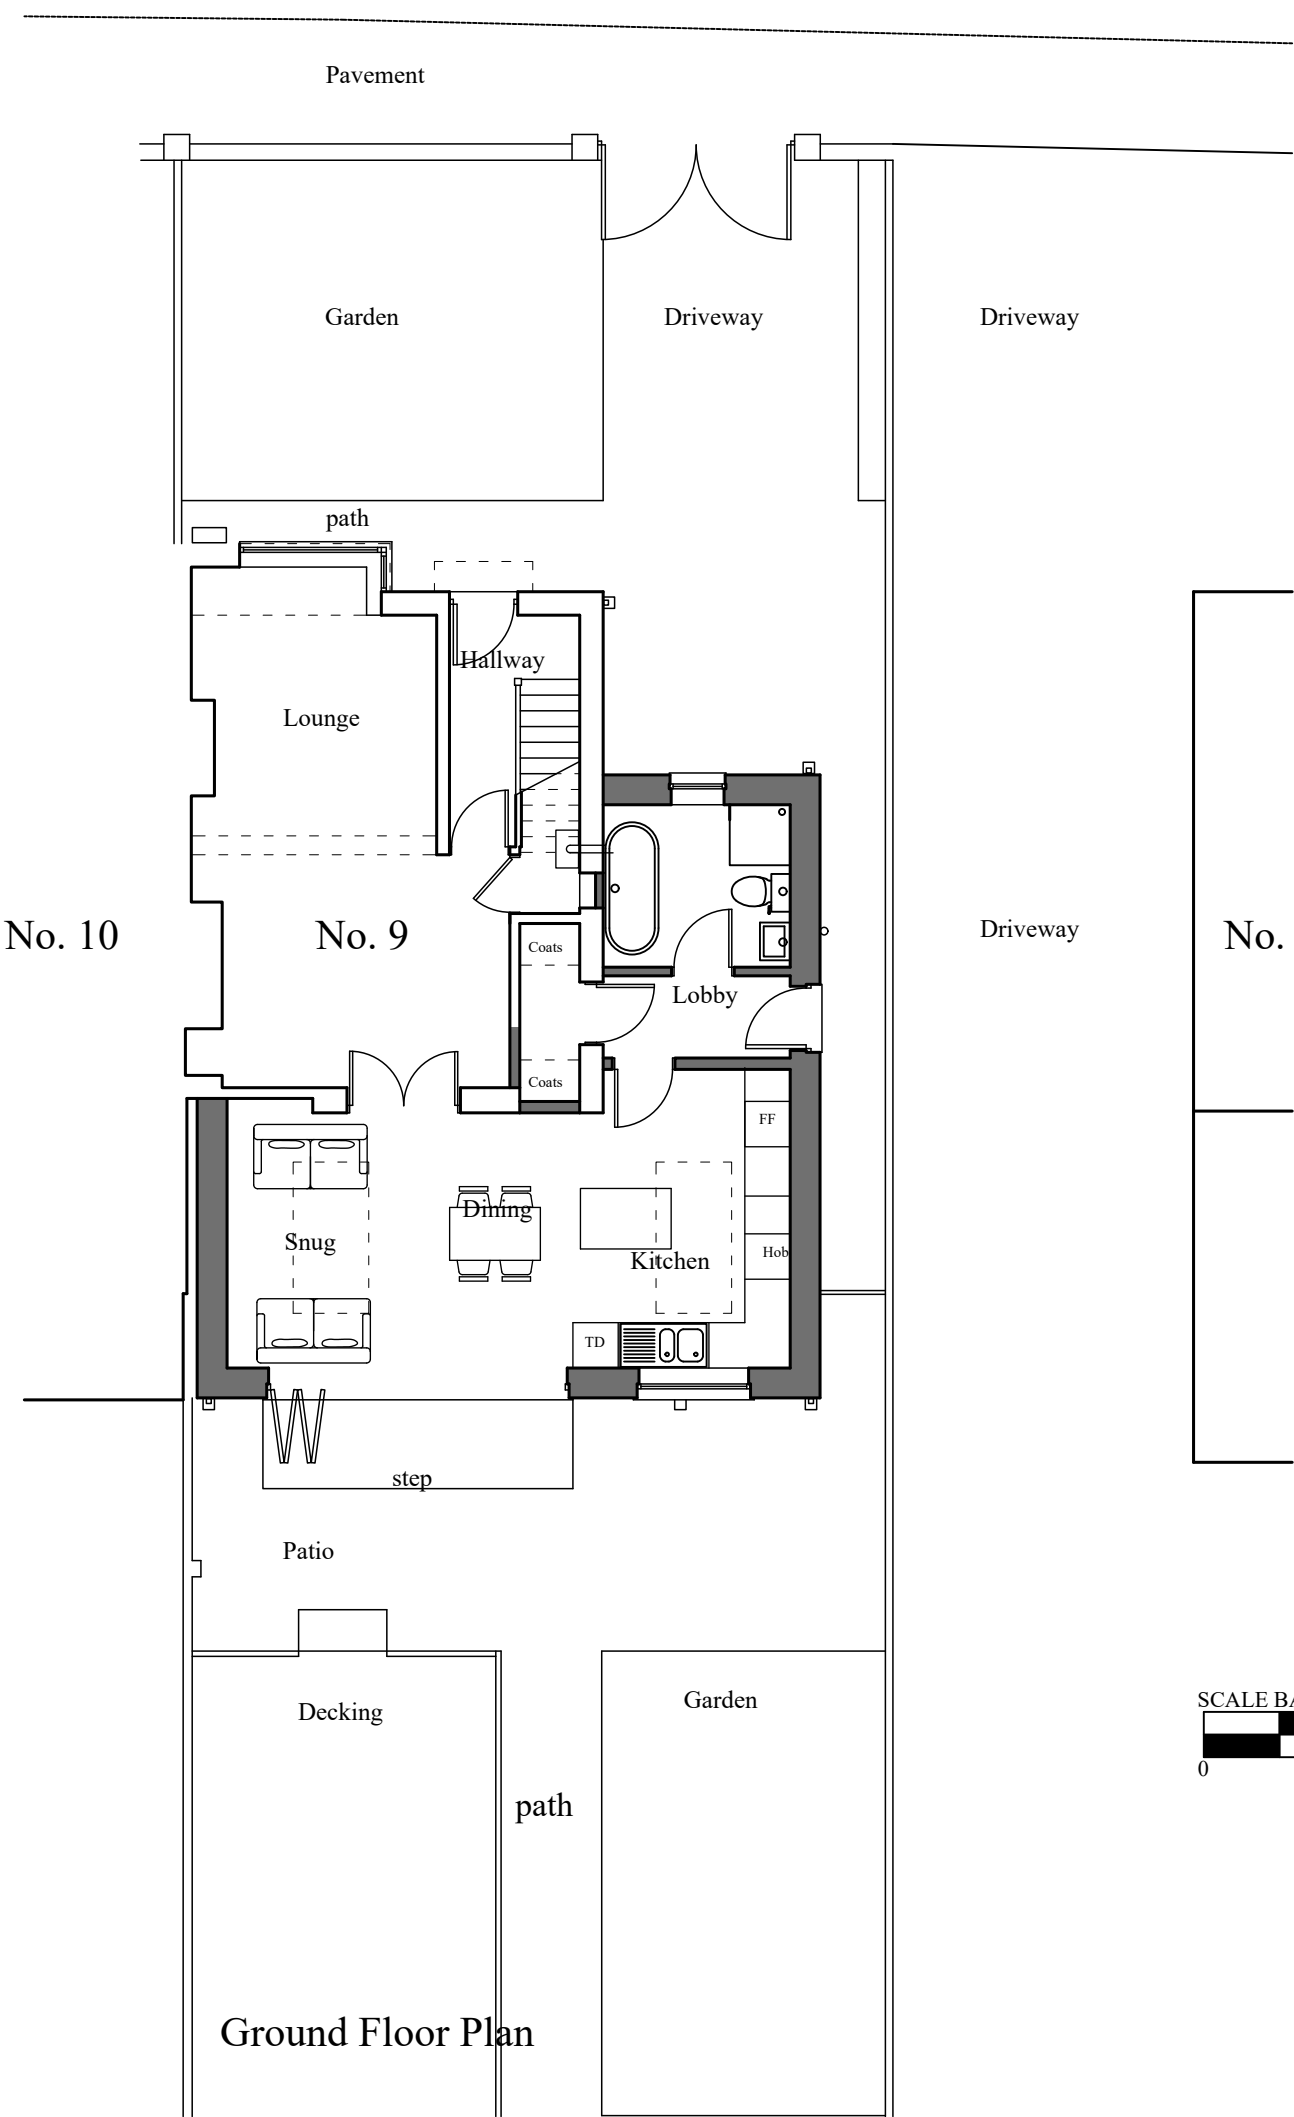

- Note:-**
- This drawing is intended for the purposes indicated only.
 - All dimensions are approximate and should be checked on site, with discrepancies reported.

Client:- Mr Dylan Francis 9, Robert Street, Glynneath, Neath. SA11 5EG		Job Title :- Proposed rear & side extension to 9, Robert Street, Glynneath, Neath. SA11 5EG		Dwg Title:- Proposed ground & first floor plans	
Scale:- 1:100	Date :- May 2023	Stage :- Planning	Dwg No.:- P15	Rev.:- A	A3