


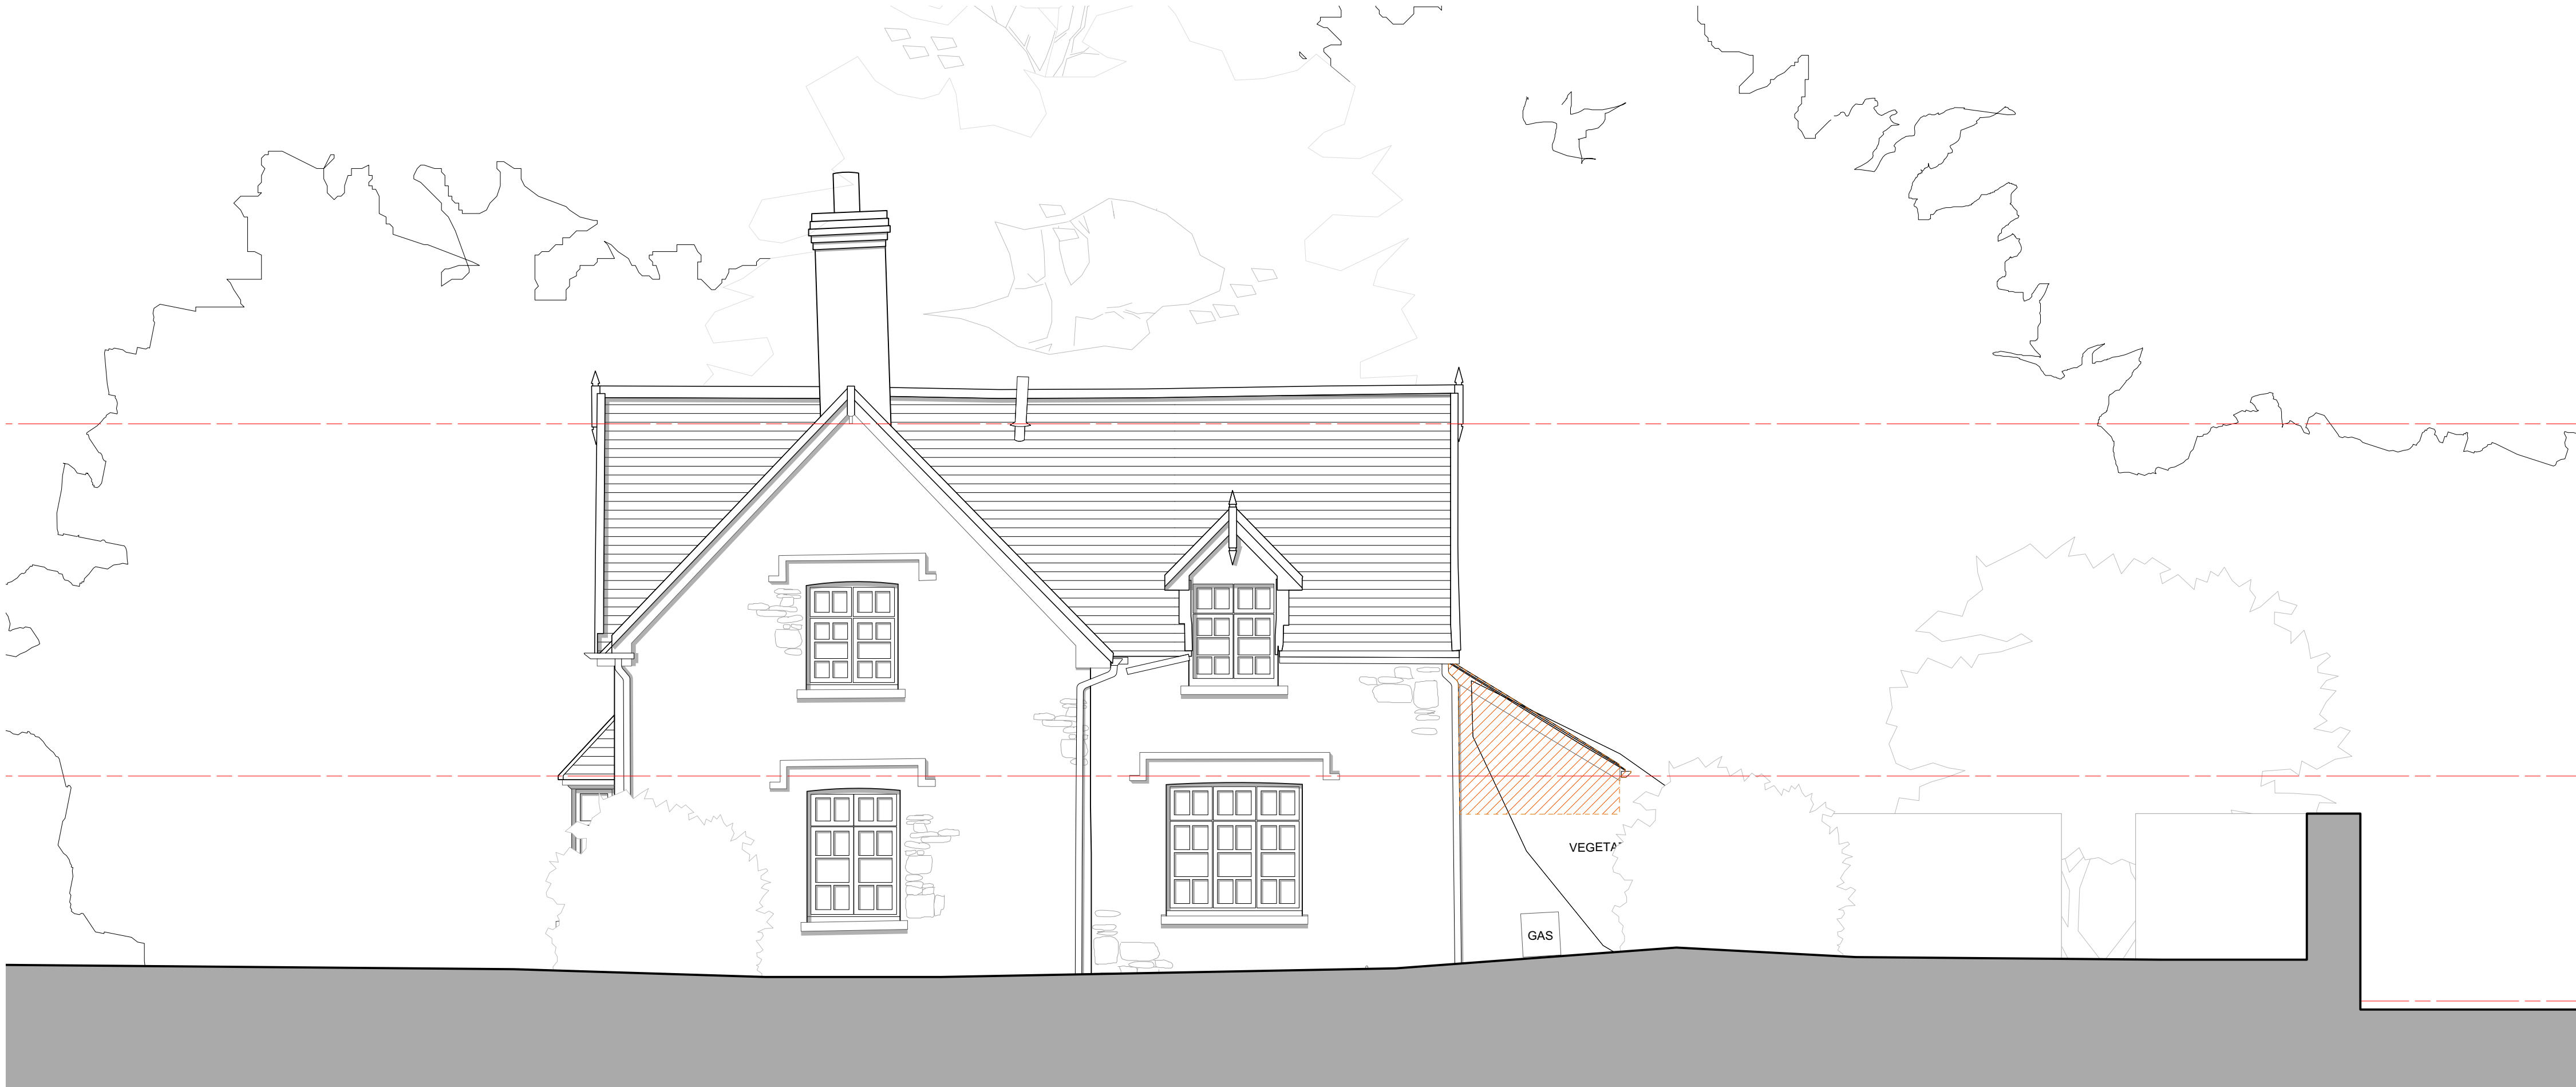

R 03142.1 DEMOLITONS: SOUTH ELEVATION
SCALE 1:50 @ A1, 1:100 @ A3



R 03142.2 DEMOLITIONS: WEST ELEVATION
SCALE 1:50 @ A1, 1:100 @ A3

Gnoll Park is a Grade II* registered parkland. As a consequence of this designation it is statutorily protected. Extreme care should therefore be taken not to cause any unspecified damage to any fabric or part of structures and landscape on or within the site when undertaking any construction works.

Level 3 Building Recording
Prior to the commencement of any works of demolition, repair or otherwise, a Level 3 Building Recording Survey, as defined by Chapter 5 of 'Understanding Historic Buildings A Guide to Good Recording Practice' by Historic England - (<https://historicengland.org.uk/images-books/publications/understanding-historic-buildings/heag099-understanding-historic-buildings/>) - is to be undertaken and submitted to the Local Authority for approval.

- BAT NOTES AND METHODOLOGY**
- A. There are known bats in the roofs of Pond Cottage. Consequently all works need to be undertaken in accordance with the methodology as set out by the ecologist.
- B. All British bat species and their roosts (occupied or not) are legally protected. It is a criminal offence to kill, injure or take a wild bat, and/or intentionally or recklessly damage, destroy, or obstruct access to, a bat roost. Prosecution could lead to fines and imprisonment. Any involved individual or company could be held liable.
- C. All work carried out where bats are or have been found to be present must be supervised by and carried out to the satisfaction of the retained bat expert.

DRAWING TERMINOLOGY NOTES
A For drawing terminology notes refer to drawing 2080 03 HIR A DR 01139.

KEY

Undertake demolition works in accordance with 'Demolition Notes' on drawing number: 2080 03 HIR A DR 0133. Existing wall junctions to be made good to allow for new construction abutments as necessary

General Notes
Responsibility is not accepted for errors made by others scaling from this drawing.

All construction information should be taken from figured dimensions only. Dimensions are in millimetres unless otherwise stated.

All dimensions and conditions are to be checked on site prior to preparing drawings or commencing any work.

Any variations or supplementary drawings are to be approved by The Architect.

All details are to be read in strict accordance with GA drawings and construction notes

All steelwork sizes, padstones, blockwork strengths and associated structural design to be in accordance with structural engineers design and requirements. Hiraeth Architecture accepts no liability to any discrepancies in the structural design indicated on these drawings. Any structural related queries should be directed to the project engineer immediately.

SERIES		PLANNING	
SUITABILITY		S2 - ISSUED FOR INFORMATION	
REV	DATE	NOTE	
P1	14/08/2023	Drawing reconfigured for Planning	

Hiraeth.

2325 03

Neath Port Talbot CBC

Gnoll Park Estate

Demolitions:

South+West Elevations

Pond Cottage

Scale 1:50 @A1, 1:100 @A3

Date 06/23

02920 025814 | office@hiraetharchitecture.co.uk

The Maltings | East Tyndall St | Cardiff | CF24 5EA

UPRN Zone Originator Role Type Sht number S Code Rev

2080 03 HIR A DR 03142 S2 P1

do not scale from this drawing | all dimensions to be verified on site | notify architect of all discrepancies | copyright Hiraeth architecture

job number

Zone

Scale 1:50 @A1, 1:100 @A3

Date 06/23

02920 025814 | office@hiraetharchitecture.co.uk

The Maltings | East Tyndall St | Cardiff | CF24 5EA

UPRN Zone Originator Role Type Sht number S Code Rev

2080 03 HIR A DR 03142 S2 P1

do not scale from this drawing | all dimensions to be verified on site | notify architect of all discrepancies | copyright Hiraeth architecture