

Gnoll Park is a Grade II* registered parkland. As a consequence of this designation it is statutorily protected. Extreme care should therefore be taken not to cause any unspecified damage to any fabric or part of structures and landscape on or within the site when undertaking any construction works.

BAT NOTES AND METHODOLOGY

- There are known bats in the roofs of Pond Cottage. Consequently all works need to be undertaken in accordance with the methodology as set out by the ecologist.
- All British bat species and their roosts (occupied or not) are legally protected. It is a criminal offence to kill, injure or take a wild bat, and/or intentionally or recklessly damage, destroy, or obstruct access to, a bat roost. Prosecution could lead to fines and imprisonment. Any involved individual or company could be held liable.
- All work carried out where bats are or have been found to be present must be supervised by and carried out to the satisfaction of the retained bat expert.

Elevation Notes

- Random stone rubble
- Smooth cement render
- Blue/black slate roof with red clay ridge and hip tiles
- Black brick chimney
- Timber frame dormer
- Blue/black slate roof with rolled lead hips
- Black plastic rainwater goods
- Painted timber fascia and barge boards
- Painted timber finial
- Painted timber single glazed window
- Black painted cast stone sill
- Brick detailing to head of window
- Painted timber door
- Flat panel painted timber door
- Painted black timber post porch
- Painted metal railing and gate

General Notes
Responsibility is not accepted for errors made by others scaling from this drawing.

All construction information should be taken from figured dimensions only. Dimensions are in millimetres unless otherwise stated.

All dimensions and conditions are to be checked on site prior to preparing drawings or commencing any work.

Any variations or supplementary drawings are to be approved by The Architect.

All details are to be read in strict accordance with GA drawings and construction notes

All steelwork sizes, padstones, blockwork strengths and associated structural design to be in accordance with structural engineers design and requirements. Hiraeth Architecture accepts no liability to any discrepancies in the structural design indicated on these drawings. Any structural related queries should be directed to the project engineer immediately.

SERIES		PLANNING	
SUITABILITY		S2 - ISSUED FOR INFORMATION	
REV	DATE	NOTE	
P1	07/07/2023		
P2	07/07/2023	Information updated	

Hiraeth.

job number
2325
Neath Port Talbot CBC
Gnoll Park Estate

Zone
03

Existing:
South+West Elevations
Pond Cottage

Scale 1:50 @A1, 1:100 @A3 Date 08/23

02920 025814 | office@hiraetharchitecture.co.uk
The Maltings | East Tyndall St | Cardiff | CF24 5EA

UFRN	Zone	Originator	Role	Type	Sht number	S Code	Rev
2080	03	HIR	A	DR	03042	S2	P2


do not scale from this drawing | all dimensions to be verified on site | notify architect of all discrepancies | copyright Hiraeth architecture



EX 03042.1 EXISTING SOUTH ELEVATION

SCALE 1:50 @ A1, 1:100 @ A3

0 1.0 1.5 2.0 2.5 3.0 3.5 4.0 4.5 5.0 M

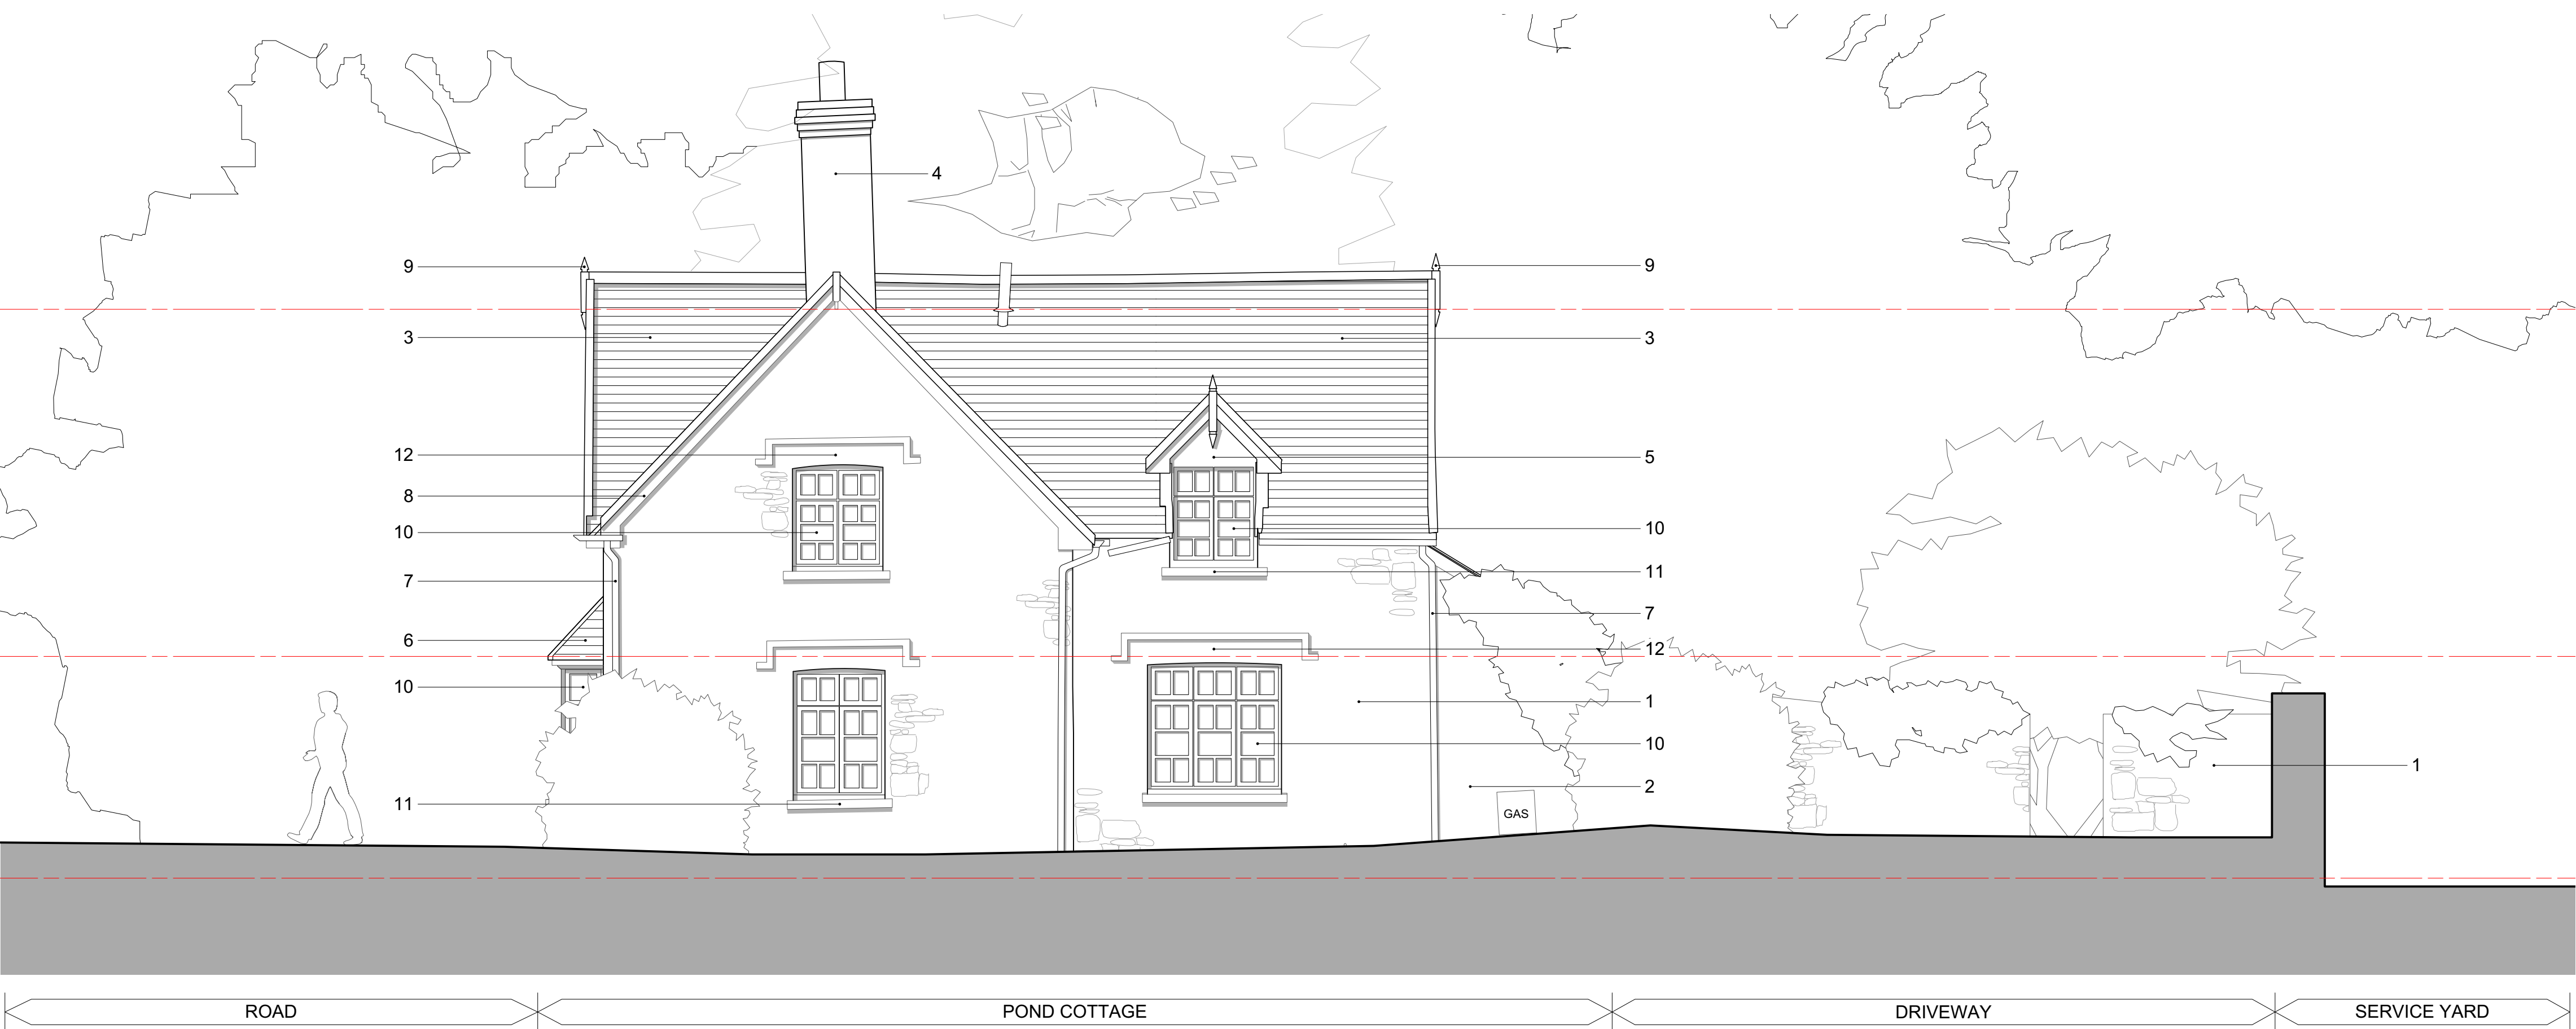

EX 03042.2 EXISTING WEST ELEVATION

SCALE 1:50 @ A1, 1:100 @ A3

0 1.0 1.5 2.0 2.5 3.0 3.5 4.0 4.5 5.0 M