




	NO.	NOTES
	1	All dimensions in millimetres unless otherwise stated.
	2	Do not scale off drawing. All dimensions to be checked on site by contractor.
	3	Drawings to be used for purposes of Planning Application only.
	4	These are not Construction Drawings.
	5	The contractor is to set out, check and co-ordinate all dimensions on site during the course of works.

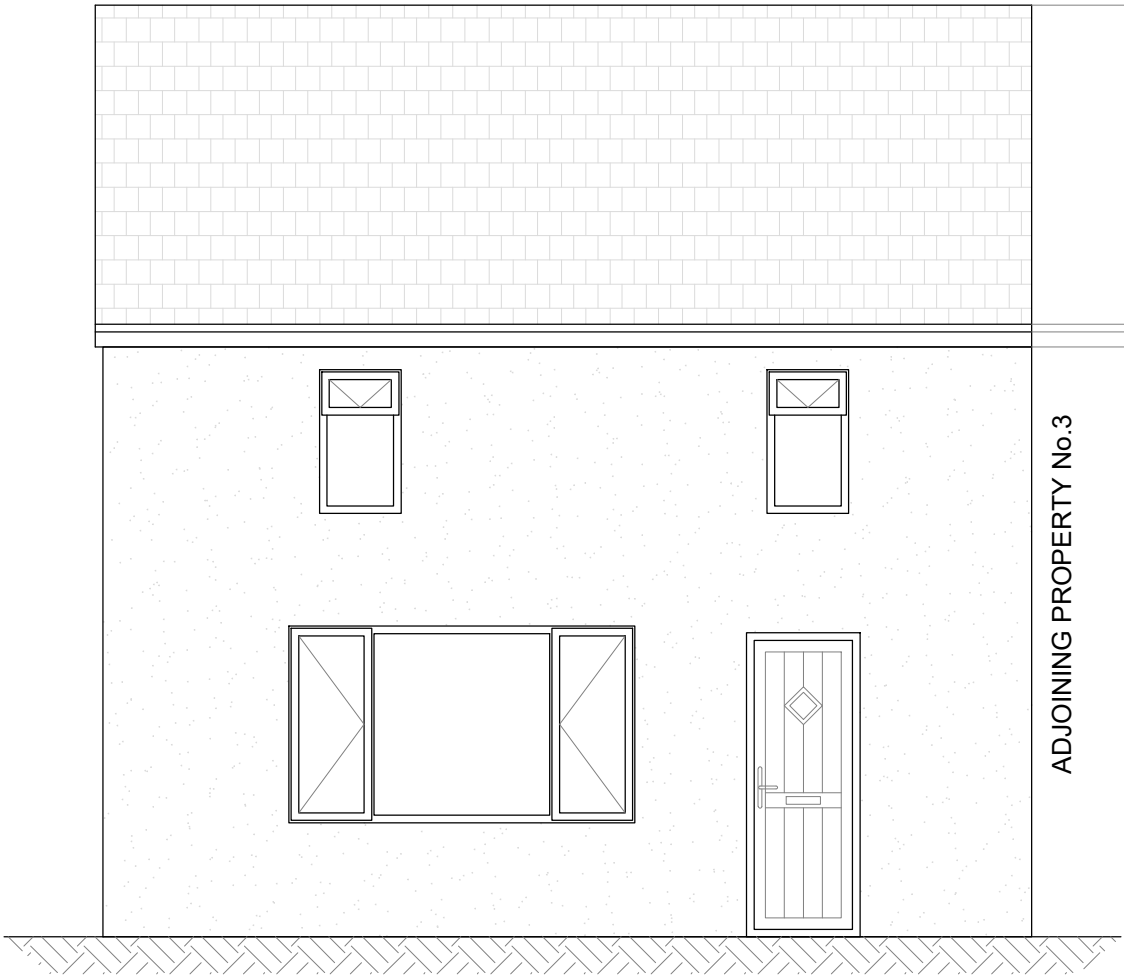


PROPOSED FRONT ELEVATION
SCALE 1:50

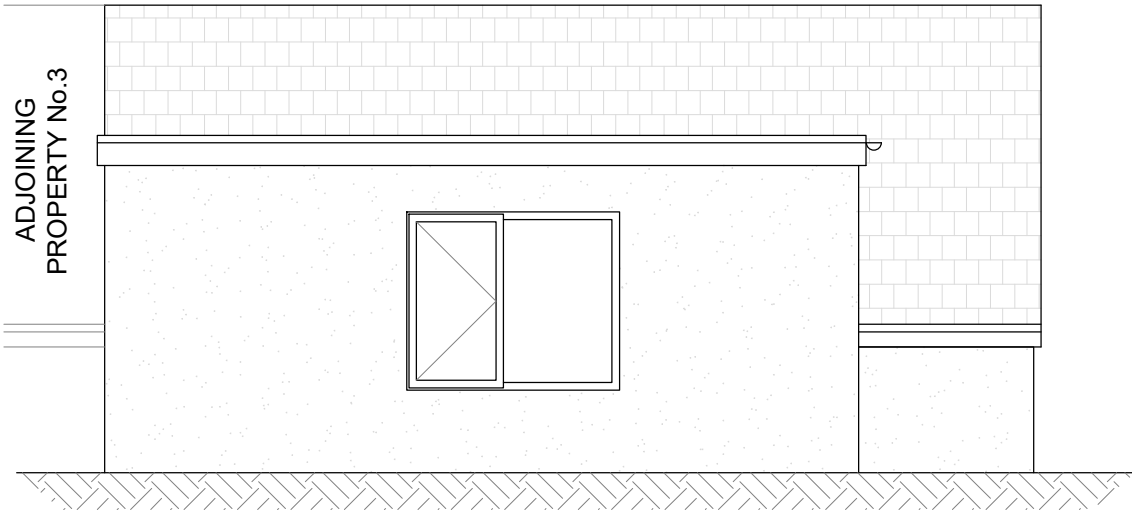

PROPOSED REAR ELEVATION
SCALE 1:50

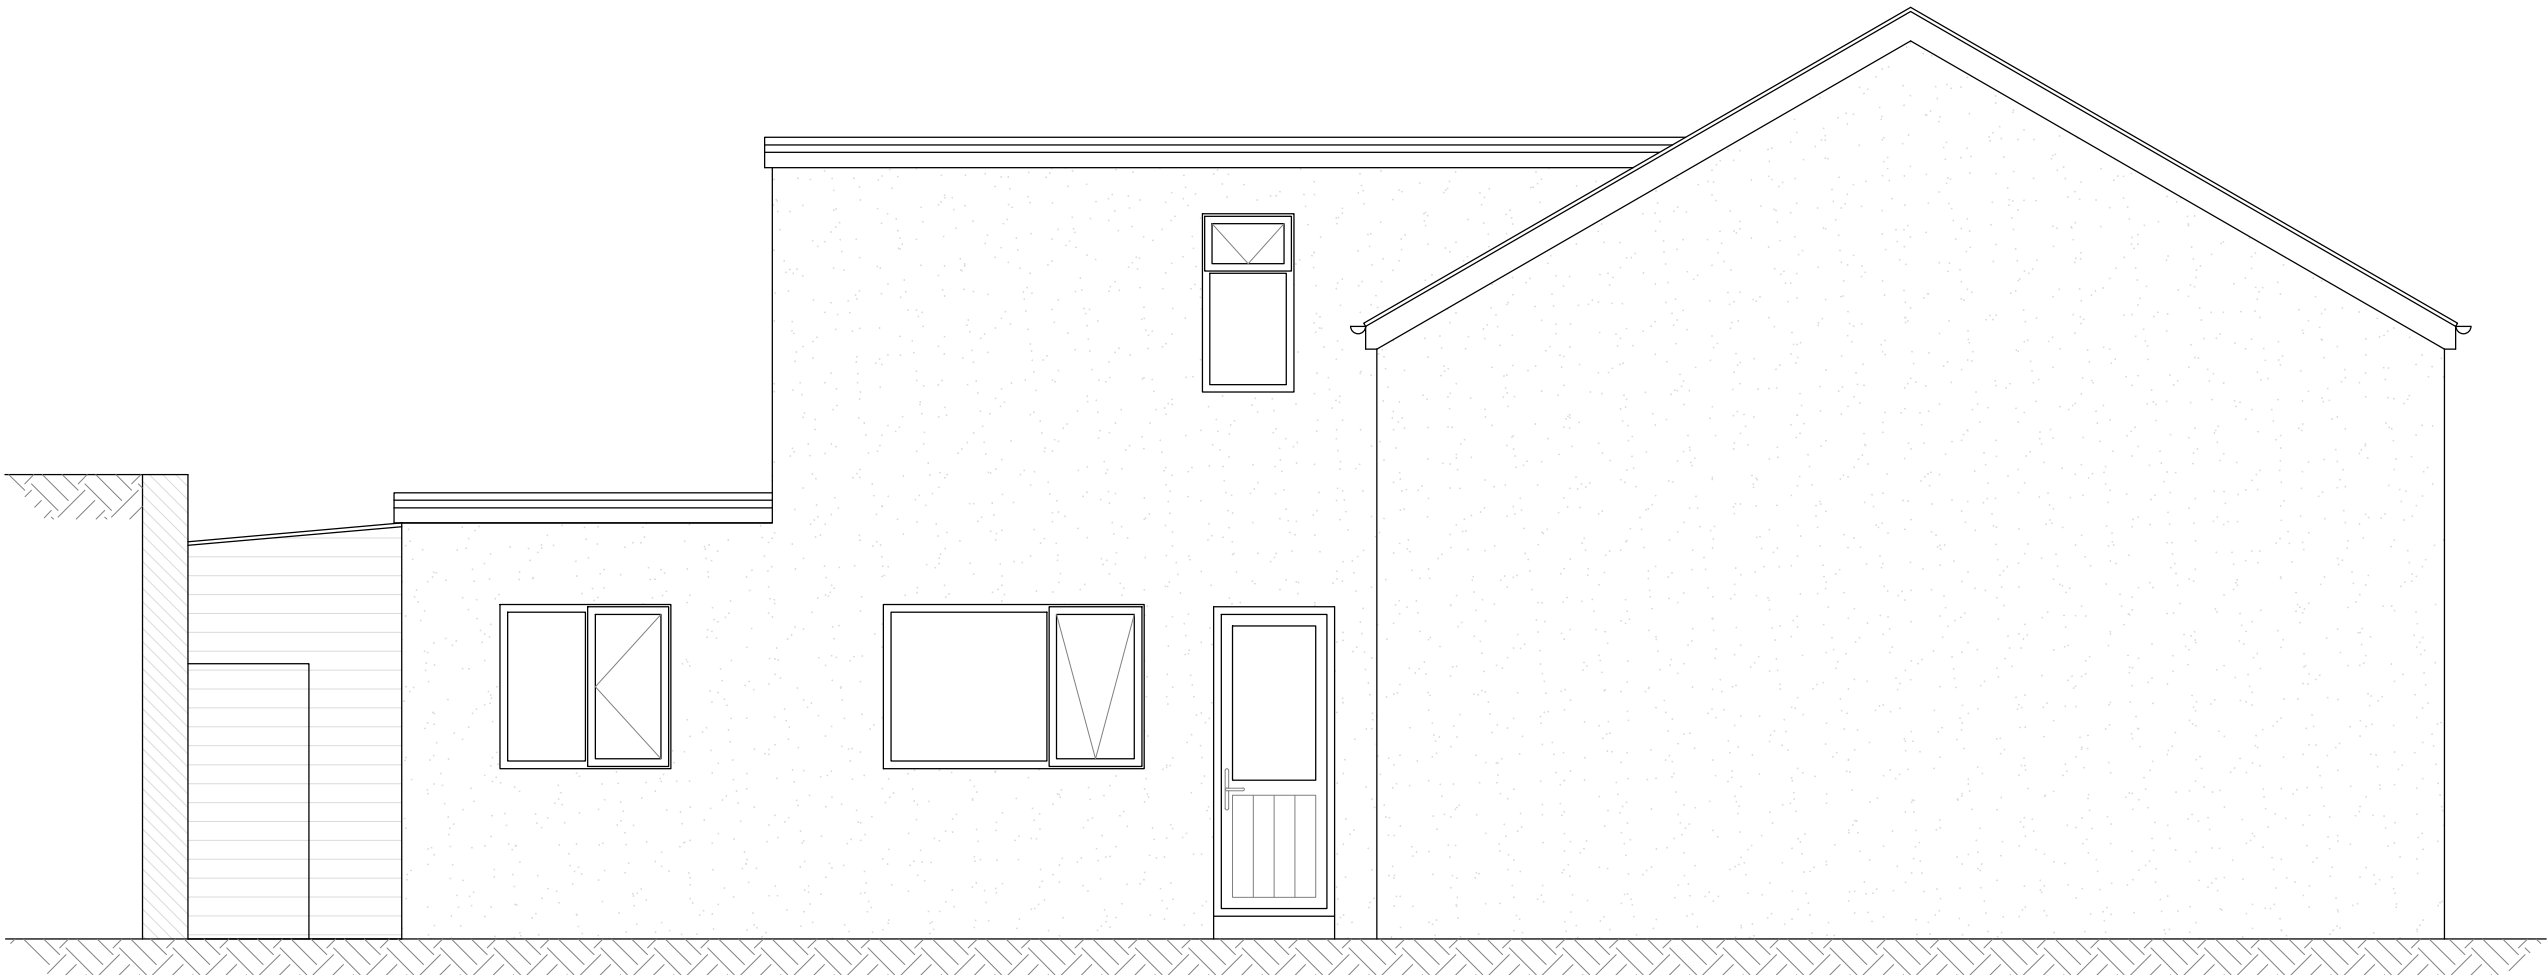

PROPOSED SIDE ELEVATION
SCALE 1:50

 

REVISIONS:

SHEET TITLE:

PROPOSED ELEVATIONS

PROJECT DESCRIPTION:

PROJECT: FIRST FLOOR REDUCTION
SITE: 4 MAIN ROAD, PONTRYDYFEN, SA12 9TL
CLIENT:

MOBILE: 07505 210 952
EMAIL: atriumplanning@icloud.com

DATE:

Aug 2023

SCALE:

1:100

SHEET:

A-2