


	NO.	NOTES
	1	All dimensions in millimetres unless otherwise stated.
	2	Do not scale off drawing. All dimensions to be checked on site by contractor.
	3	Drawings to be used for purposes of Planning Application only.
	4	These are not Construction Drawings.
	5	The contractor is to set out, check and co-ordinate all dimensions on site during the course of works.




PROPOSED SITE PLAN

SCALE 1:1250

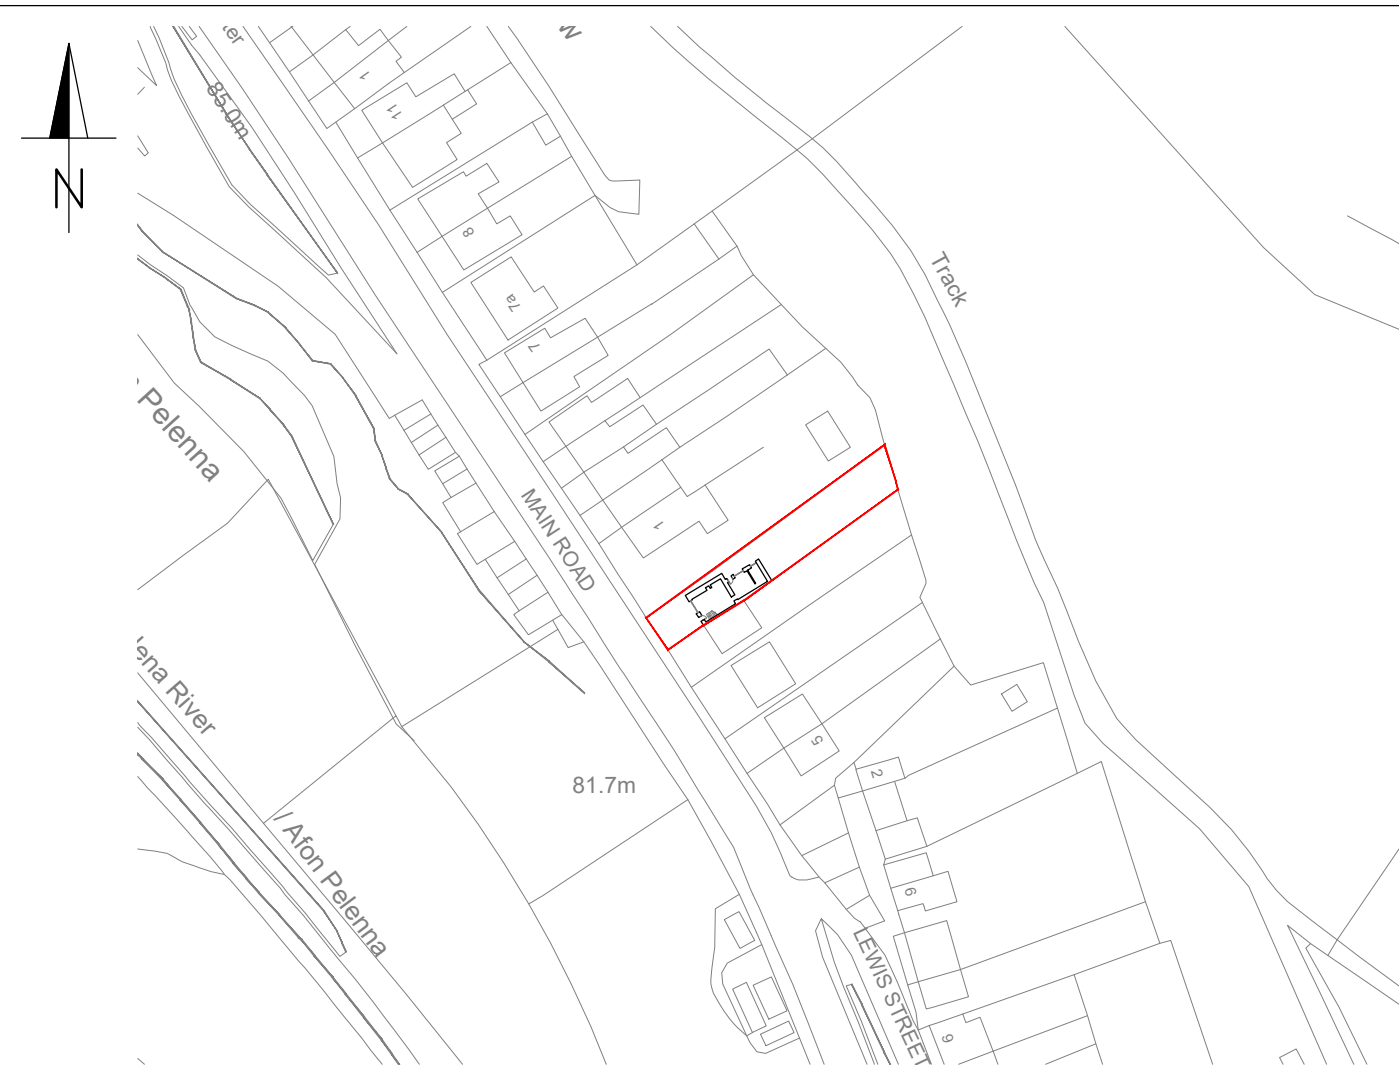

PROPOSED LOCATION PLAN

SCALE 1:500

 

 LABC Registered Professional Architects Scheme	 RTPI Accredited Engineers	REVISIONS:	SHEET TITLE:	
		PROJECT DESCRIPTION:		
		PROJECT: FIRST FLOOR REDUCTION		
		SITE: 4 MAIN ROAD, PONTRHYDYFEN, SA12 9TL		
		CLIENT:		
 ecrum Planning Consultants				
DATE:				
Aug 2023				
SCALE:				
AS SHOWN				
SHEET:				
A-2				