



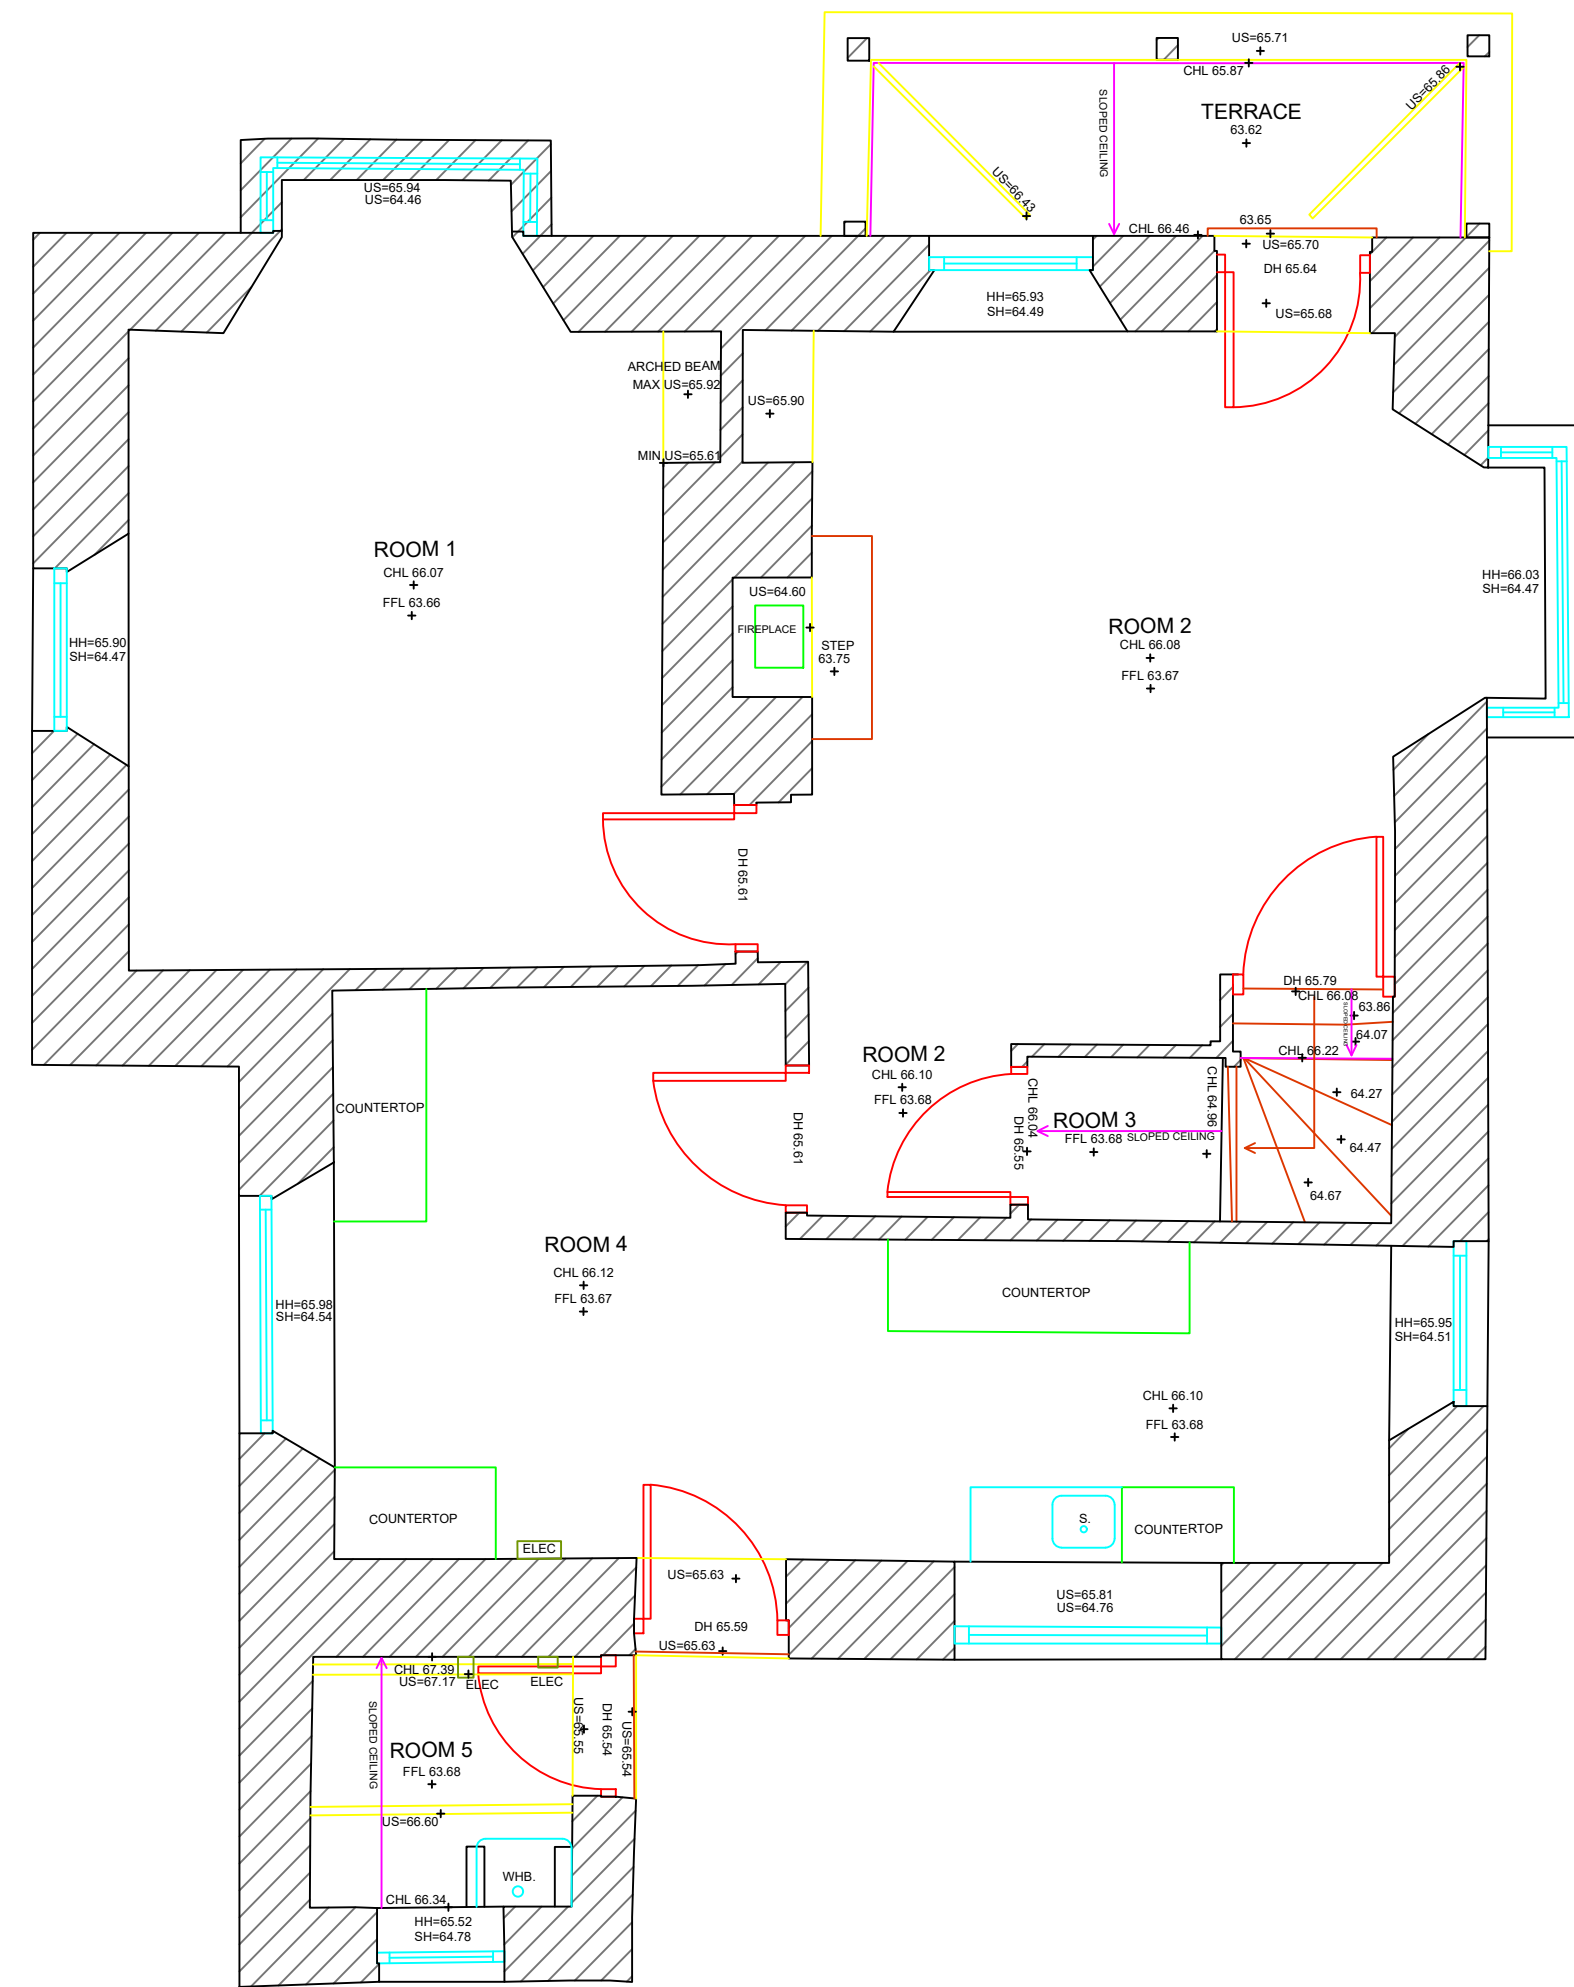

GROUND FLOOR PLAN

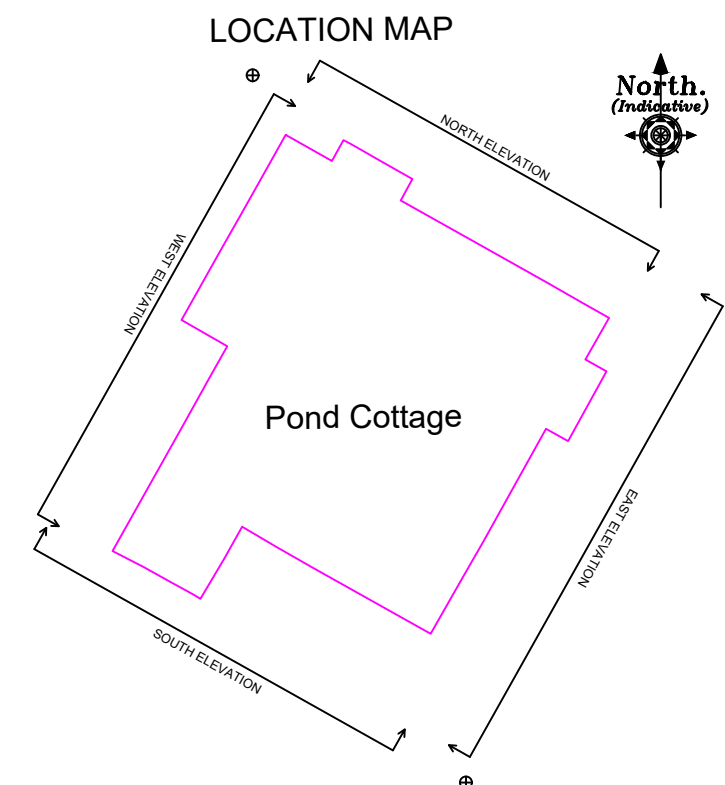

LANDMARK
SURVEYS WALES
THE SURVEY PEOPLE

~www.sml-group.co.uk~enquiries@lmswales.co.uk~
Tel: 01554 821 590

JOB TITLE

GROUND FLOOR PLAN
Gnoll Park - Pond Cottage

SHEET SIZE & SCALE
A2 @ 1:50

DATE SURVEYED
04/23

DRAWN BY
RR

DRAWING NUMBER
6588-MBS

CLIENT


Andrew Scott



FIRST FLOOR PLAN
Gnoll Park - Pond Cottage

DRAWN BY
RR

Andrew Scott


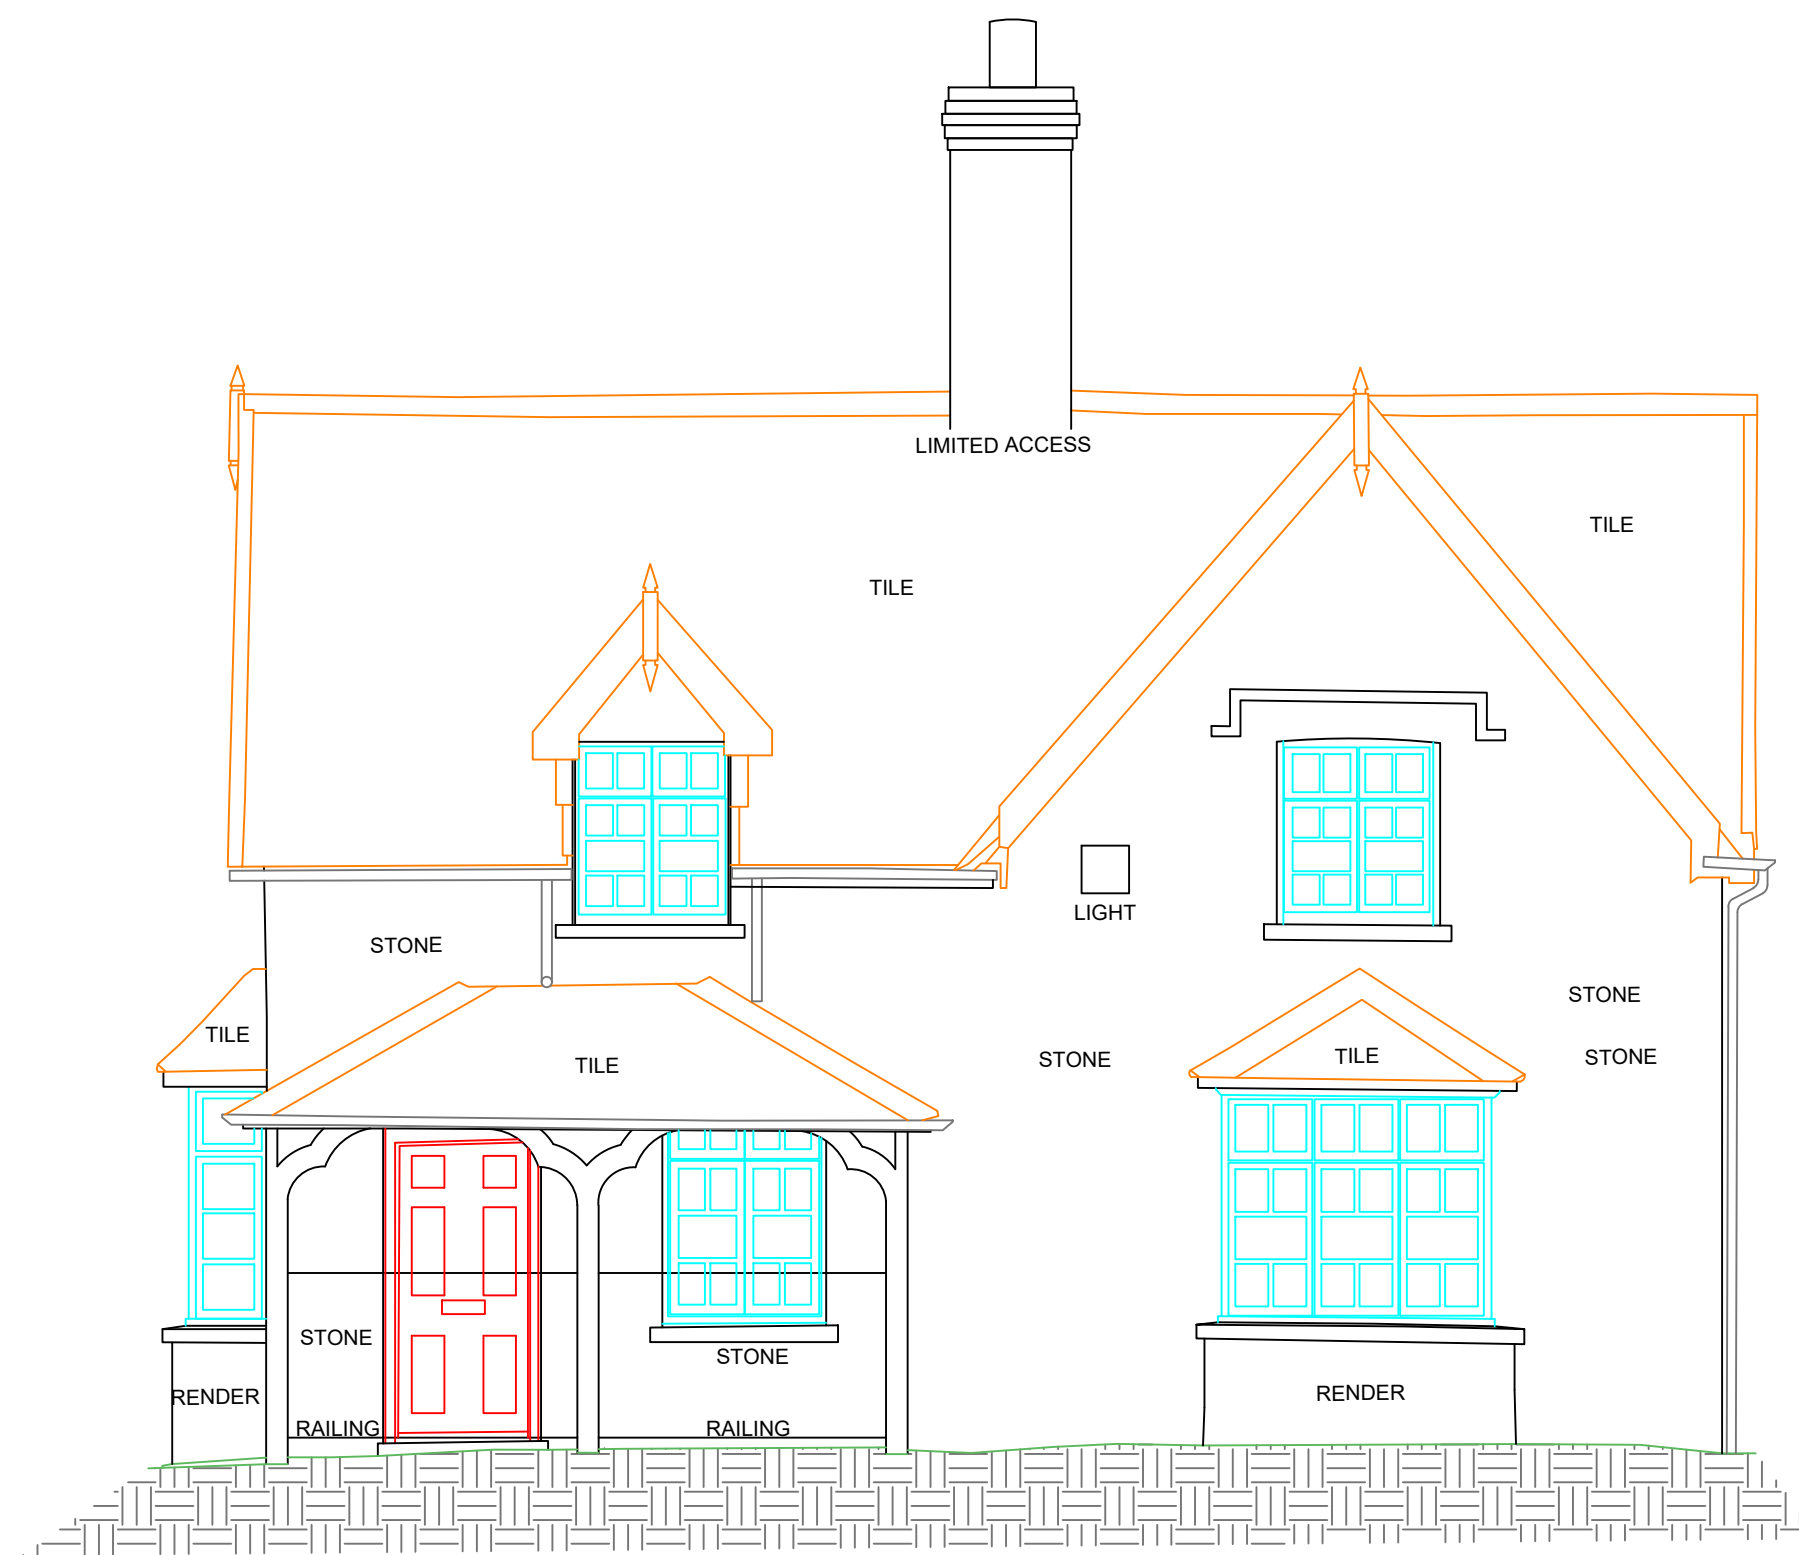


DATUM
61.00M

NORTH ELEVATION



SCALE BAR

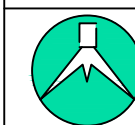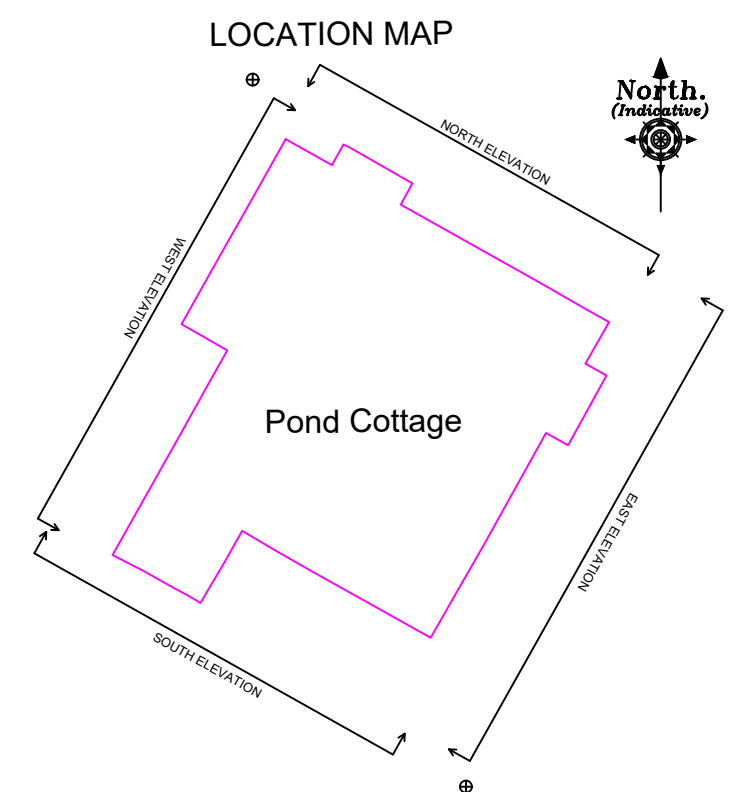

LANDMARK
SURVEYS WALES
THE SURVEY PEOPLE

~www.sml-group.co.uk~enquiries@lmswales.co.uk~
Tel: 01554 821 590

JOB TITLE

NORTH ELEVATION
Gnoll Park - Pond Cottage

SHEET SIZE & SCALE

A2 @ 1:50

DATE SURVEYED

04/23

DRAWN BY


RR

DRAWING NUMBER

6588-MBS

CLIENT

Andrew Scott

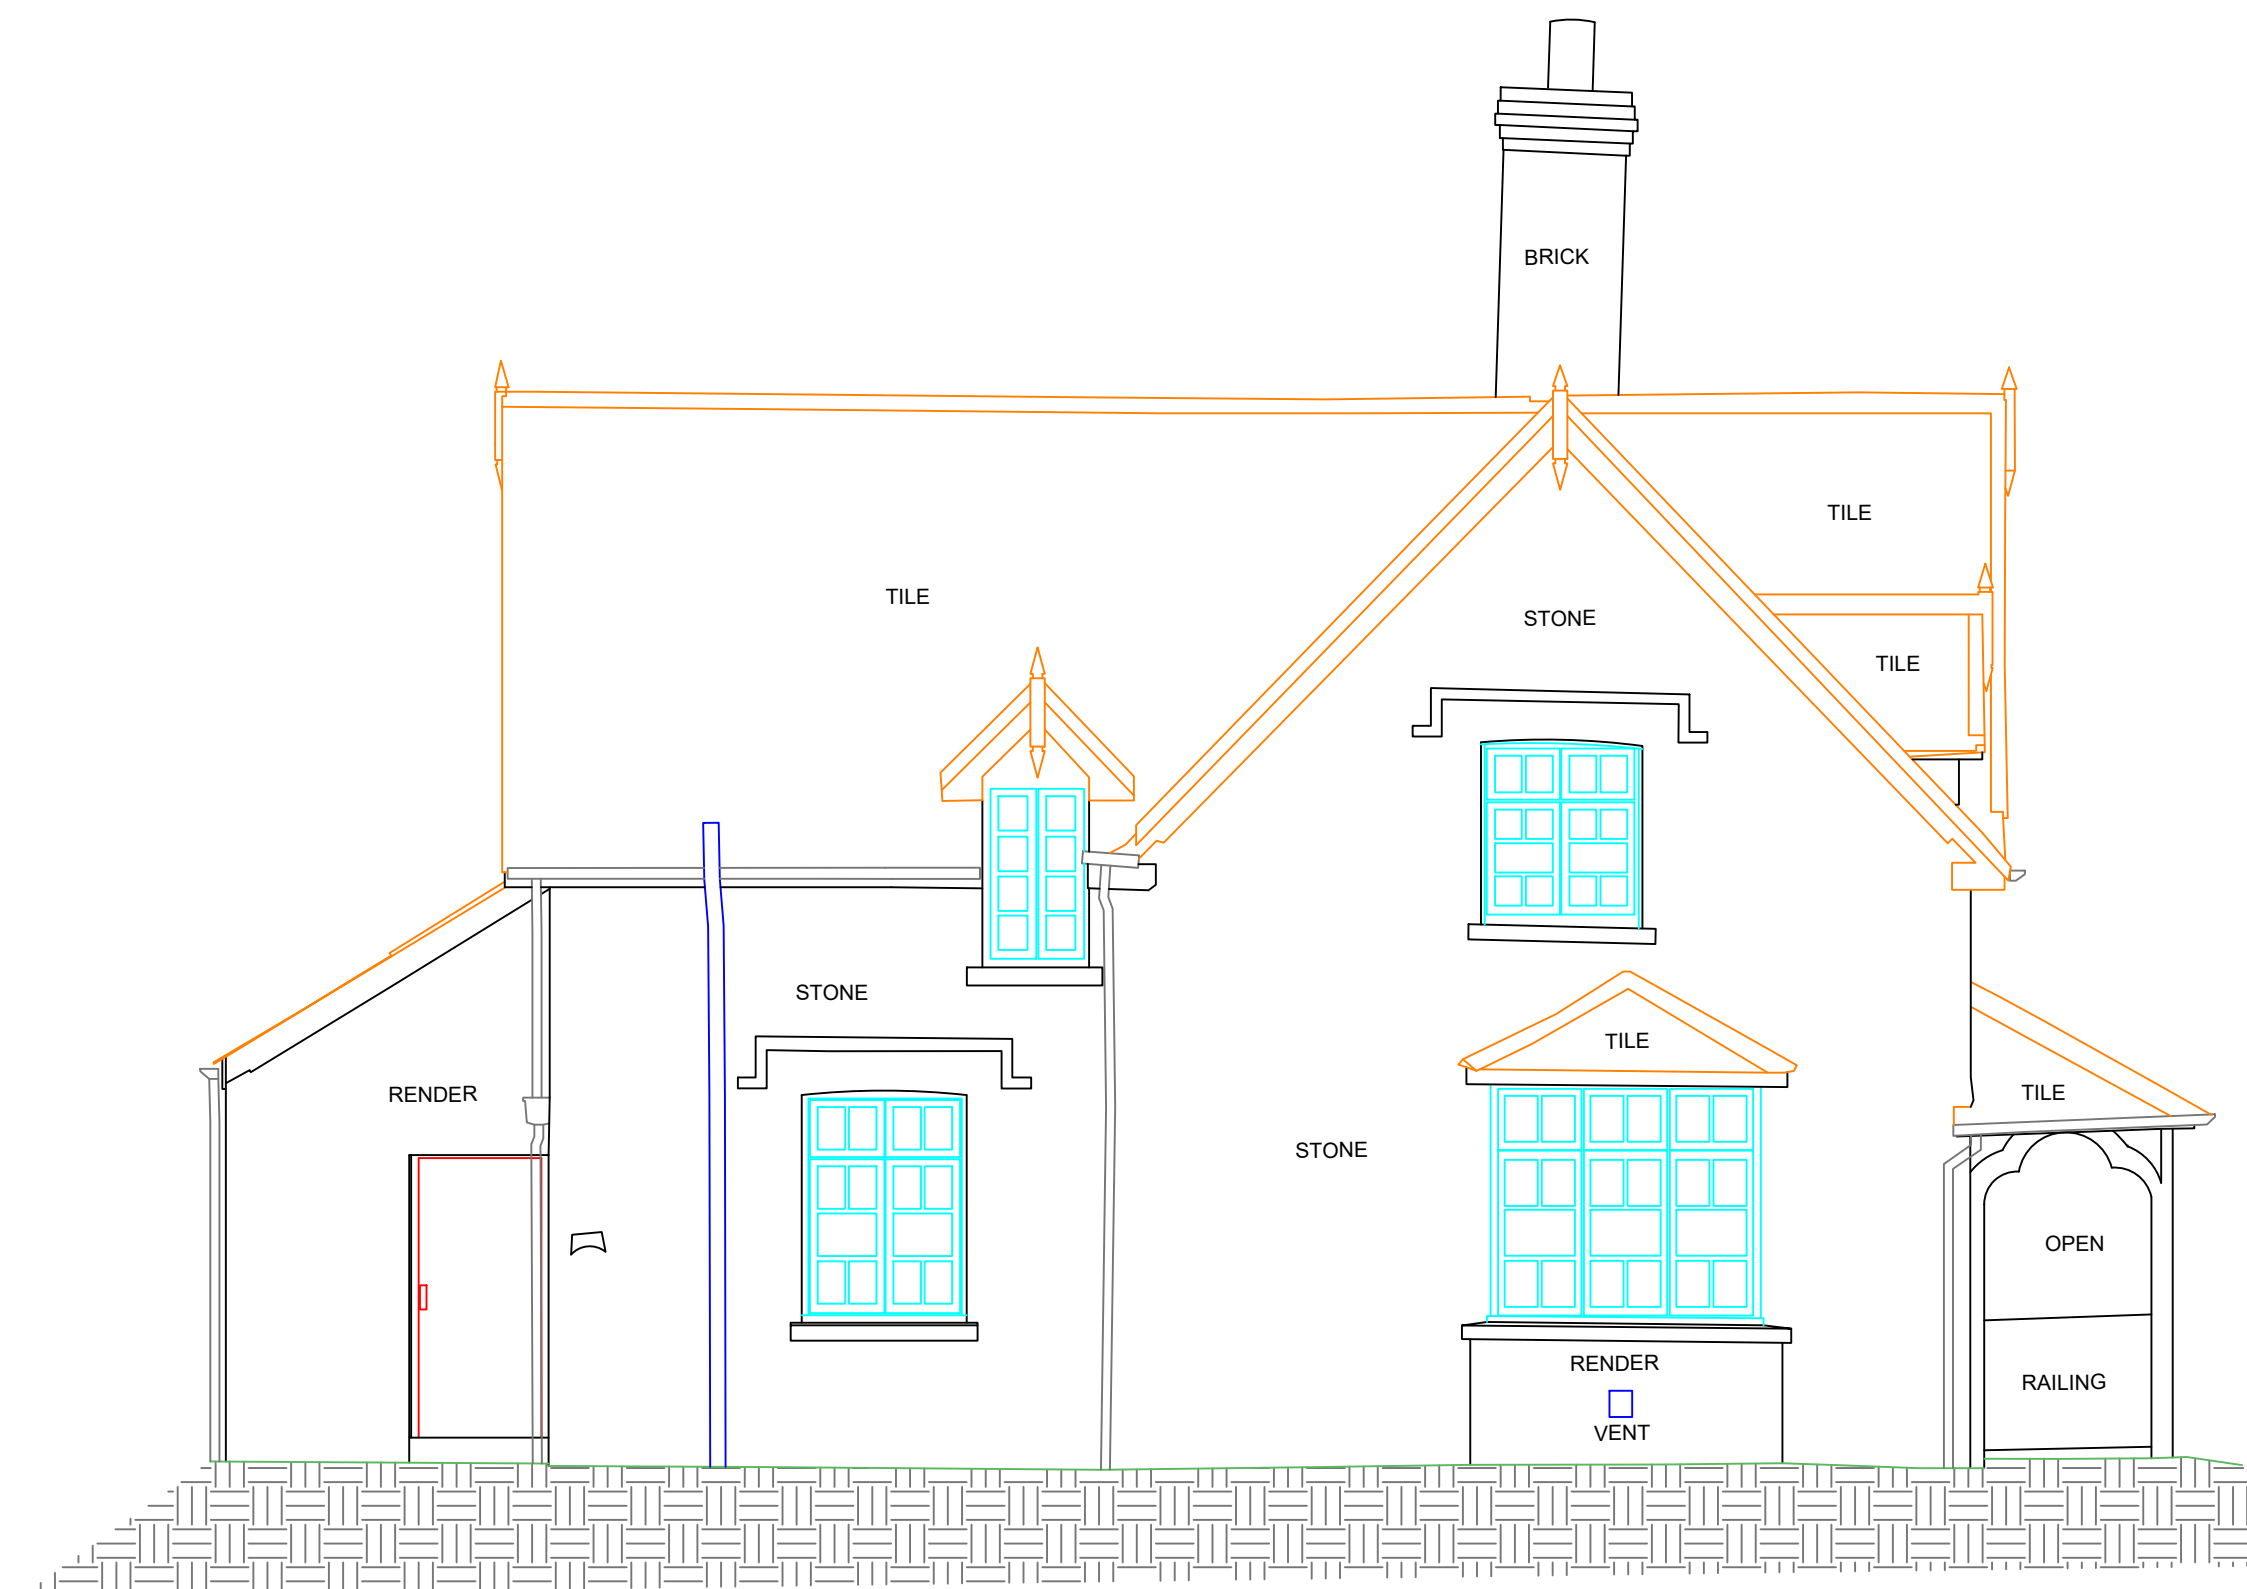


DATUM
61.00M

EAST ELEVATION



SCALE BAR

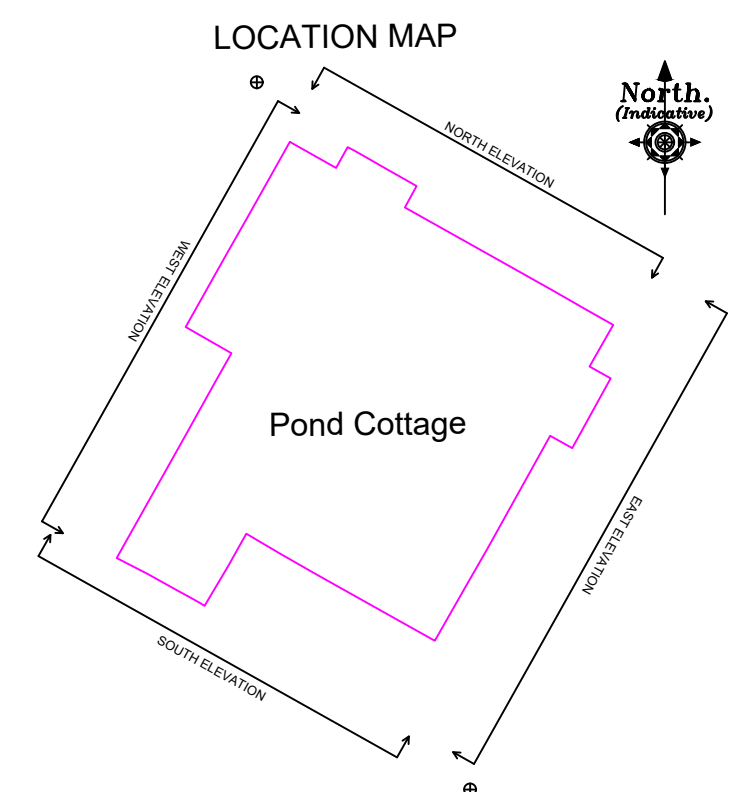

 **LANDMARK**
SURVEYS WALES
THE SURVEY PEOPLE

~www.sml-group.co.uk~enquiries@lmswales.co.uk~
Tel: 01554 821 590

JOB TITLE

EAST ELEVATION
Gnoll Park - Pond Cottage

SHEET SIZE & SCALE
A2 @ 1:50


DATE SURVEYED
04/23

DRAWN BY
RR

DRAWING NUMBER
6588-MBS

CLIENT

Andrew Scott

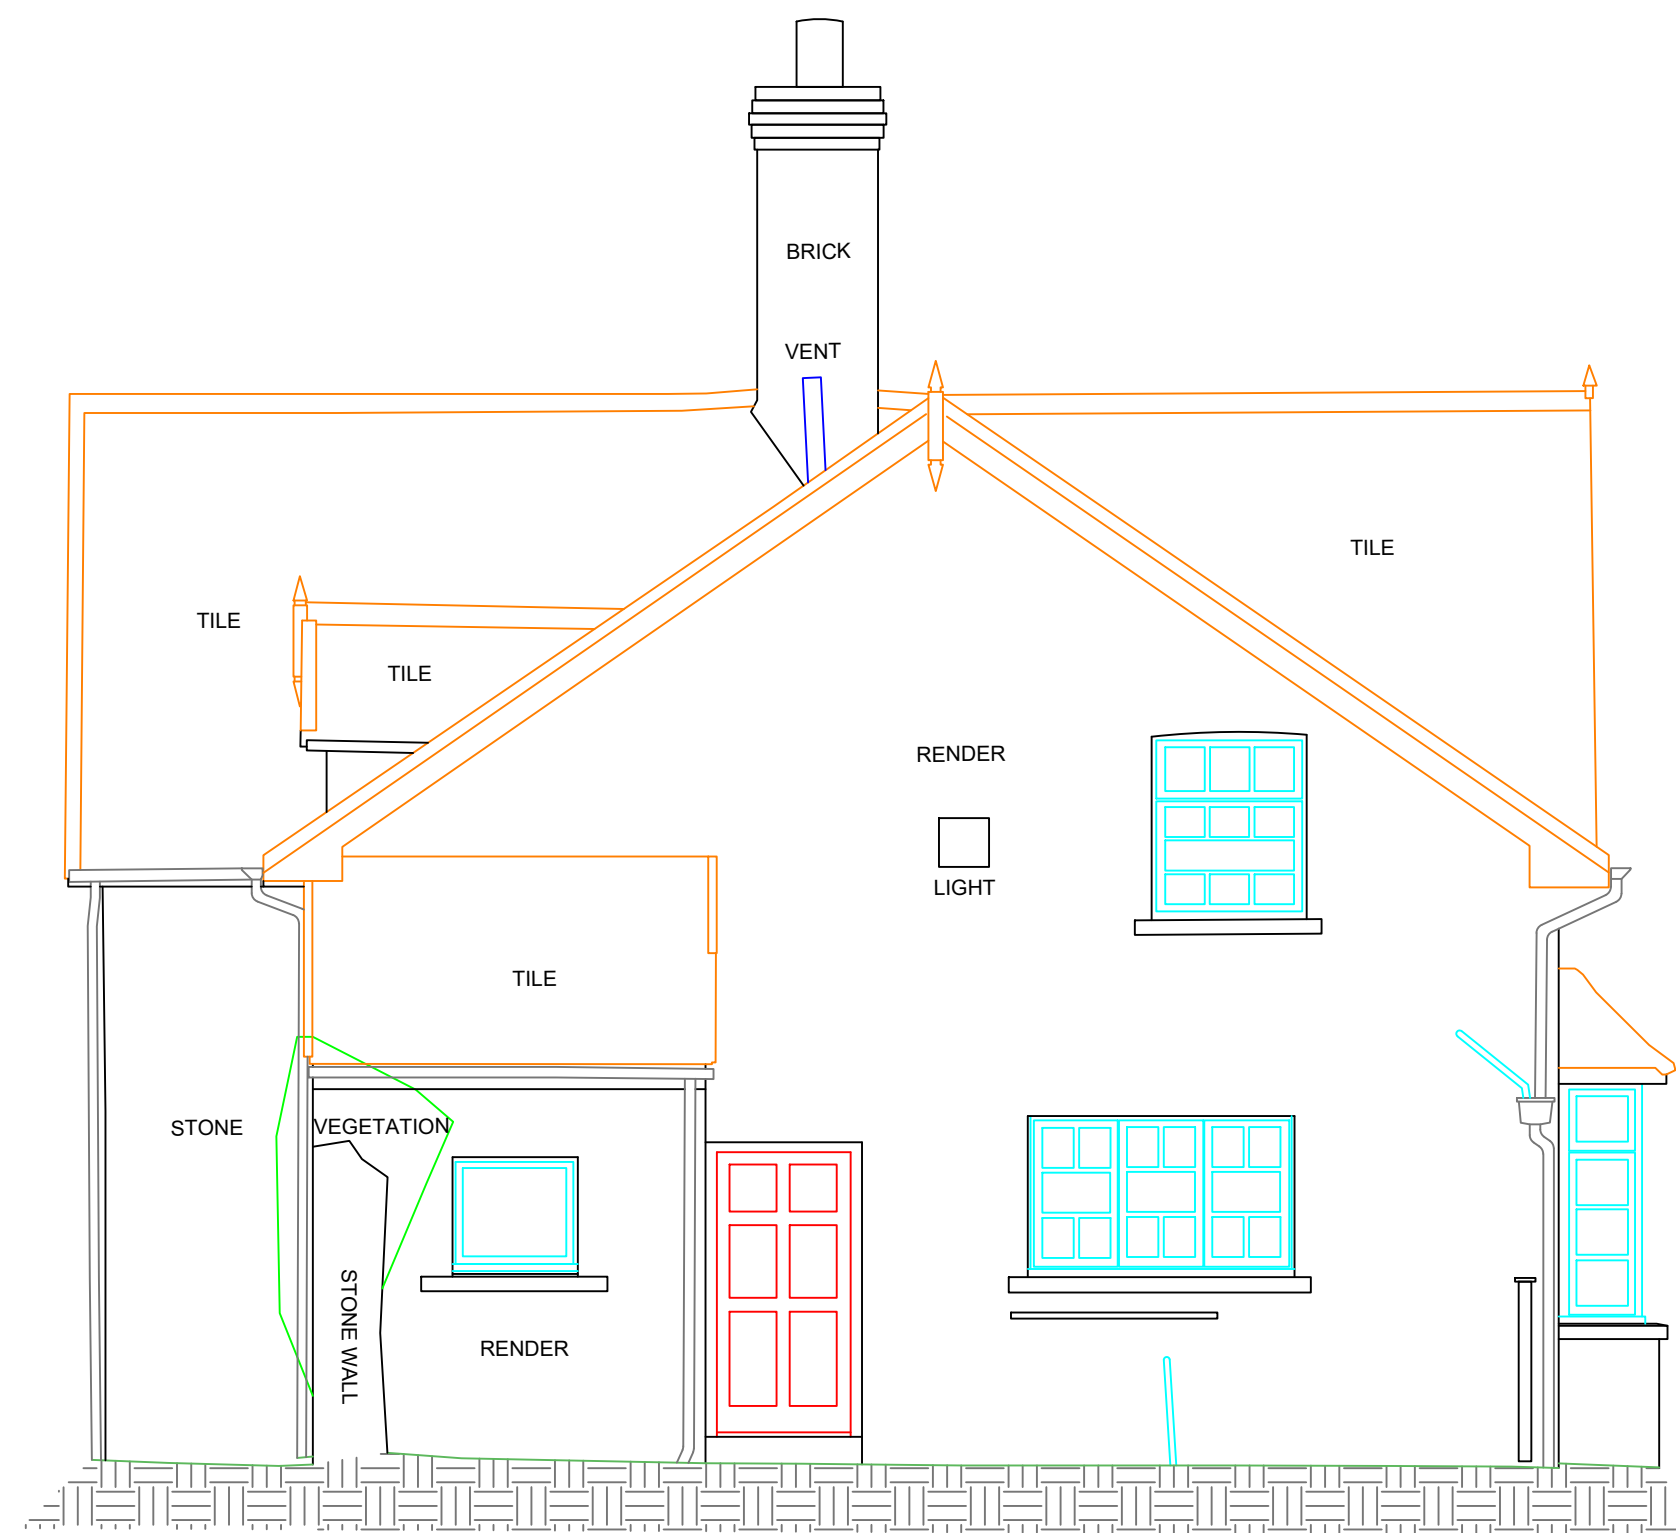


DATUM
61.00M

SOUTH ELEVATION



SCALE BAR

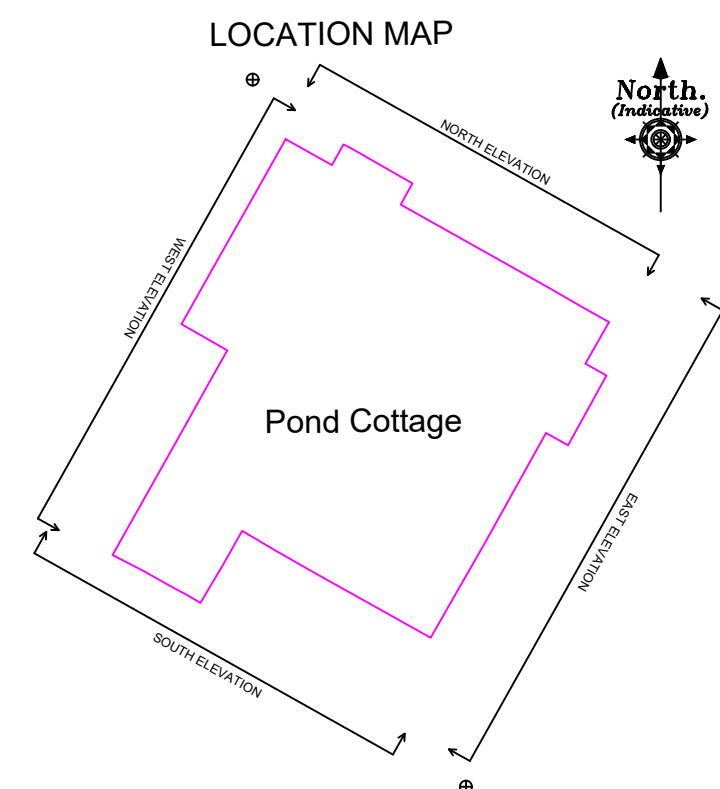

LANDMARK
SURVEYS WALES
THE SURVEY PEOPLE

~www.sml-group.co.uk~enquiries@lmswales.co.uk~
Tel: 01554 821 590

JOB TITLE

SOUTH ELEVATION
Gnoll Park - Pond Cottage

SHEET SIZE & SCALE

A2 @ 1:50

DATE SURVEYED

04/23

DRAWN BY


RR

DRAWING NUMBER

6588-MBS

CLIENT

Andrew Scott

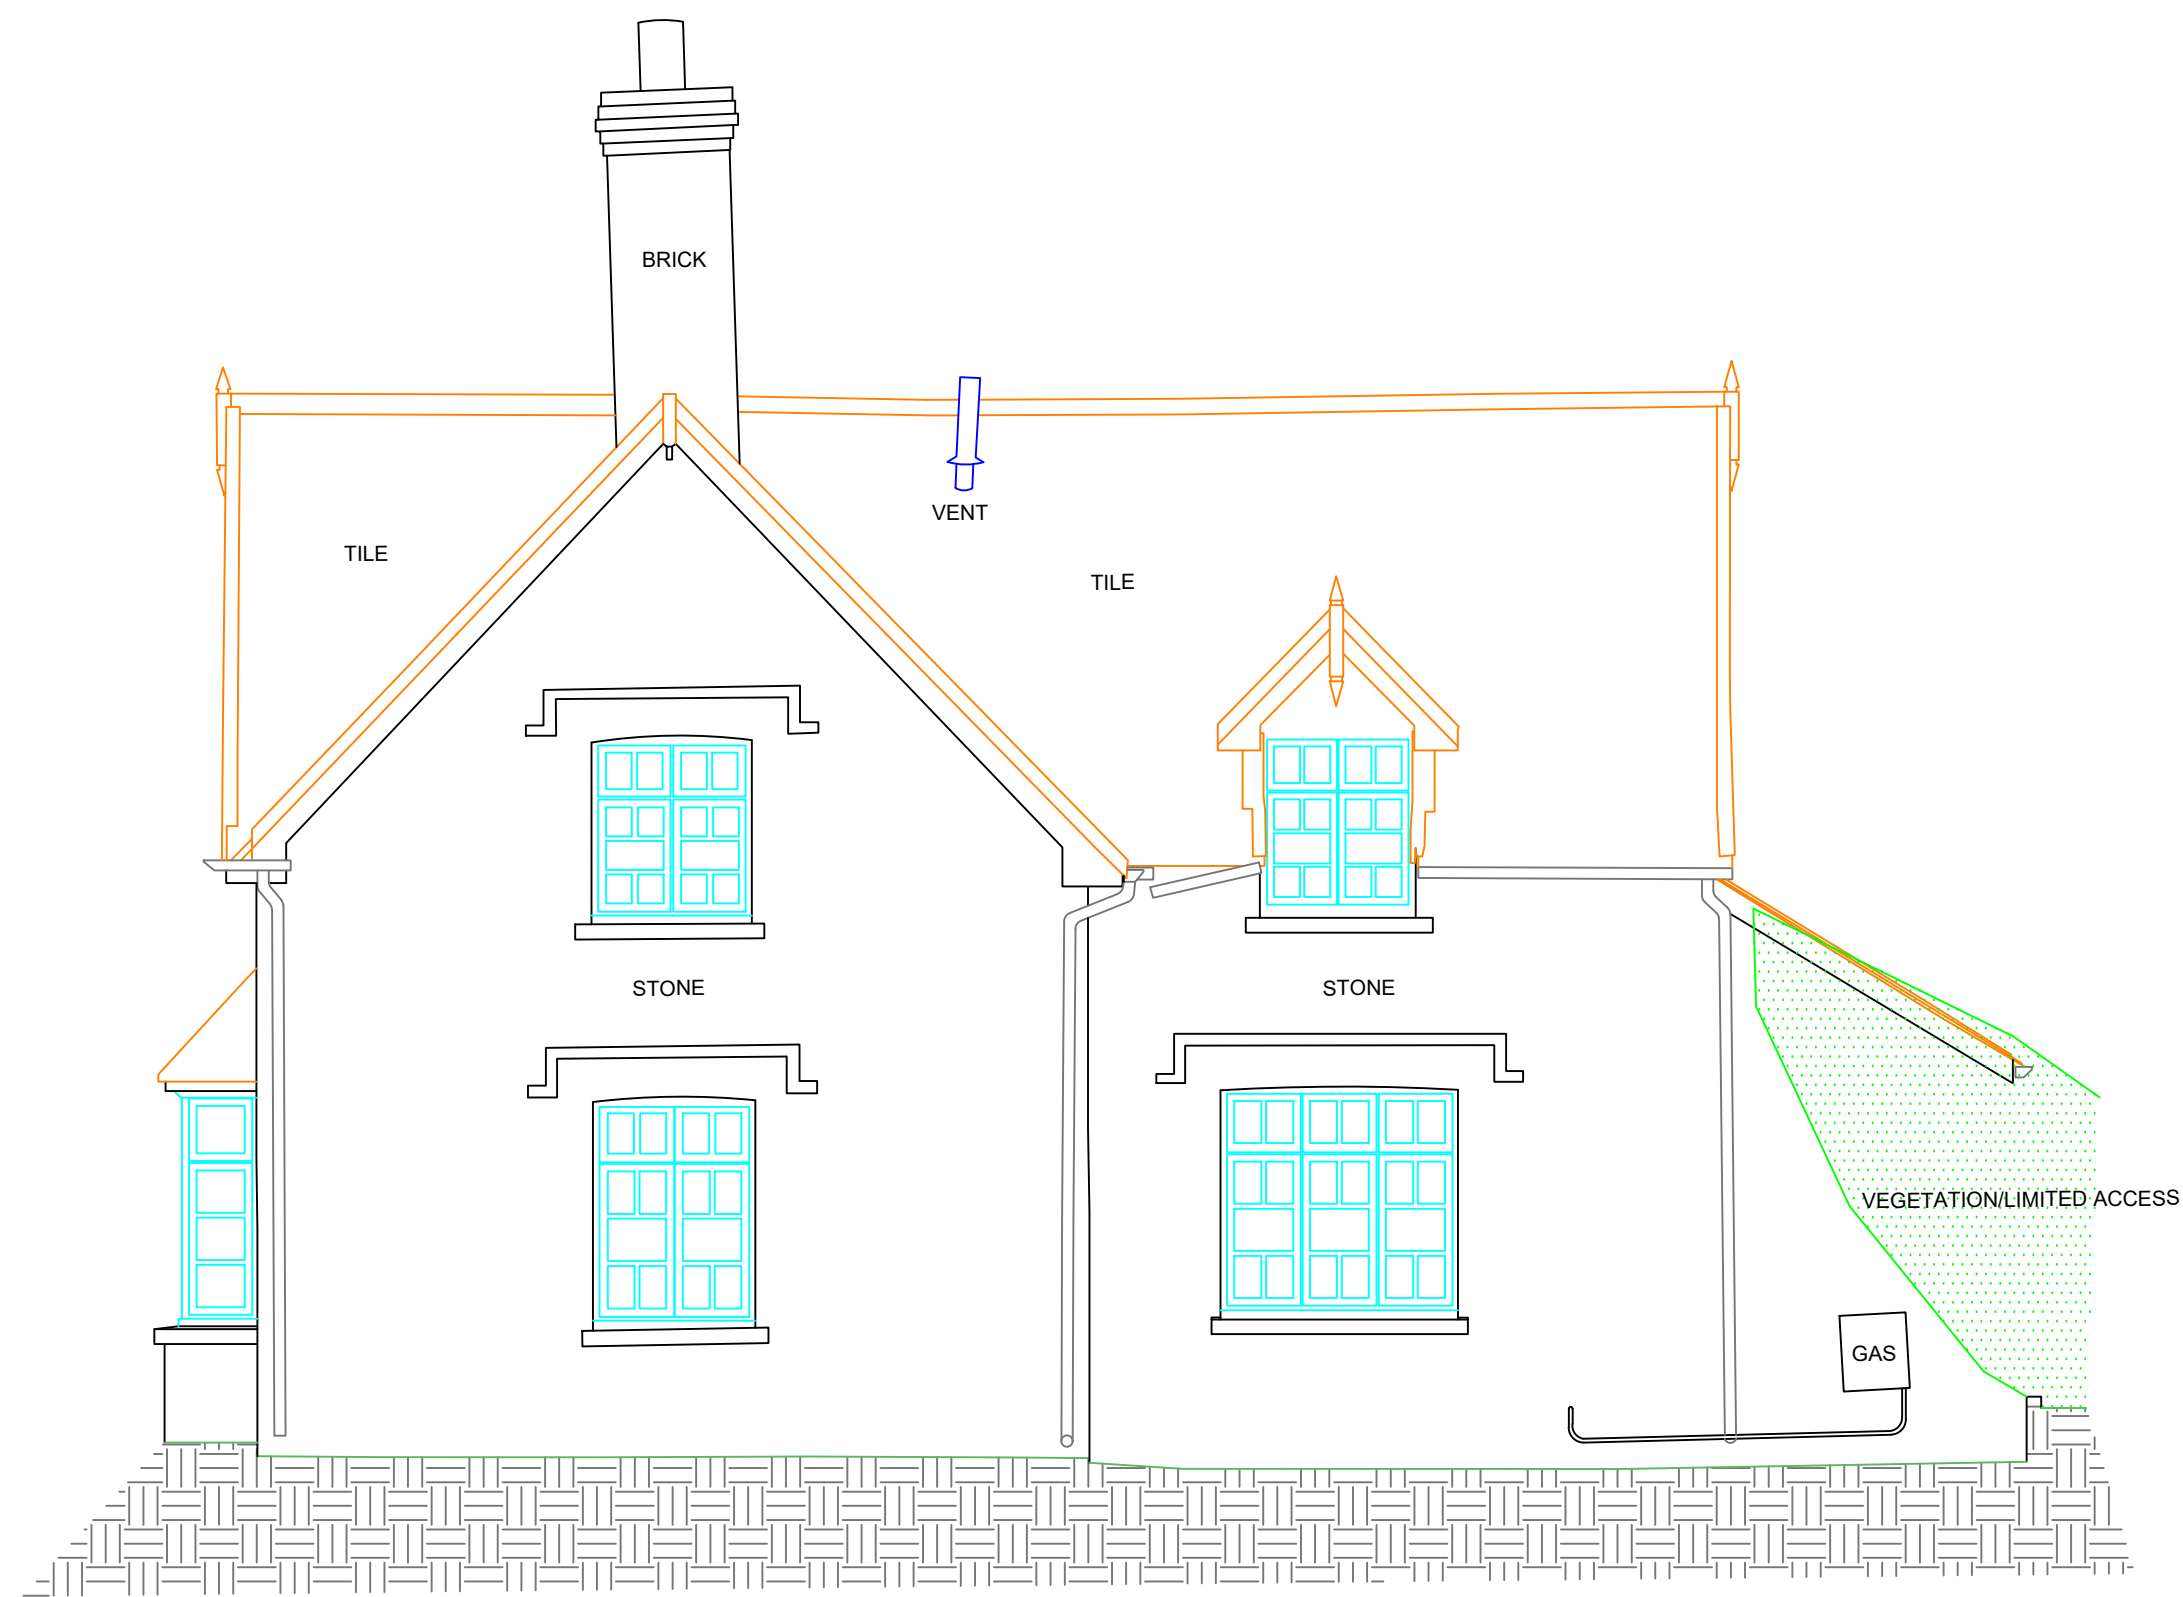



DATUM
61.00M



WEST ELEVATION



SCALE BAR

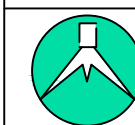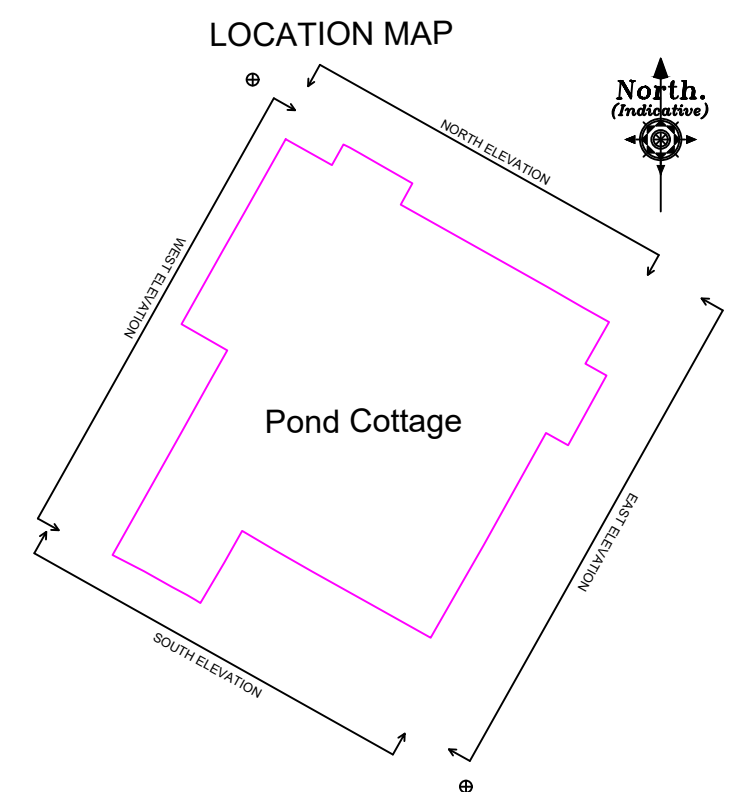

LANDMARK
SURVEYS WALES
THE SURVEY PEOPLE

~www.sml-group.co.uk~enquiries@lmswales.co.uk~
Tel: 01554 821 590

JOB TITLE

WEST ELEVATION
Gnoll Park - Pond Cottage

SHEET SIZE & SCALE

A2 @ 1:50

DATE SURVEYED

04/23

DRAWN BY

RR

DRAWING NUMBER

6588-MBS

CLIENT

Andrew Scott