


Superseded

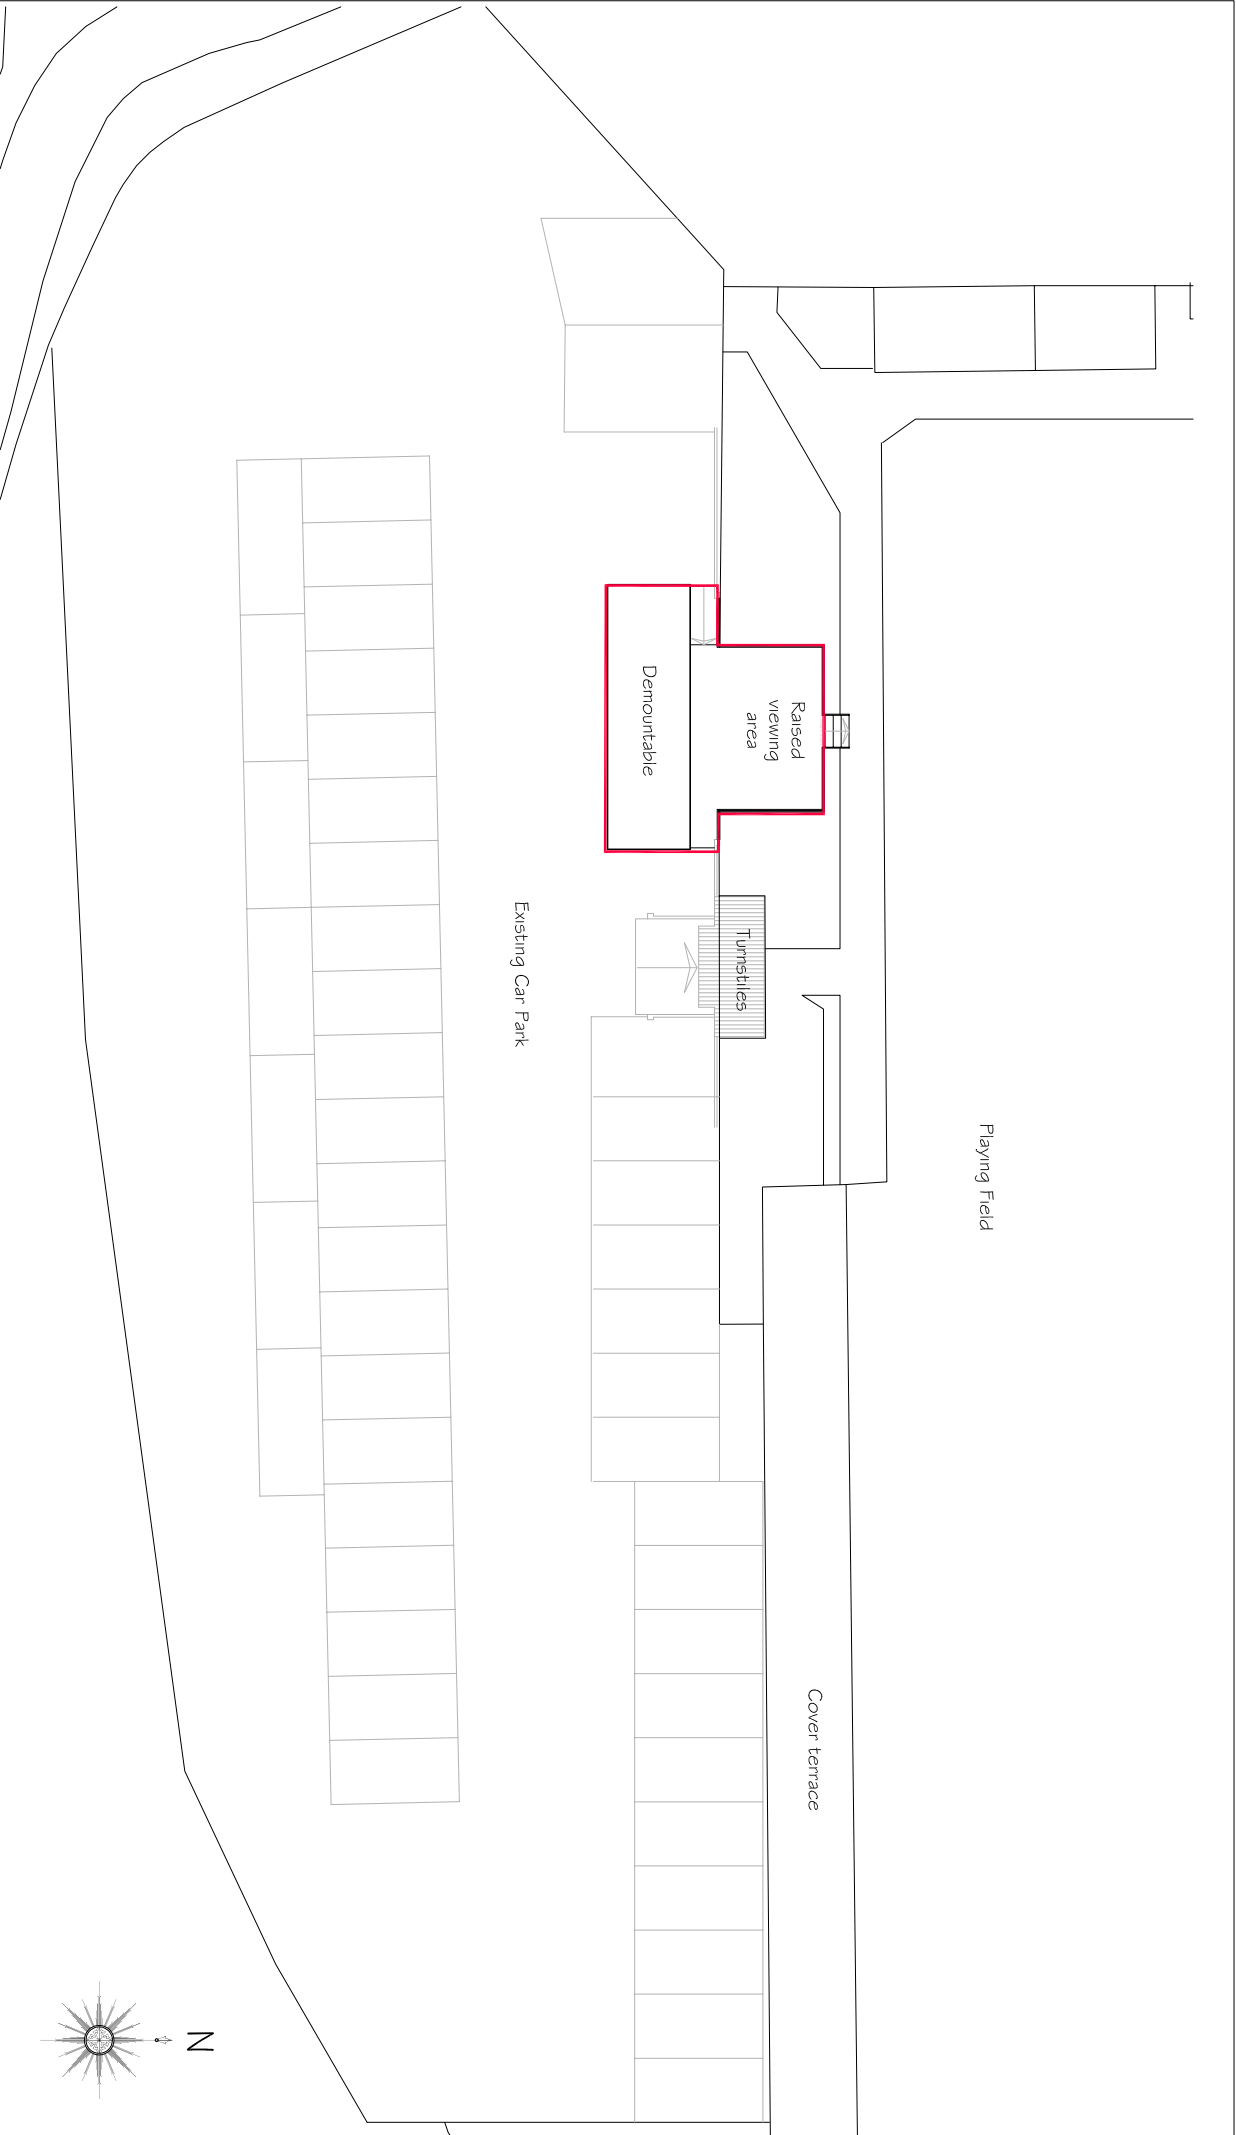

SITE PLAN

1 : 200



i.m. Design Studio
27 Park Avenue, Skewen, SA106RU
jon@imdesignstudio.co.uk



CIAT
Registered Provider

Project:
Goytre United FC
Goytre, Port Talbot SA13 2YP

Title:
Retrospective Planning Permission for
Proposed Demountable with raised
viewing area

Project number		Project Number	
Date		Issue Date	
Drawn by	JM		
Checked by	Checker		
A3 - A101 rev A		Scale	
		As indicated	