


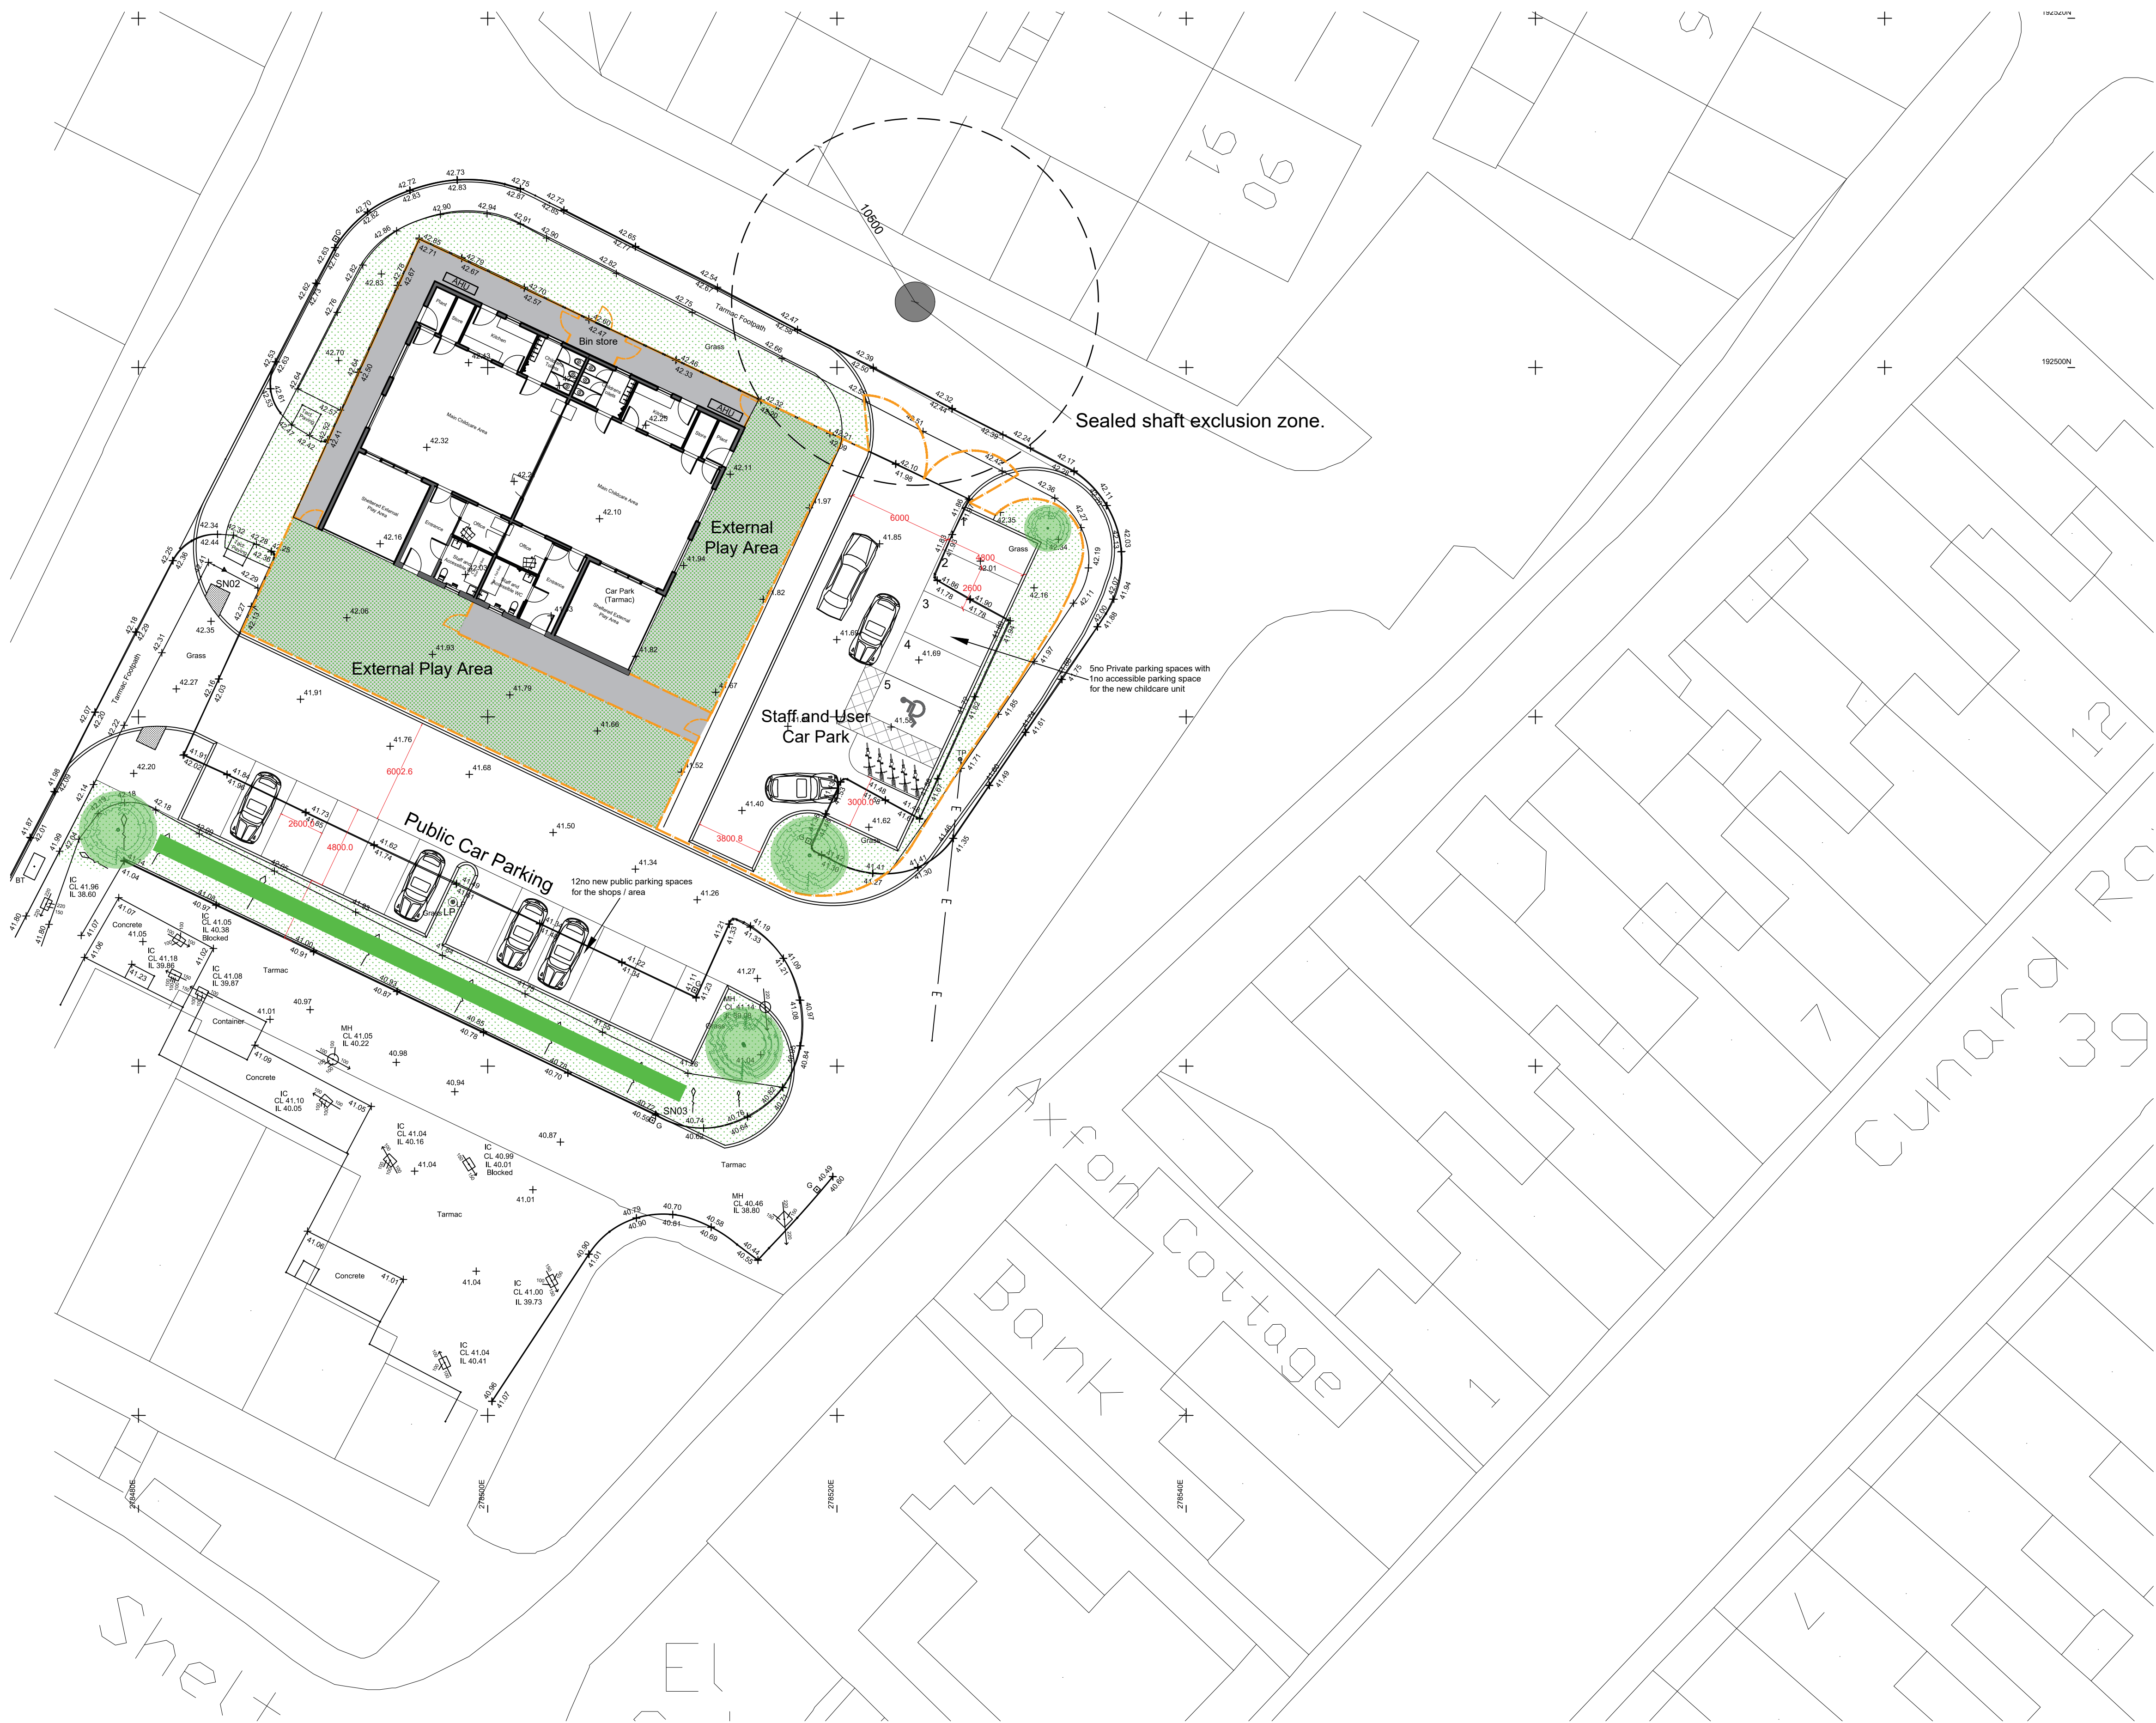

Key

New Planted Tree, see landscaping plan

New Hedgerow see landscaping plan

Artificial Grass Surface

Tarmac Surface

Grass

B	Parking amended	23.08.23
A	Site Plan updated to suit clients requests and to suit new topo survey	10.07.23
Rev. Details		Date

Status:
PLANNING

Project:
Cwmavon

Client:
Neath Port Talbot Council

Title:
Proposed Site Plan

Drawing Number:	Rev.	Date Drawn:
2455-002	B	26/06/23

Scale:	Drawn by:
1:100	GRJ

This drawing is the copyright of TRJ and may not be copied, altered, reproduced or passed to a third party without their consent.
Dimensions must be checked and verified on site, discrepancies should be reported.
THIS DRAWING SHOULD NOT BE SCALED

..\\A.A.A.\\Company Logo's\\trj header.jpg

T. Richard Jones (BETWS) LTD
Foundry Road, Ammanford,
Carmarthenshire, SA18 2LS.
Tel: 01269 591103 Fax: 01269 596207
Email: enquiries@trjtd.co.uk

Proposed Site Plan
1:100 @ A1