




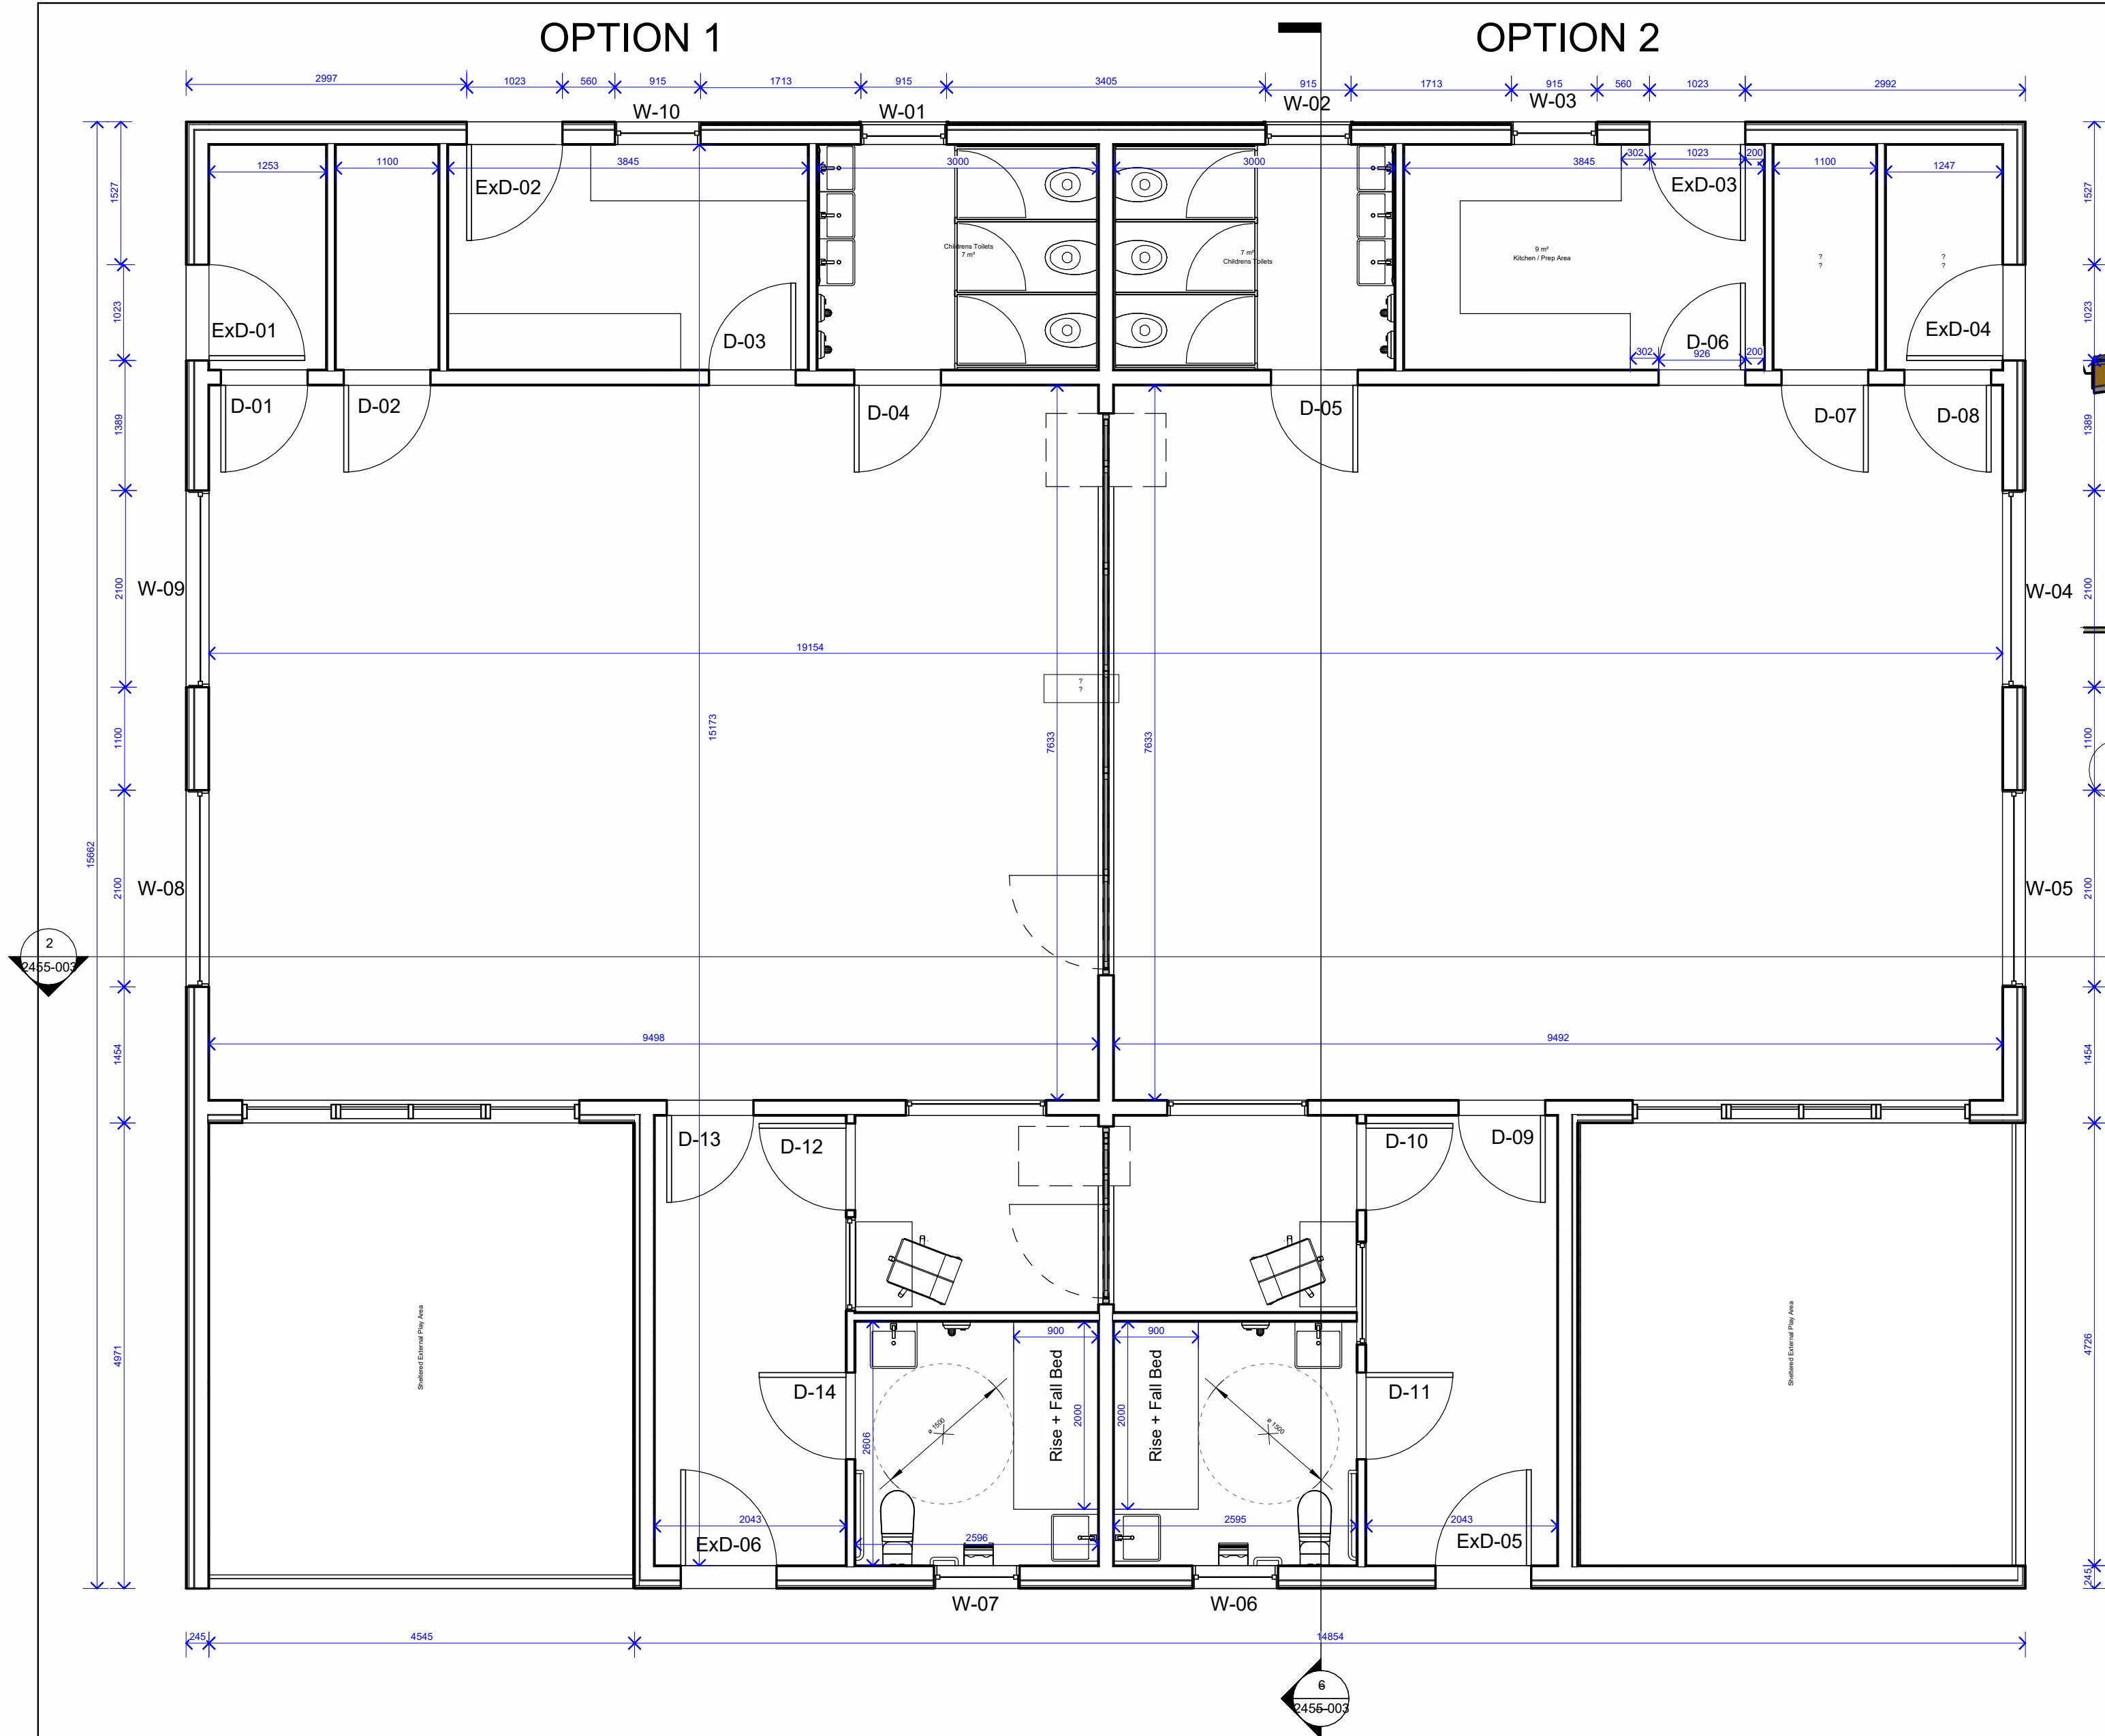


3 Ground Floor Plan
1 : 50

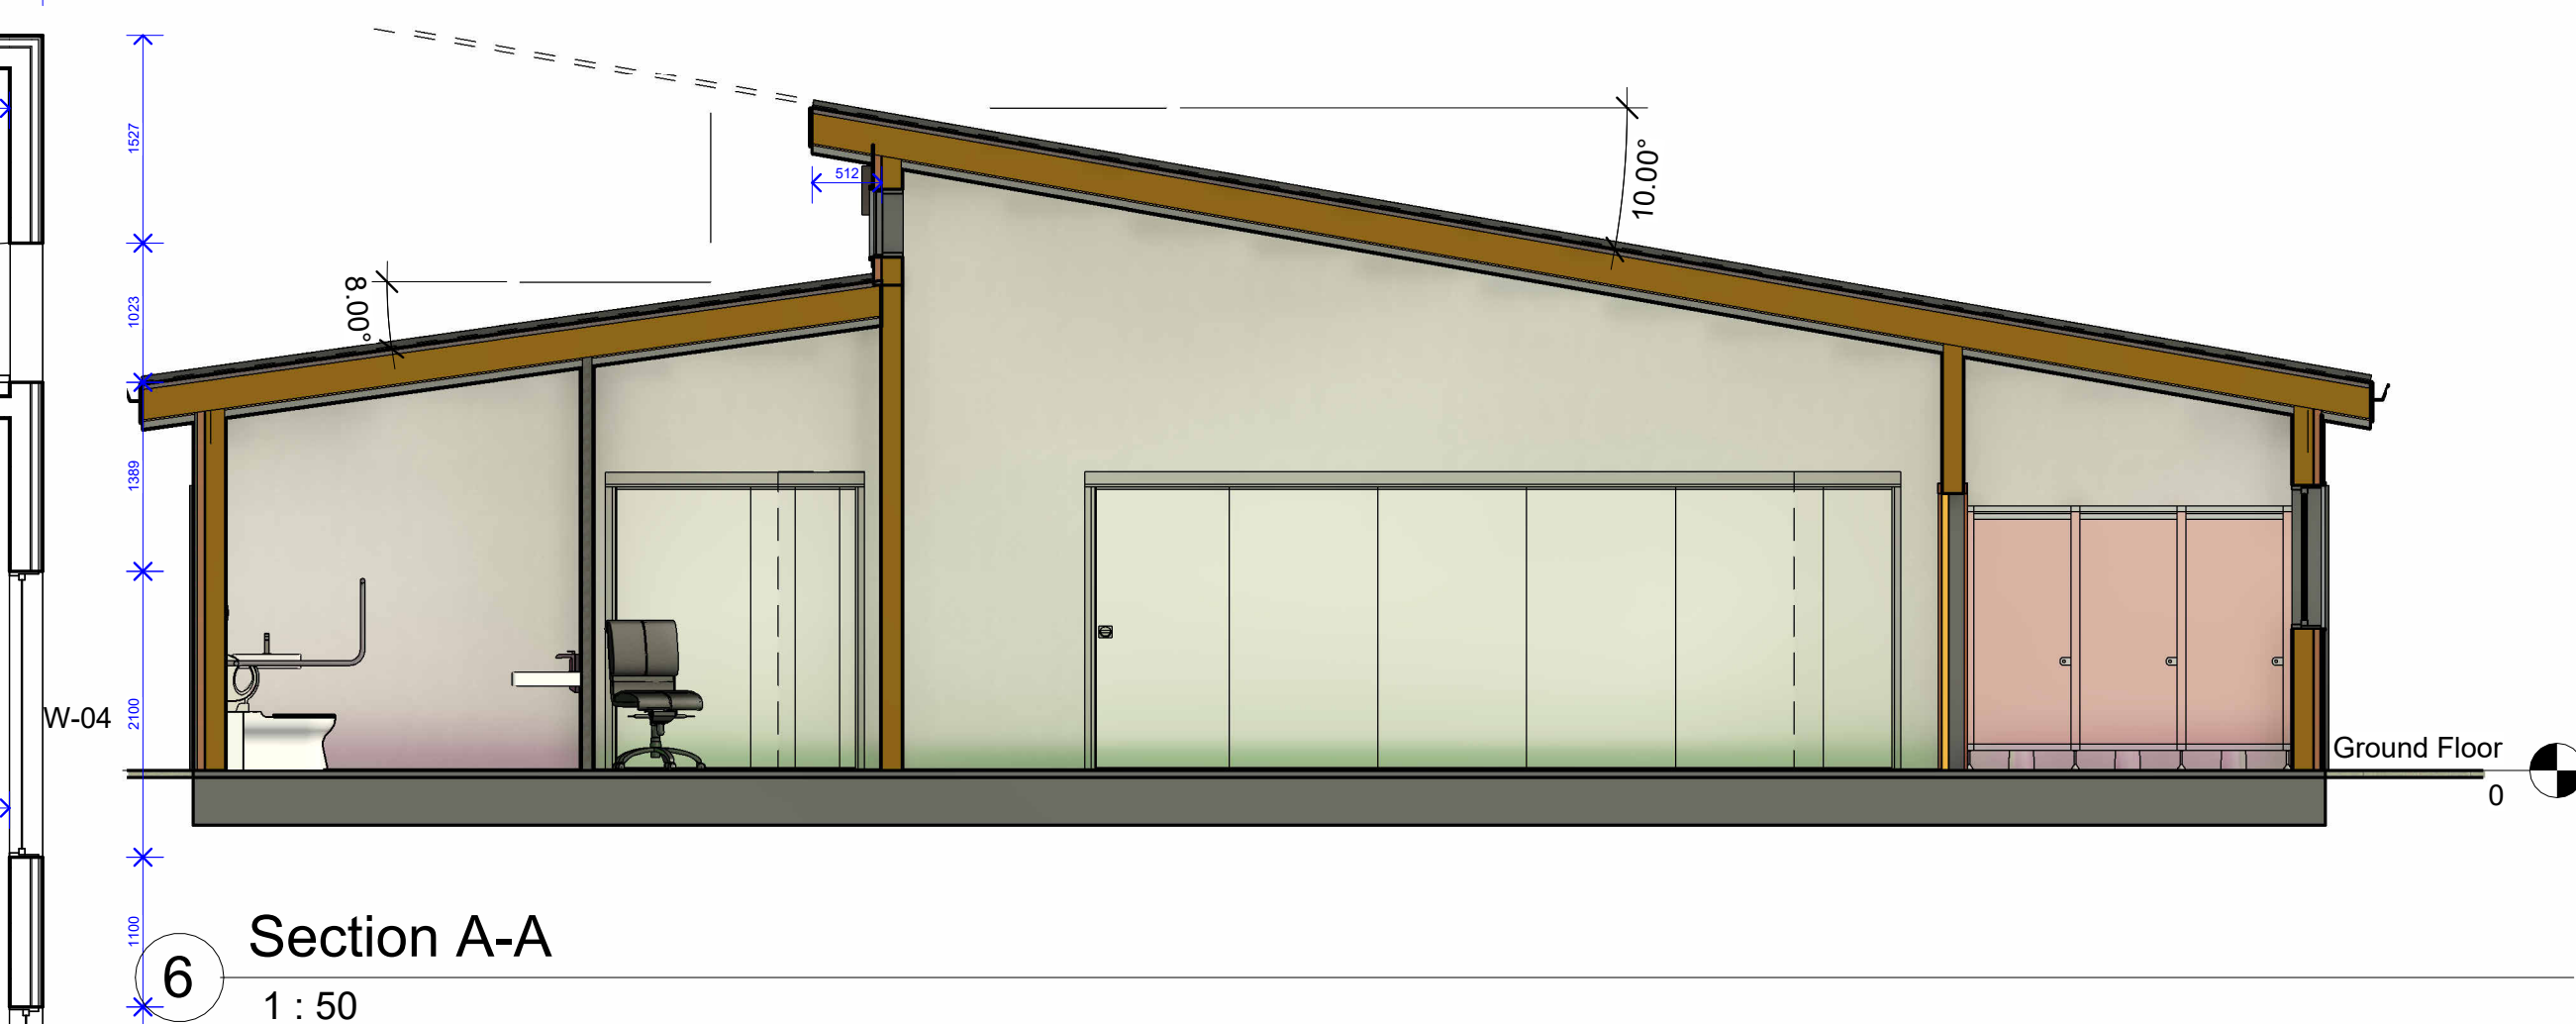

6 Section A-A
1 : 50

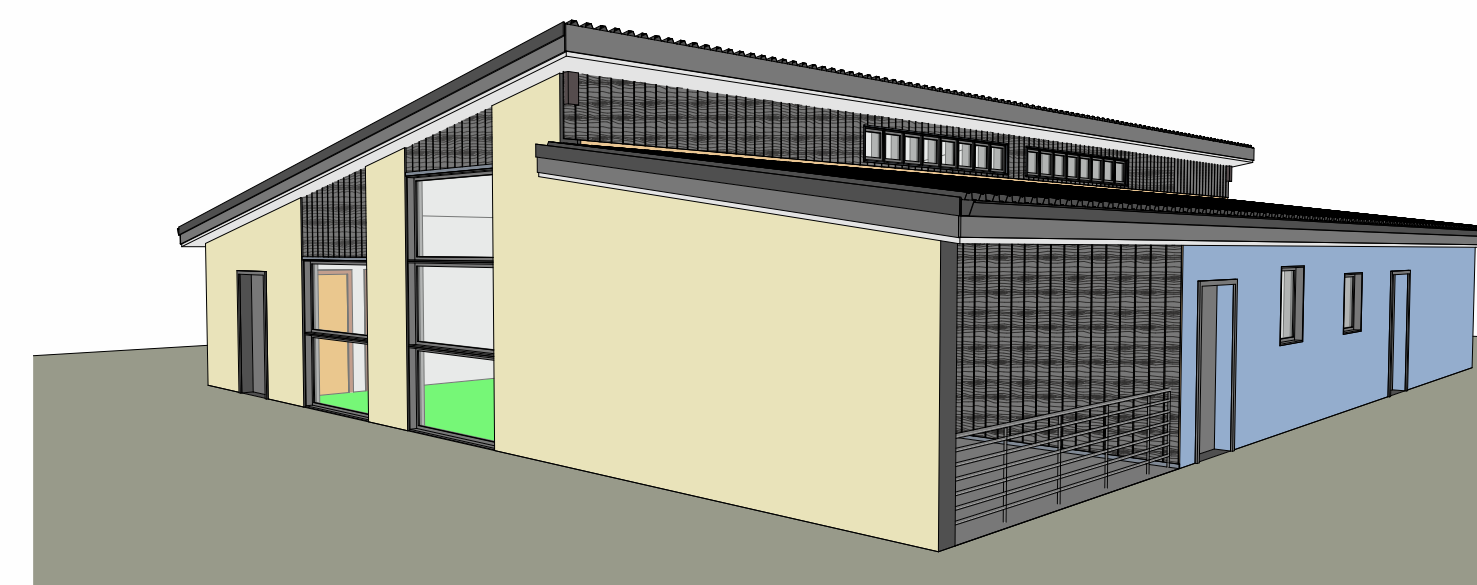

7 External 3D View 1

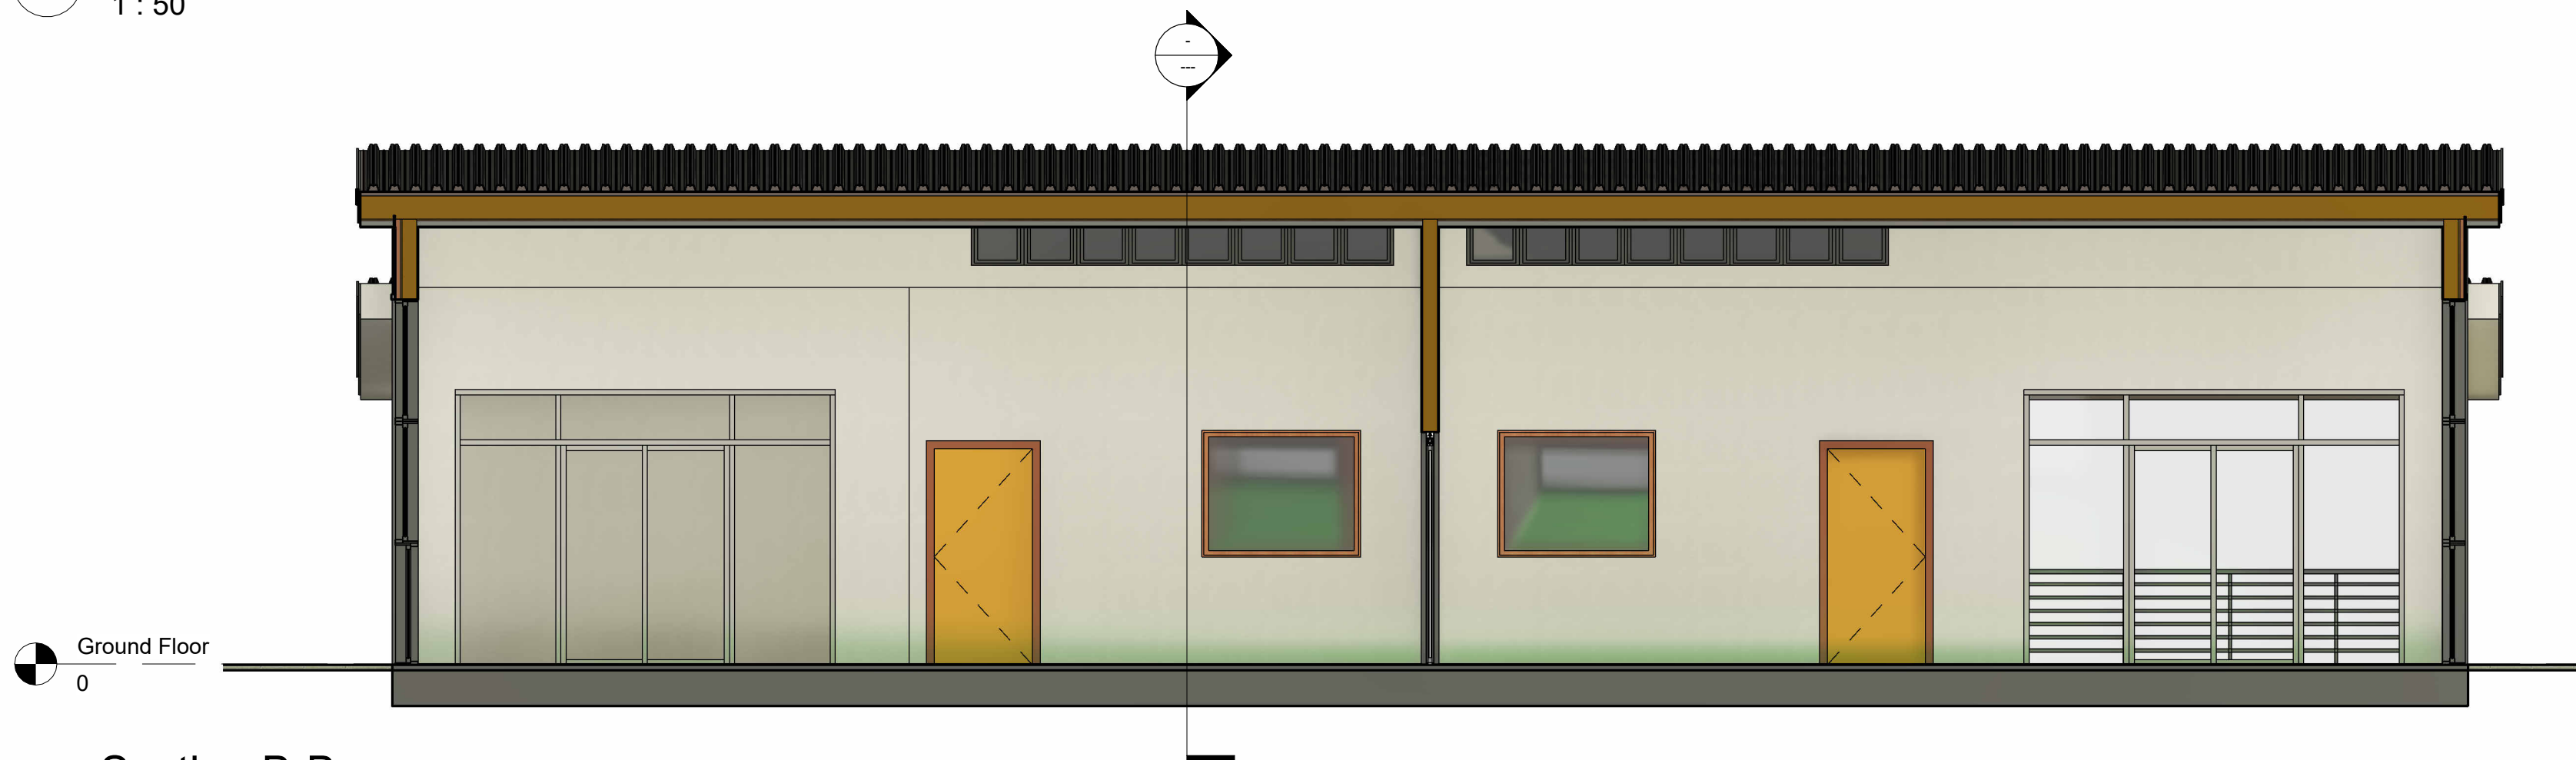

2 Section B-B
1 : 50

Rev	Description	Date
A	Kitchen, office and staff WC altered	10.07.23

CODE	SUITABILITY DESCRIPTION
STATUS	PURPOSE OF ISSUE



PROJECT
Cwmavon Childcare Unit

TITLE
Floor Plan and Sections

CLIENT
NPT Council

DRAWN BY GRJ	CHECKED BY	DATE 08/03/23
SCALE (@ A1) 1 : 50	PROJECT NUMBER 2455	DRAWING NUMBER 2455-003
REV A		