



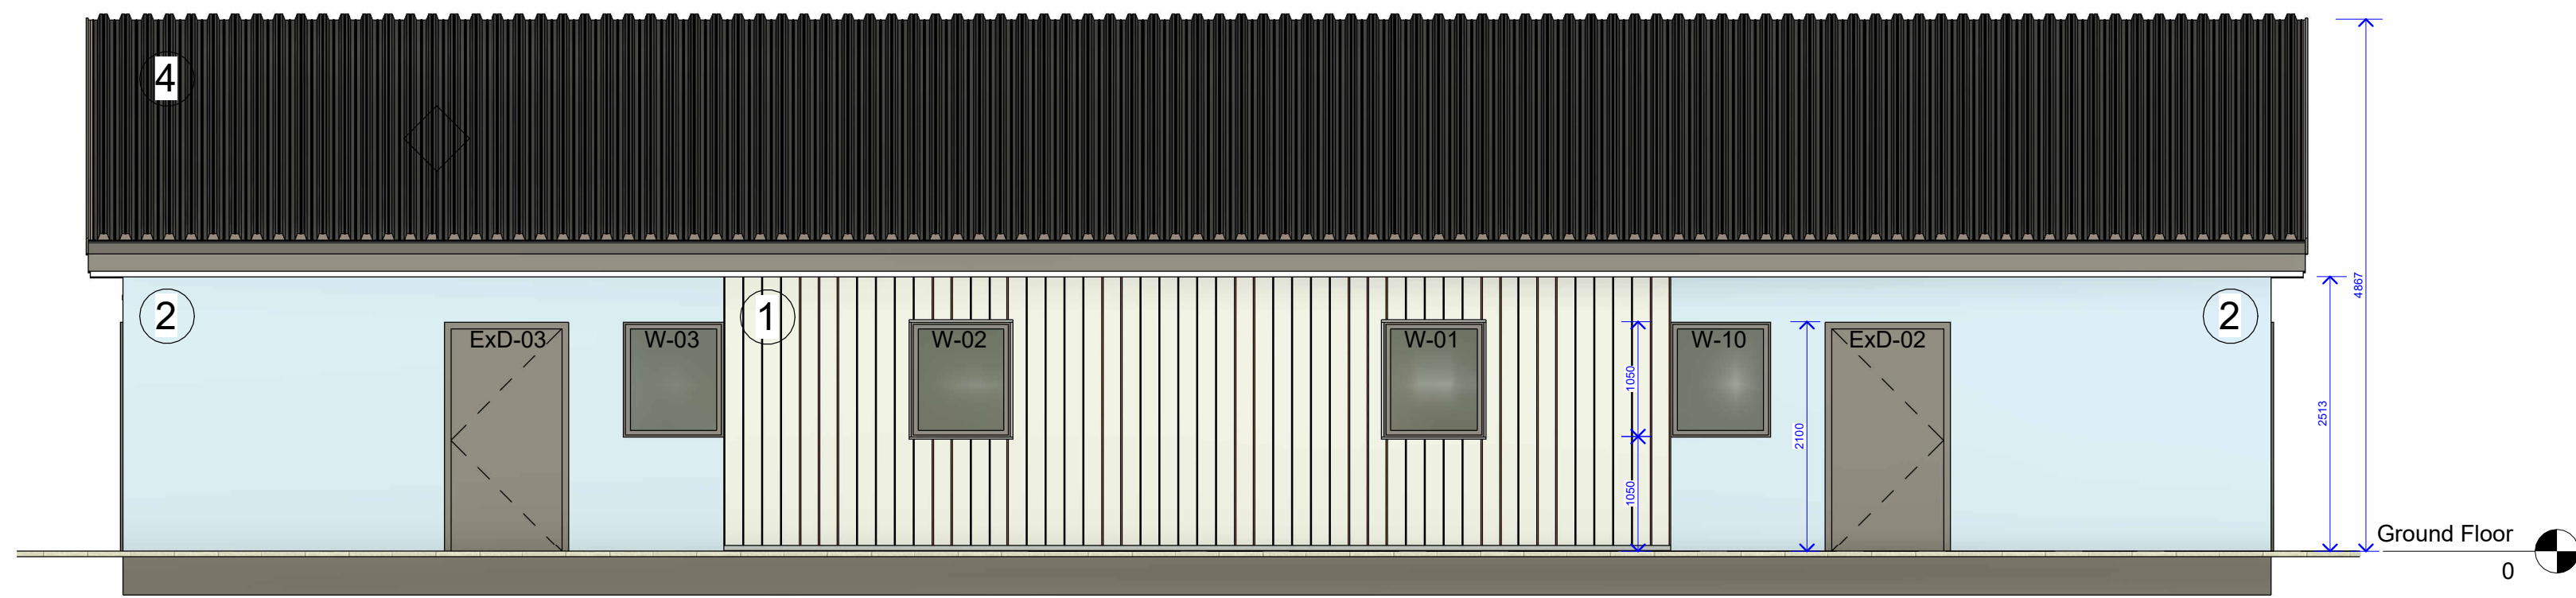


3 North Elevation
1 : 50




6 External 3D View 2

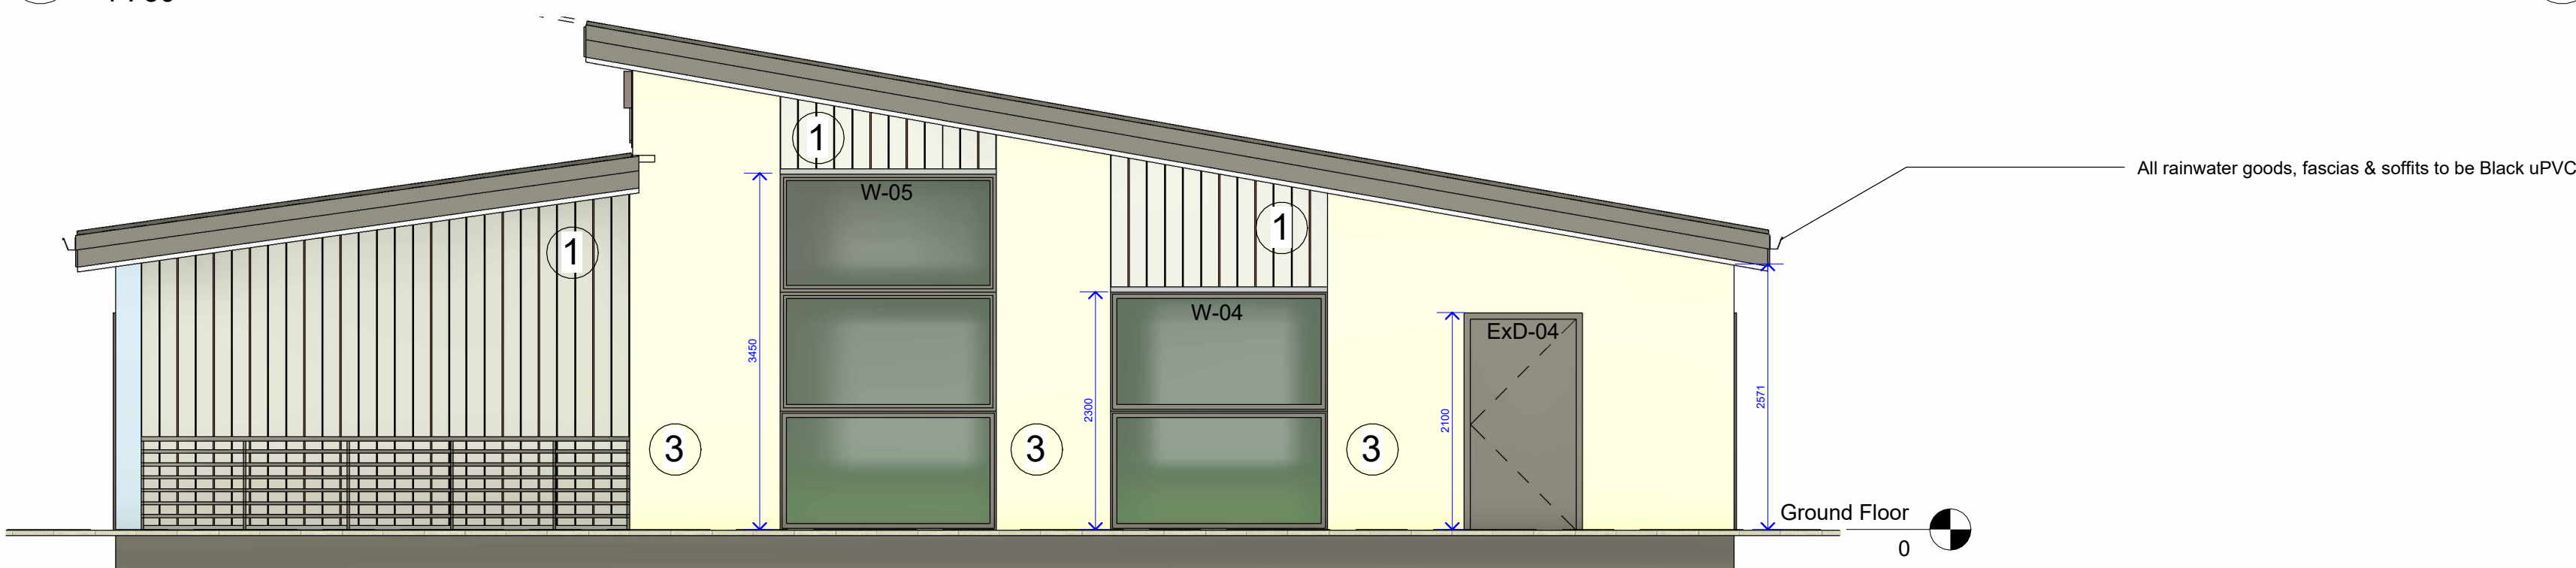

2 East Elevation
1 : 50

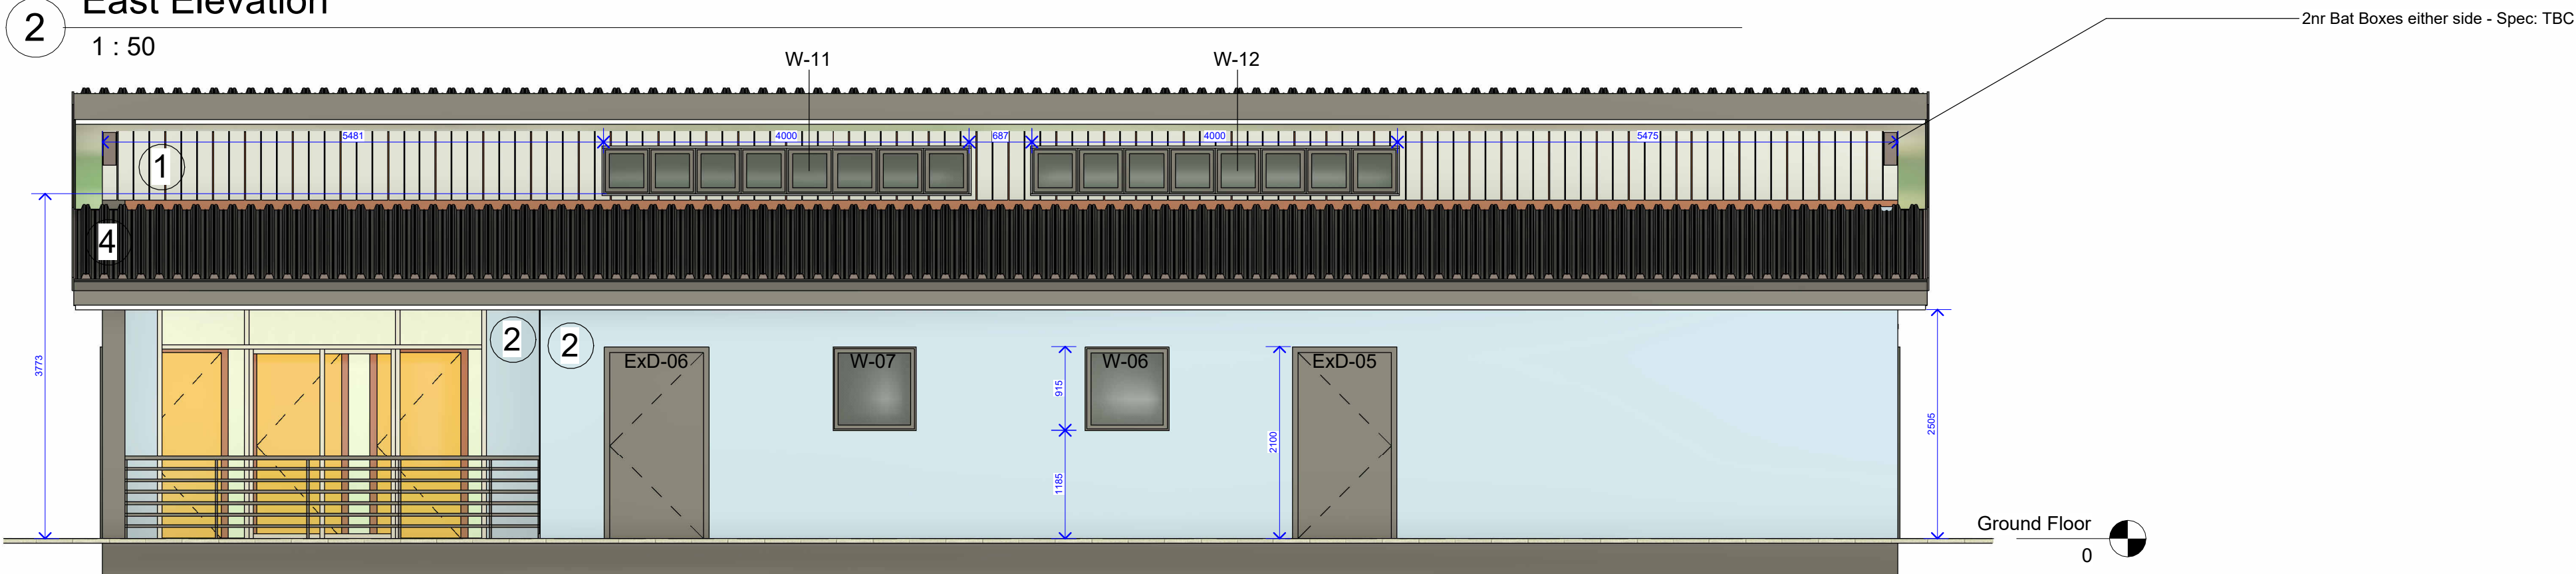

5 South Elevation
1 : 50

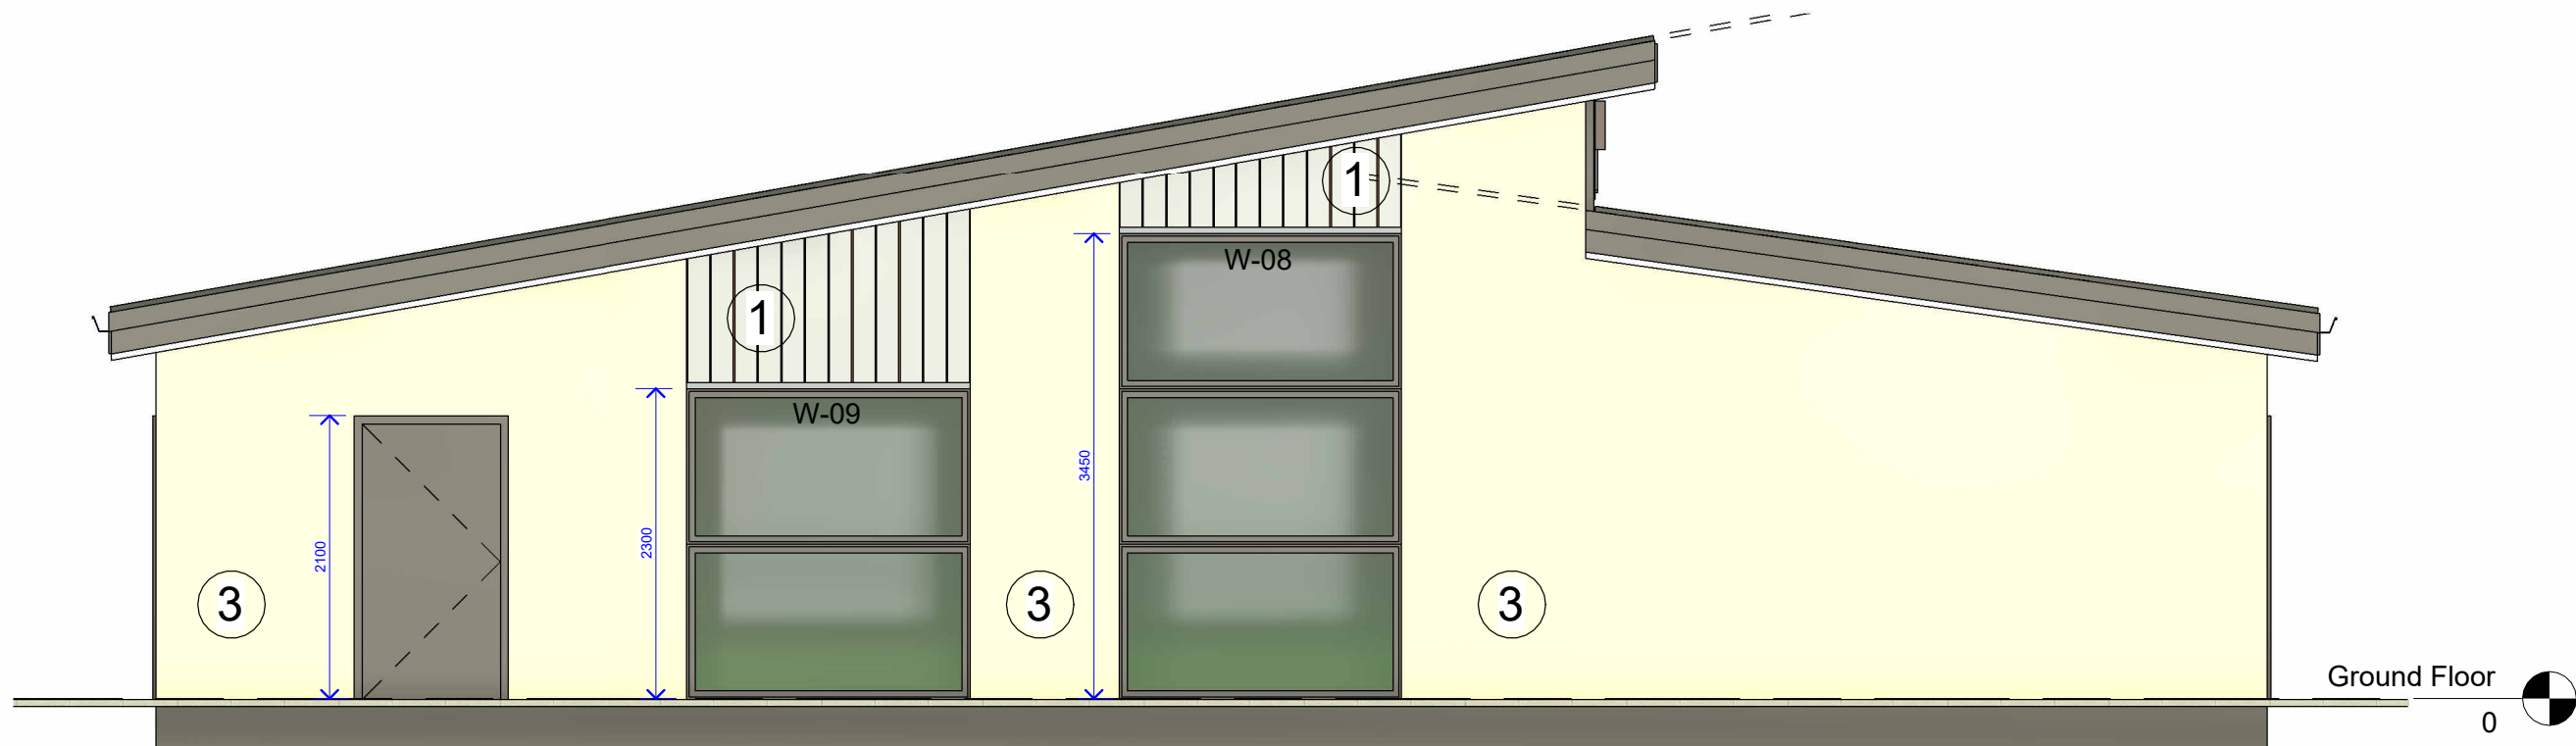

4 West Elevation
1 : 50

Key	
1	Hardie Plank VL Timber Effect Vertical Cladding - Ref:Light Mist
2	15mm Render - Colour Ref: PRB System Ltd,'935 Maldives'
3	15mm Render - Colour Ref: PRB Systems Ltd,'2 Antalya'
4	TATA Trisomet 333 - Colour Ref: Anthracite (RAL 7016)

Rev	Description	Date
A	Door and window refs added	27.06.23

CODE	SUITABILITY DESCRIPTION
STATUS	PURPOSE OF ISSUE



PROJECT		
Cwmavon Childcare Unit		
TITLE		
Elevations		
CLIENT		
NPT Council		
DRAWN BY	CHECKED BY	DATE
GRJ		24/03/23
SCALE (@ A1)	PROJECT NUMBER	
1 : 50	2455	
DRAWING NUMBER		REV
2455-004		A