


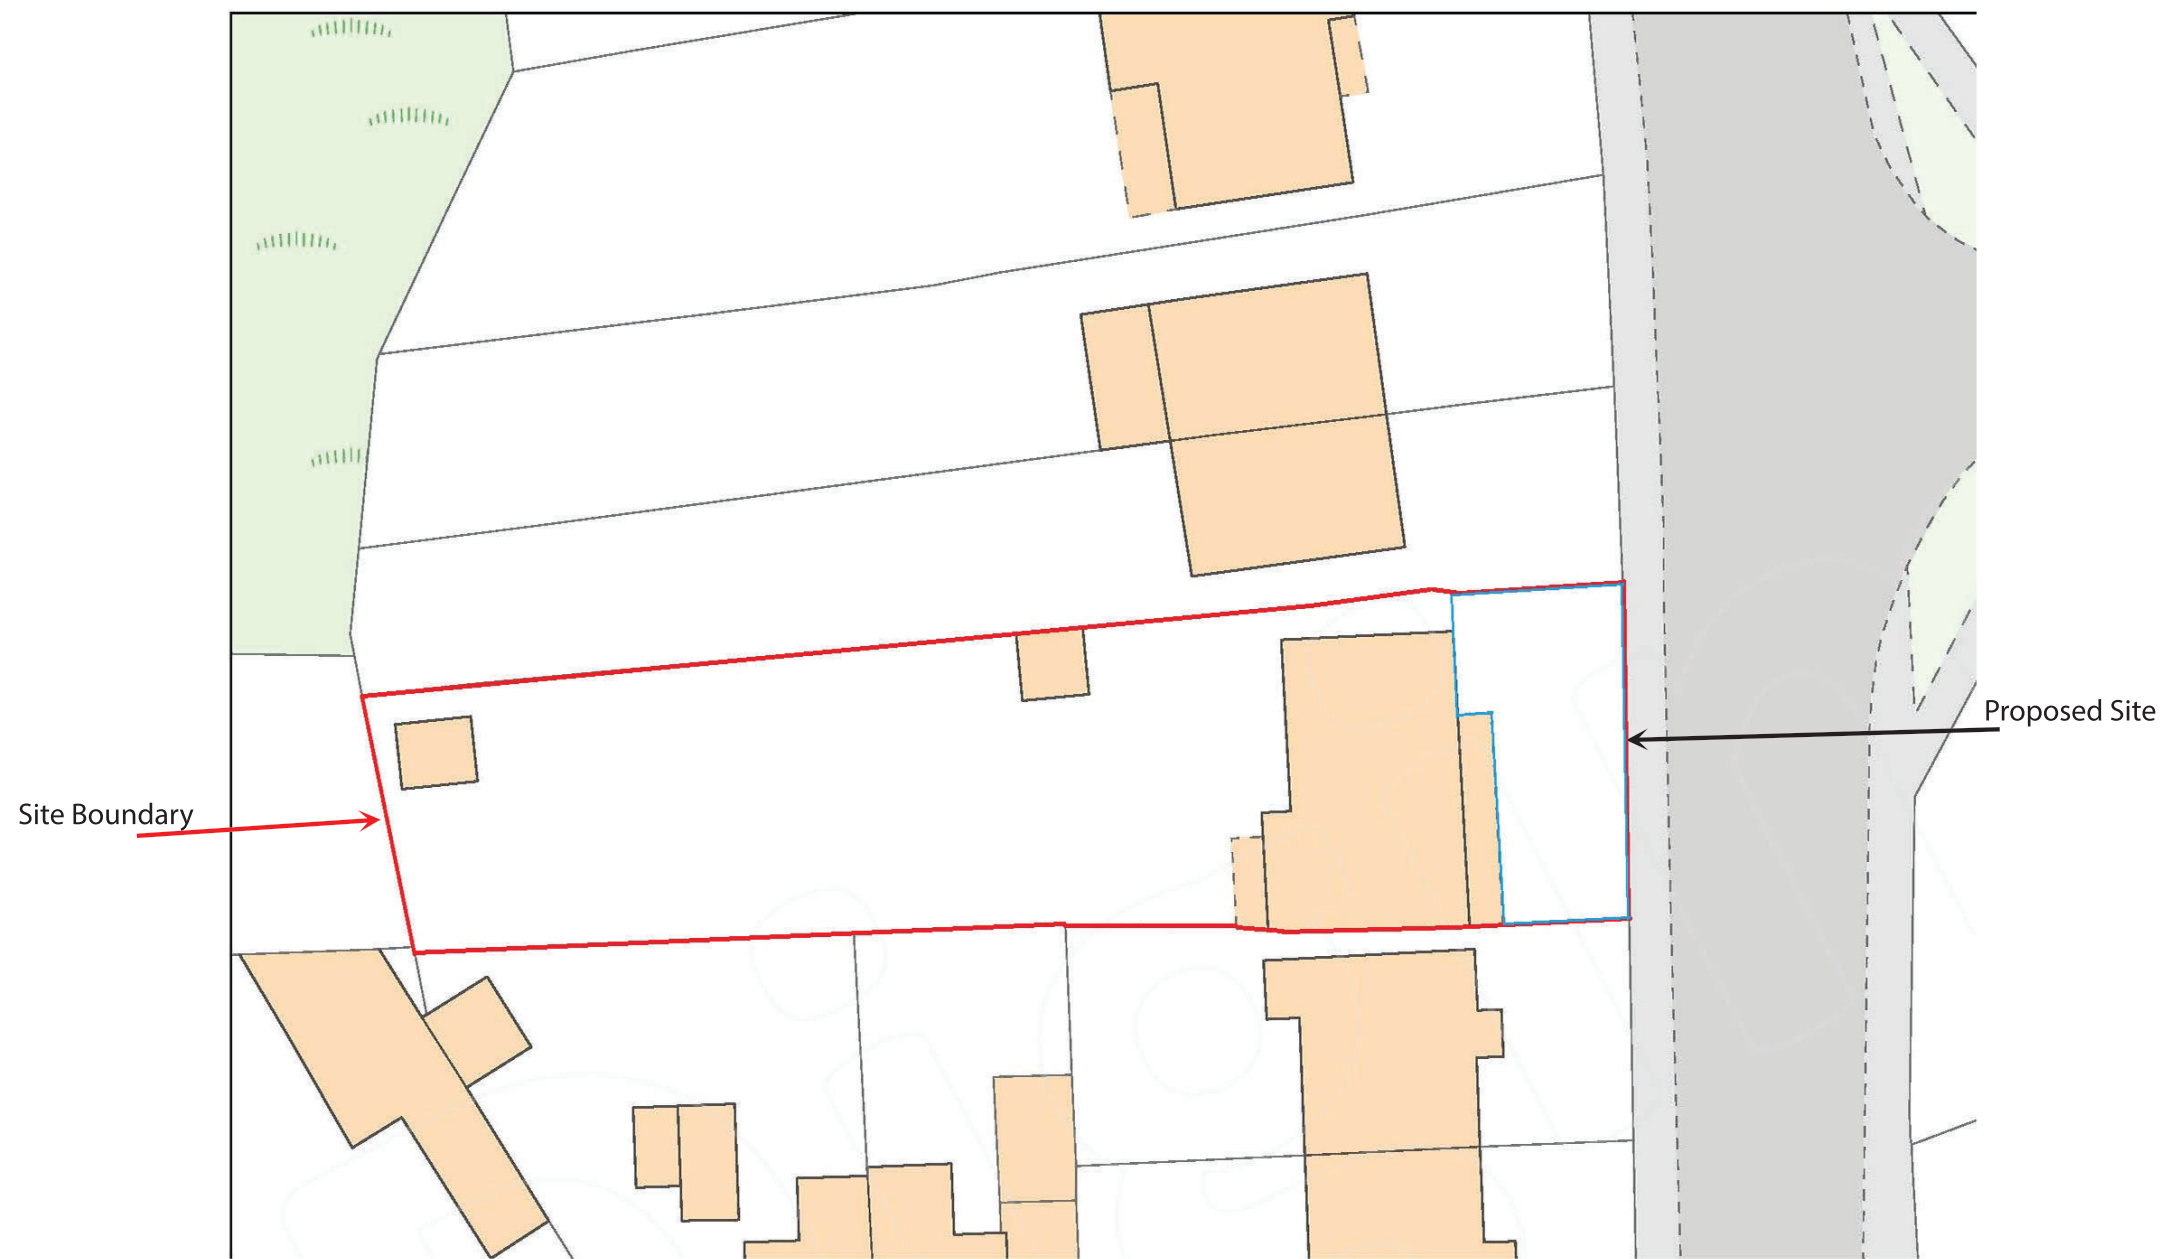


|             |              |     |       |
|-------------|--------------|-----|-------|
| C           |              |     |       |
| B           |              |     |       |
| A           |              |     |       |
| REV:        | DESCRIPTION: | BY: | DATE: |
| AMENDMENTS: |              |     |       |


|        |                        |             |        |             |           |  |
|--------|------------------------|-------------|--------|-------------|-----------|--|
| SITE:  | 62 Main Road, SA10 7TL | 1           |        | 1           |           |  |
|        |                        | DRAWING NO. |        | PROJECT NO. | DATE.     |  |
| TITLE: | Block Plan             | 1:500 @A3   | BS     |             |           |  |
|        |                        | SCALE       | DRAWN. | CHECKED.    | REVISION. |  |



West Elevation

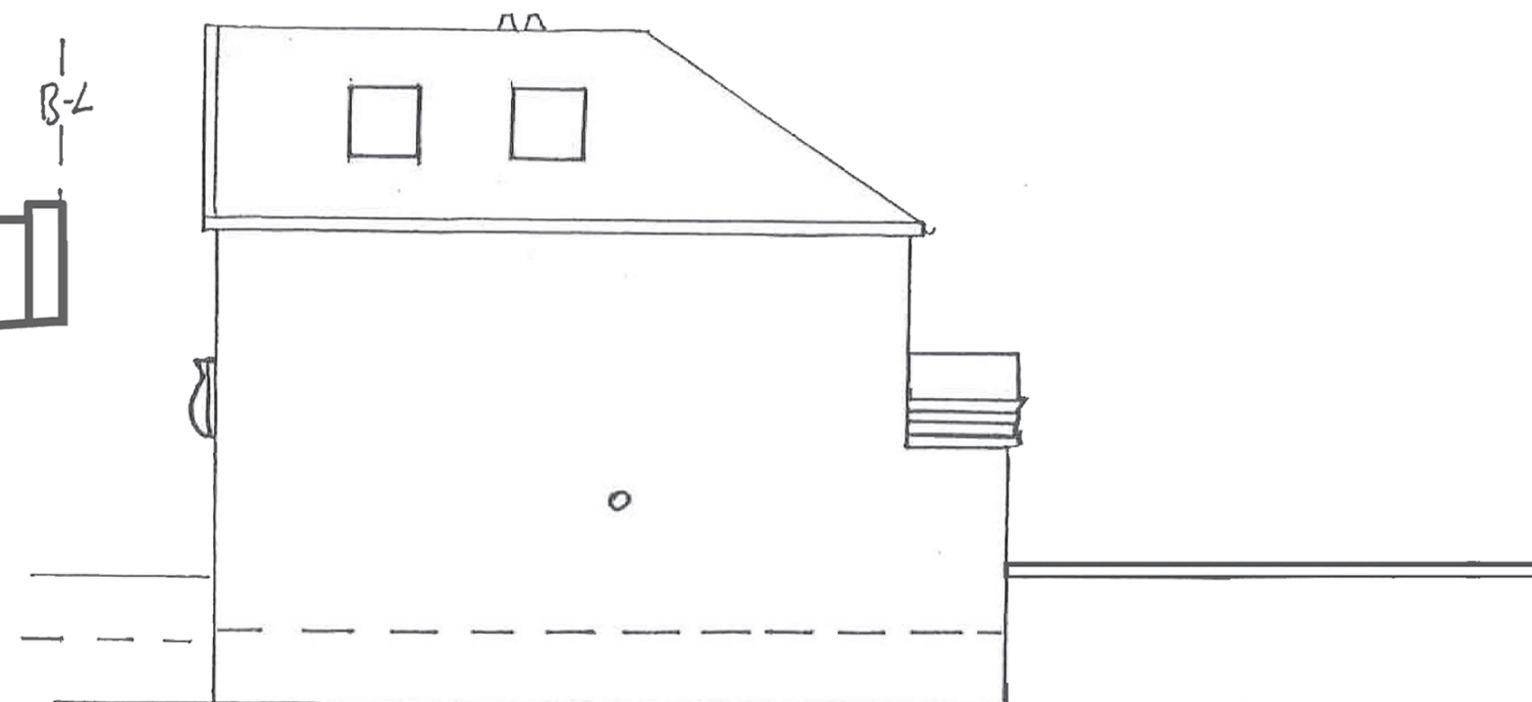

North Elevation

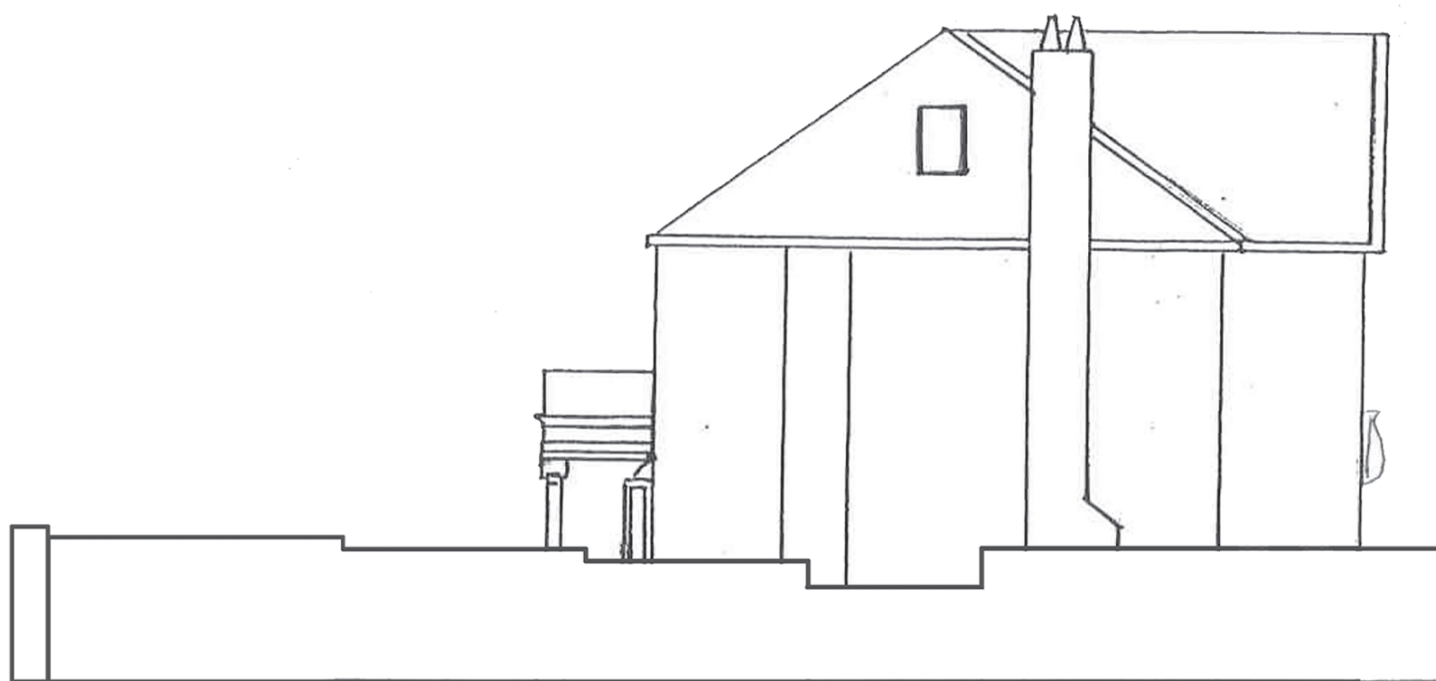

South Elevation

|             |              |     |       |
|-------------|--------------|-----|-------|
| C           |              |     |       |
| B           |              |     |       |
| A           |              |     |       |
| REV:        | DESCRIPTION: | BY: | DATE: |
| AMENDMENTS: |              |     |       |


|        |                        |             |        |             |           |  |
|--------|------------------------|-------------|--------|-------------|-----------|--|
| SITE:  | 62 Main Road, SA10 7TL | 2           |        | 1           |           |  |
|        |                        | DRAWING NO. |        | PROJECT NO. | DATE.     |  |
| TITLE: | Existing Elevations    | 1:100 @A3   | BS     |             |           |  |
|        |                        | SCALE       | DRAWN. | CHECKED.    | REVISION. |  |




Removal of 3 curbs from the front of the property in order to gain more access onto the driveway of the property.

|             |              |     |       |
|-------------|--------------|-----|-------|
| C           |              |     |       |
| B           |              |     |       |
| A           |              |     |       |
| REV:        | DESCRIPTION: | BY: | DATE: |
| AMENDMENTS: |              |     |       |

|        |                        |             |        |             |           |  |
|--------|------------------------|-------------|--------|-------------|-----------|--|
| SITE:  | 62 Main Road, SA10 7TL | 3           |        | 1           |           |  |
|        |                        | DRAWING NO. |        | PROJECT NO. | DATE.     |  |
| TITLE: | Proposed Elevation     | 1:50 @A3    | BS     |             |           |  |
|        |                        | SCALE       | DRAWN. | CHECKED.    | REVISION. |  |

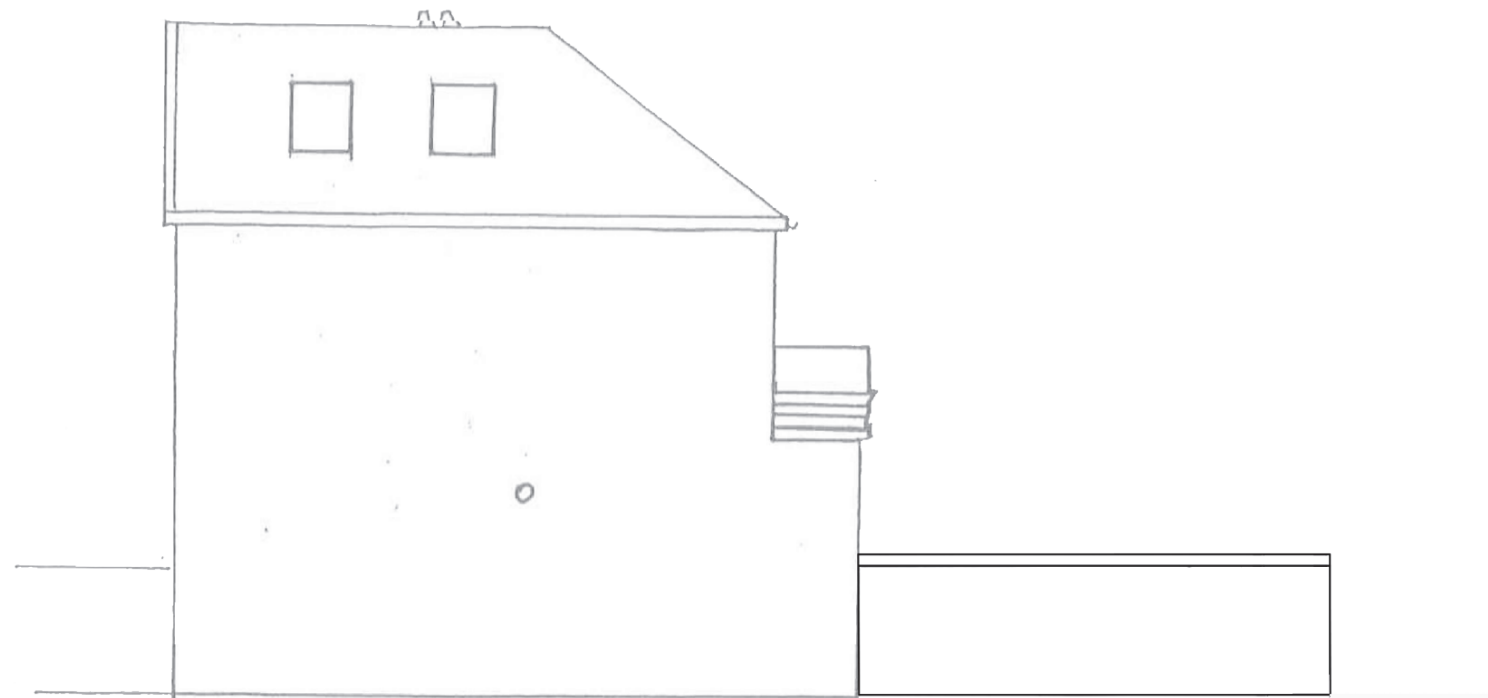

North Elevation

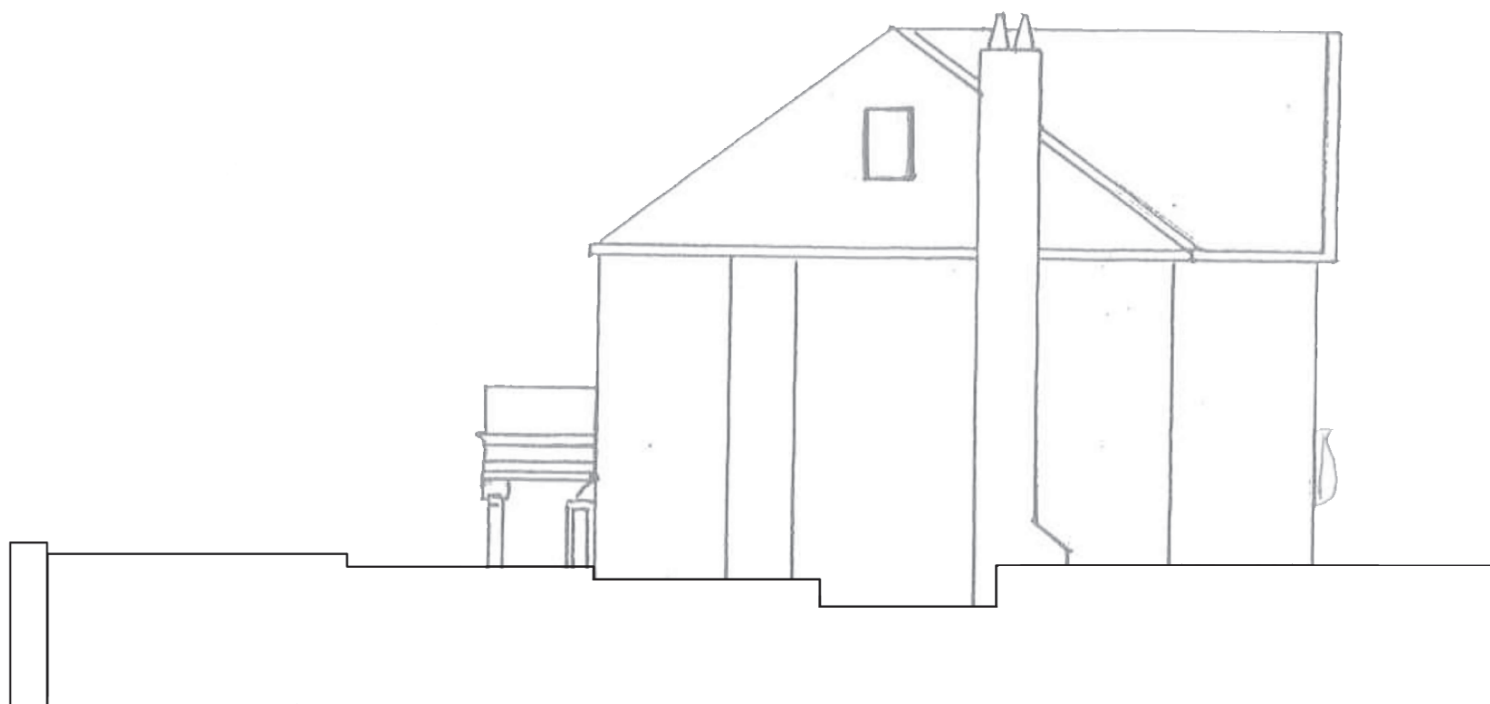

South Elevation

|             |              |     |       |
|-------------|--------------|-----|-------|
| C           |              |     |       |
| B           |              |     |       |
| A           |              |     |       |
| REV:        | DESCRIPTION: | BY: | DATE: |
| AMENDMENTS: |              |     |       |

|        |                        |             |        |             |           |  |
|--------|------------------------|-------------|--------|-------------|-----------|--|
| SITE:  | 62 Main Road, SA10 7TL | 4           |        | 1           |           |  |
|        |                        | DRAWING NO. |        | PROJECT NO. | DATE.     |  |
| TITLE: | Proposed Elevation     | 1:100 @A3   | BS     |             |           |  |
|        |                        | SCALE       | DRAWN. | CHECKED.    | REVISION. |  |