




Superseded

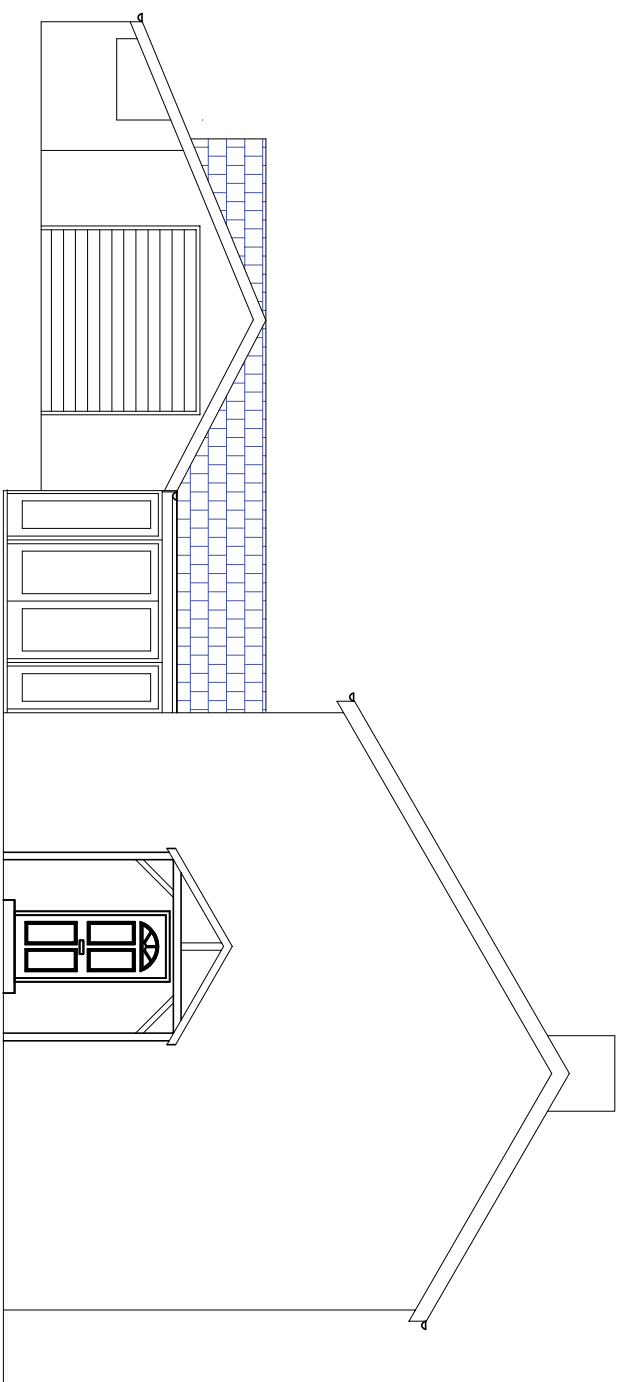


EXISTING NORTH ELEVATION

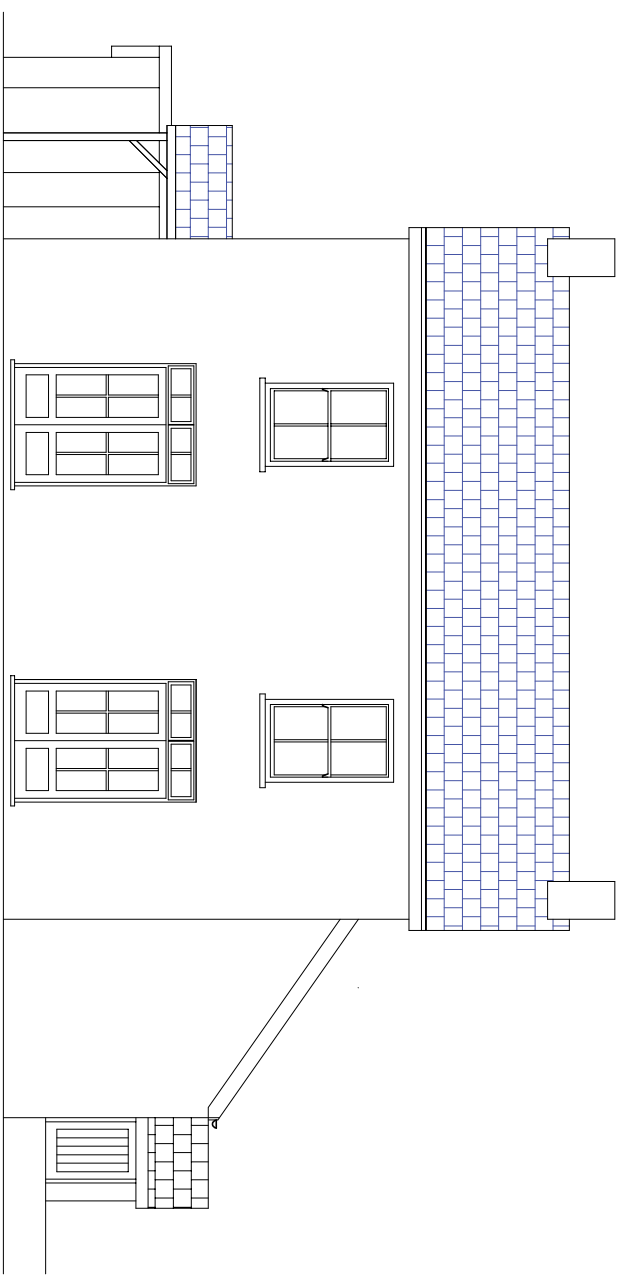

EXISTING WEST ELEVATION

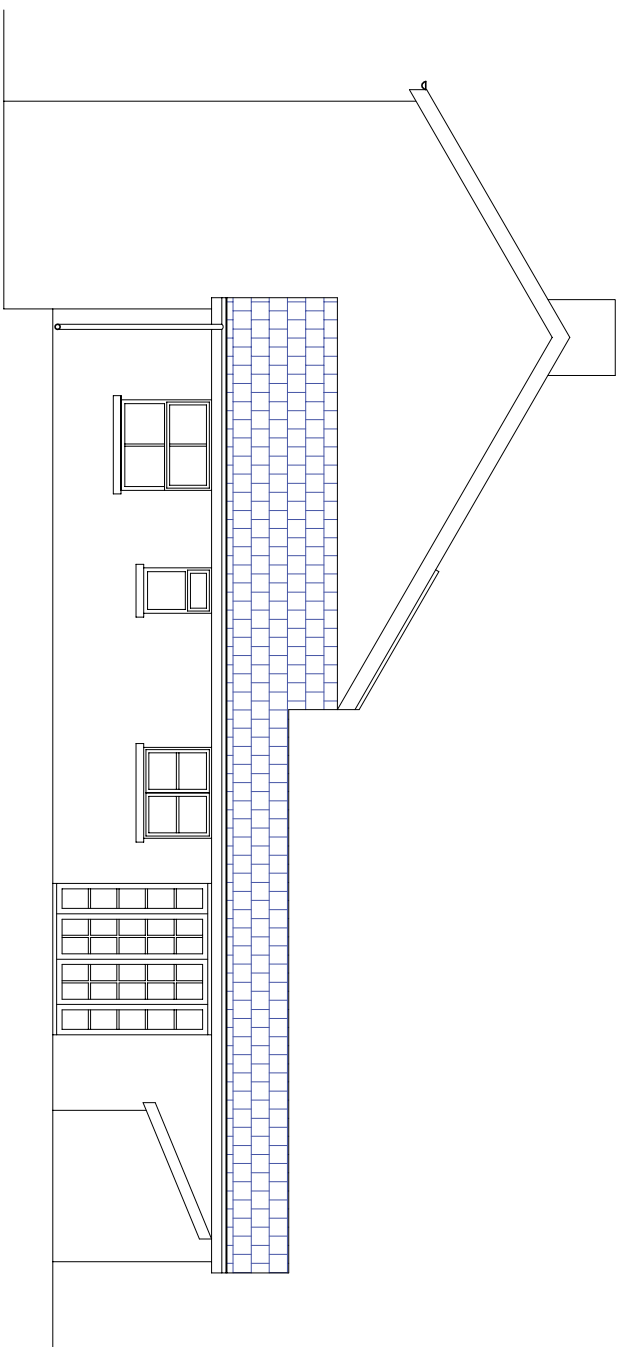

EXISTING SOUTH ELEVATION

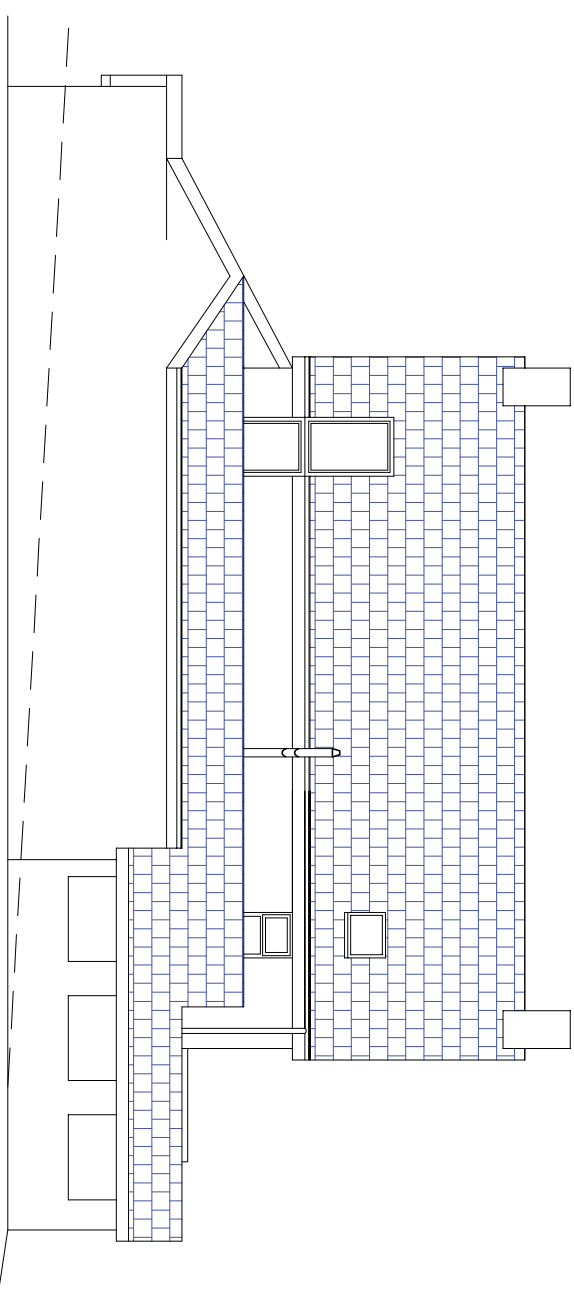

EXISTING EAST ELEVATION

Site Address	Title.	Notes Dimensions are in millimetres unless otherwise stated.	Date 01.04.23		Scale 1 : 100 on A3	
<u>PROPOSED EXTENSION</u> <u>AND ALTERATIONS AT</u> <u>17 GRAIG GELLINUDD</u> <u>GELLINUDD</u> <u>PONTARDAWE.</u>	EXISTING ELEVATIONS		Drawn By DD	Checked by		
			Drawing No	Rev.		
	Gellinudd 2	Date				