


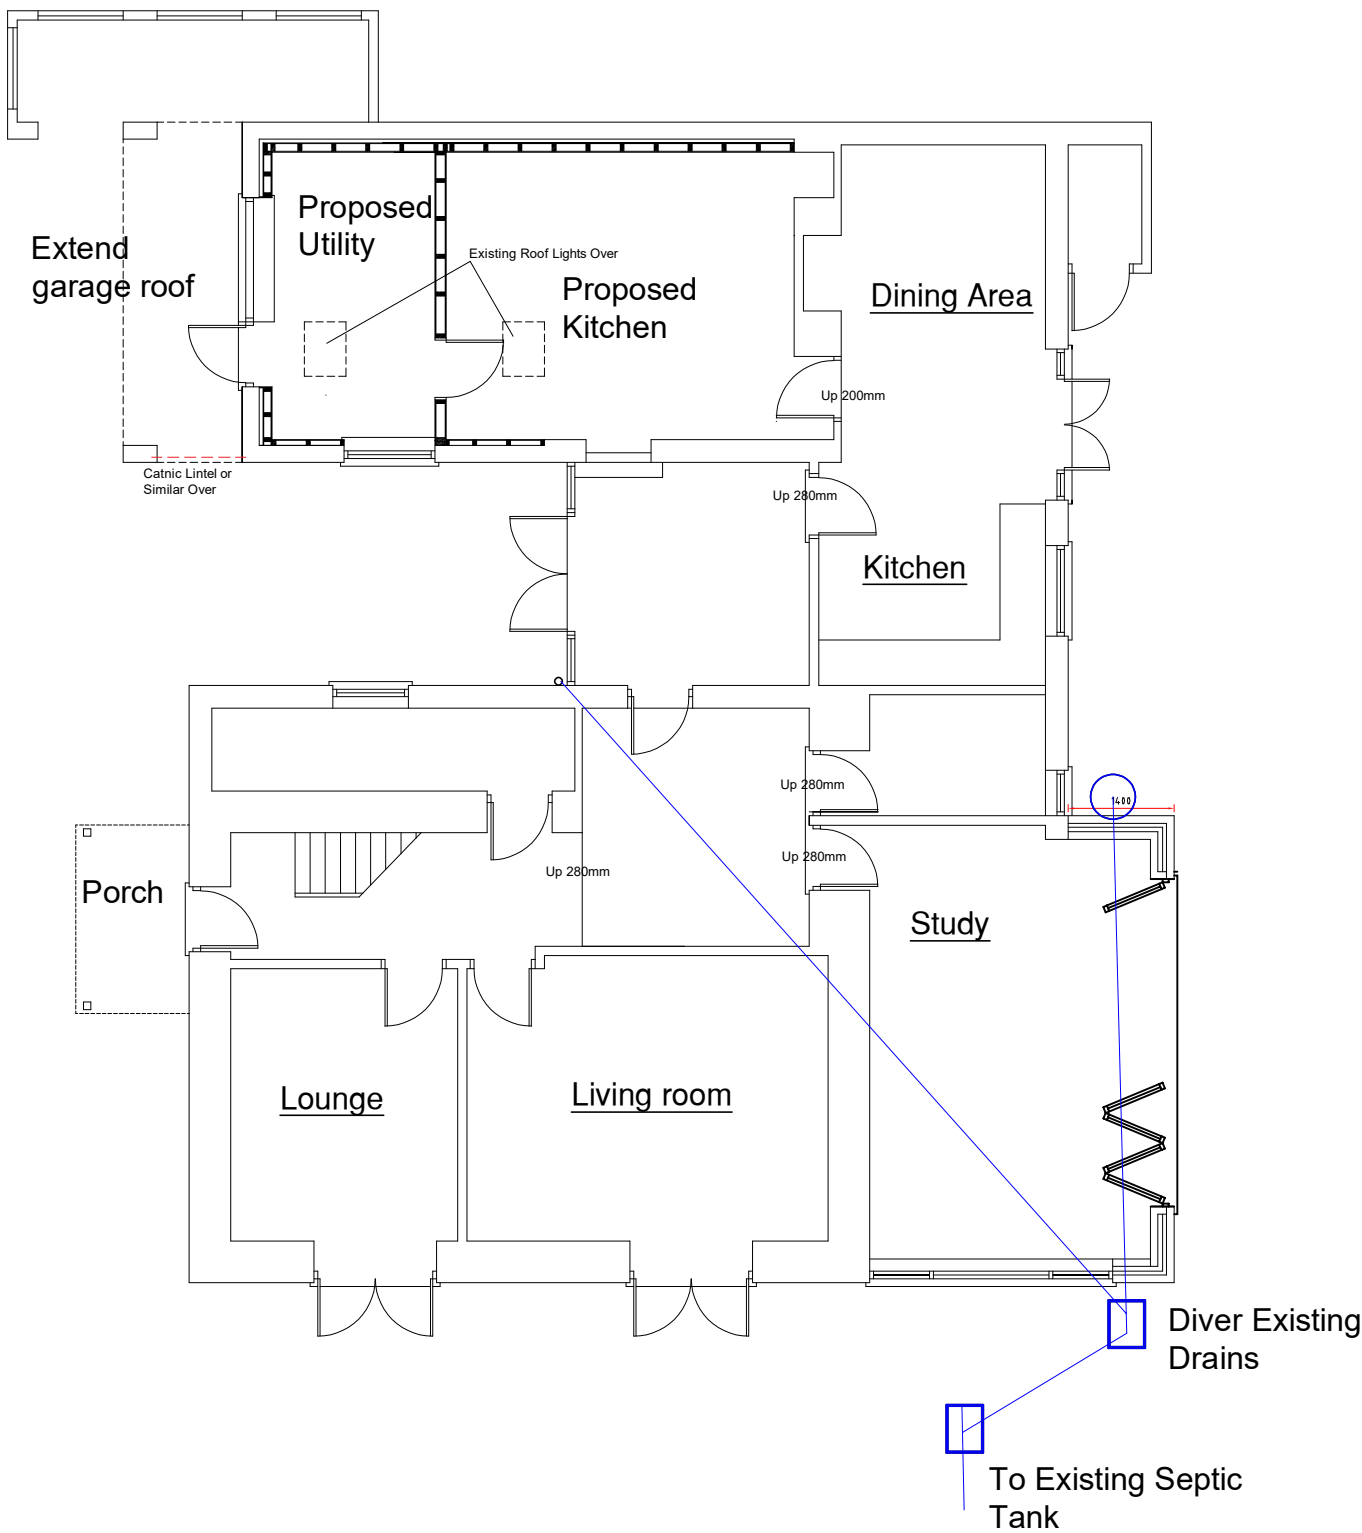

PROPOSED GROUND FLOOR PLAN

Site Address	Title	Notes	Date		Scale		
			01.04.23		1 : 100 on A3		
			Drawn By	Checked by			
			DD				
			Drawing No		Rev.		
Gellinudd 3		Date					