



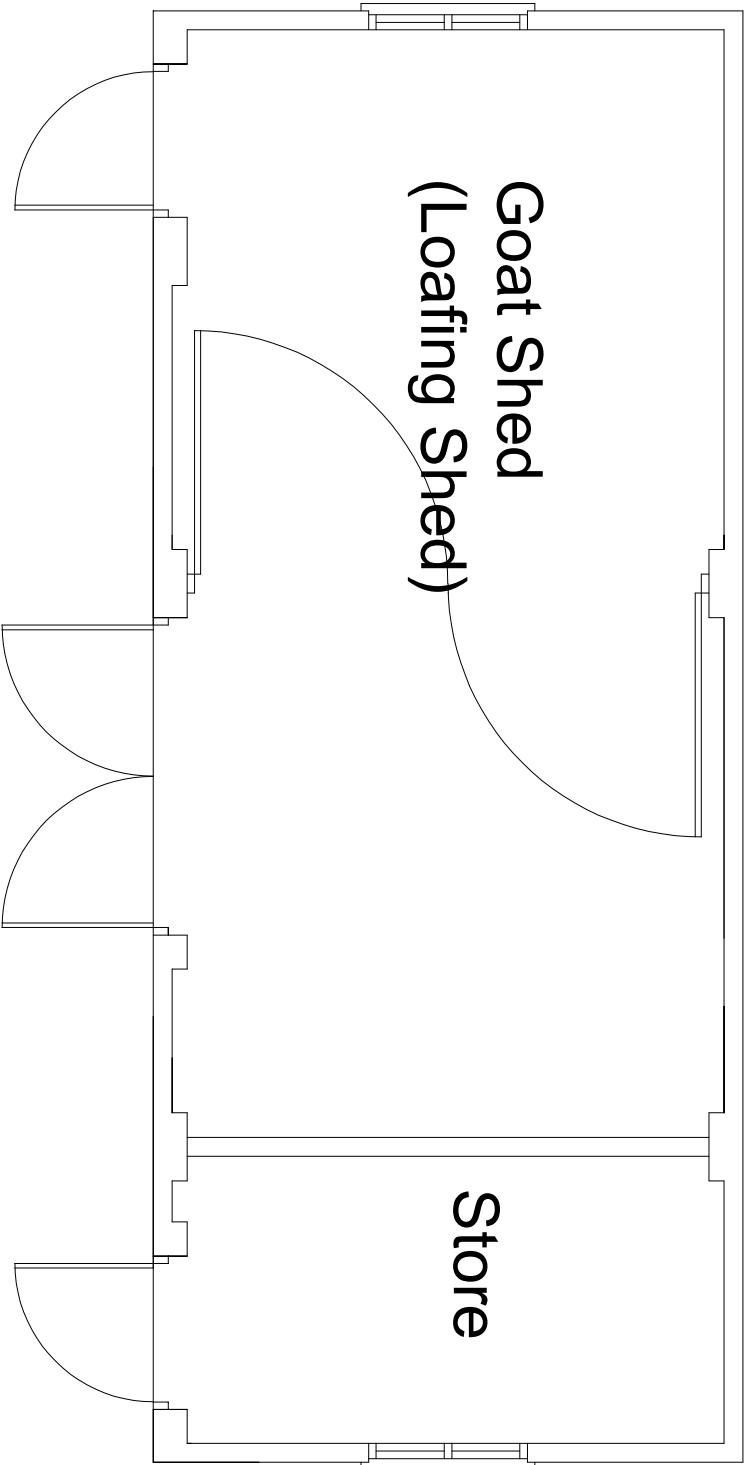

FLOOR PLAN OF SHED/STORE.

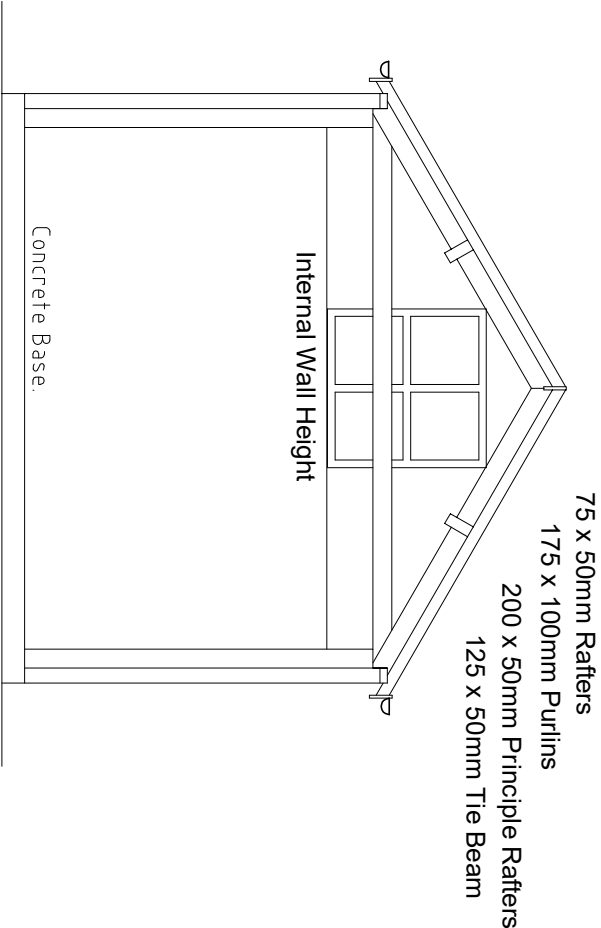

TYPICAL SECTION

Site Address	Title:					
<u>PROPOSED EXTENSION AND ALTERATIONS AT 17 GRAIG GELLINUDD GELLINUDD PONTARDAWE.</u>	PROPOSED SHED/STORE ELEVATIONS.	<u>Notes</u> Dimensions are in millimetres unless otherwise stated.	Date	01 04 23	Scale	1 : 50 on A3
			Drawn By	DD	Checked by	
			Drawing No	Gellinudd 5	Rev.	
			Date			