




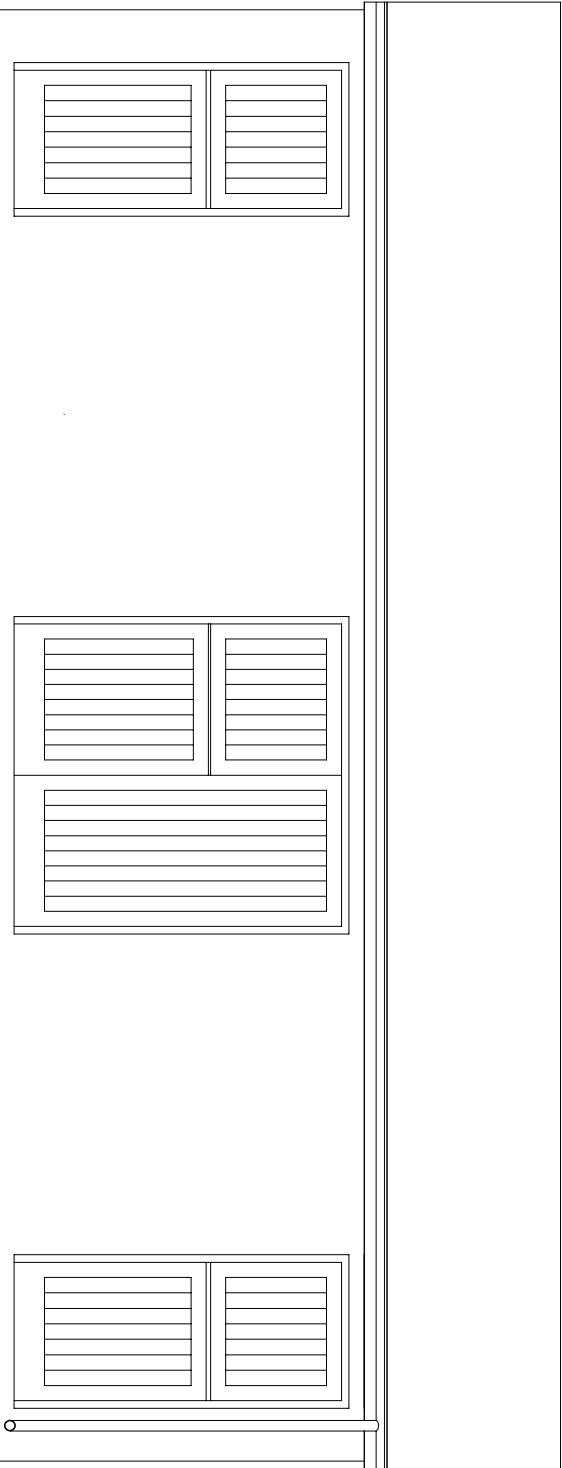


PROPOSED SOUTH EAST ELEVATION

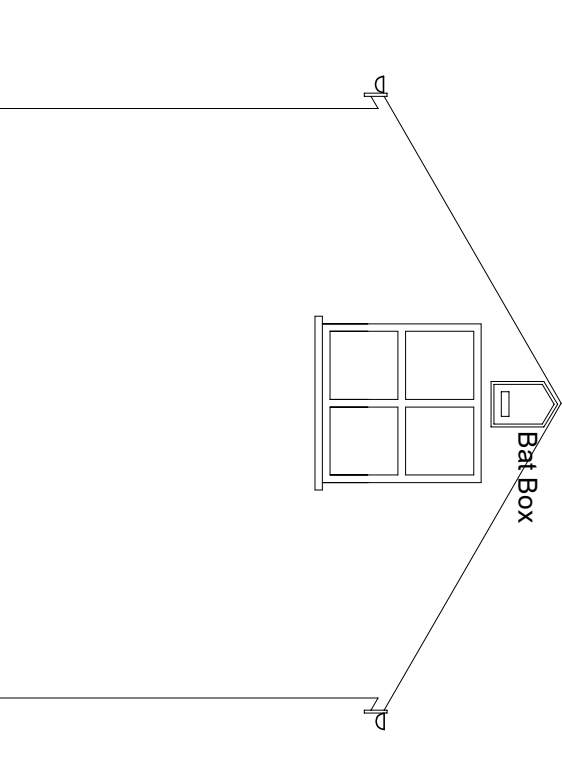

PROPOSED NORTH EAST ELEVATION

 

PROPOSED NORTH WEST ELEVATION

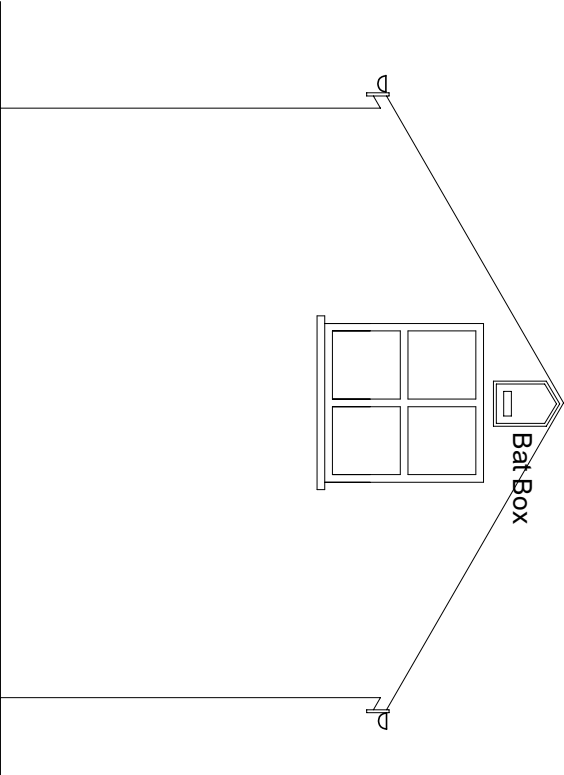

PROPOSED SOUTH WEST ELEVATION

Site Address		Title:		<u>PROPOSED EXTENSION AND ALTERATIONS AT 17 GRAIG GELLINUDD GELLINUDD PONTARDAWE.</u> PROPOSED ELEVATIONS.					
		<u>Notes</u>		Dimensions are in millimetres unless otherwise stated.					
				Do not scale. If in doubt please ask.					
		Date		01 04 23		Scale		1 : 50 on AÆ	
		Drawn By		DD		Checked by			
		Drawing No		Gellinudd 6		Rev.		Date	