


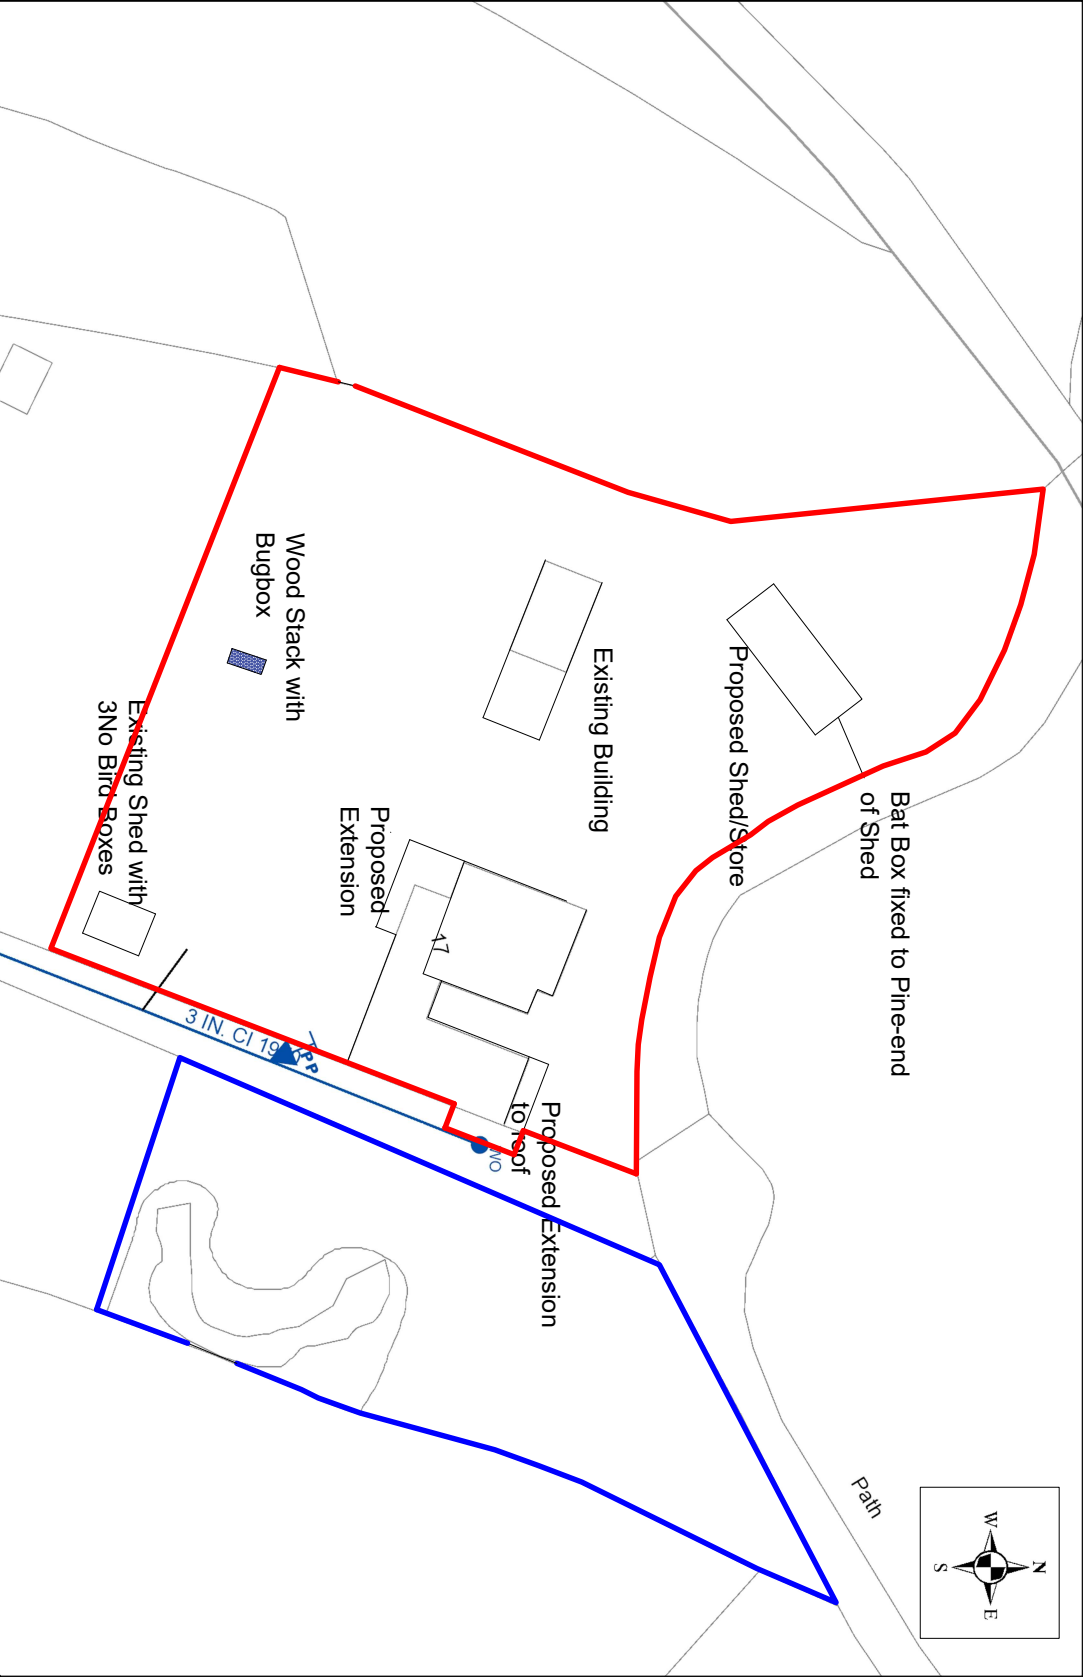

Site Address	Title	Notes	Date		Scale	
PROPOSED ALTERATIONS AT 17 BRYN DERWEN, PONTARDAWE	PROPOSED SITE PLAN	Dimensions are in millimetres unless otherwise stated.	17.07.23		1 : 500 on A4	
			Drawn By	Checked by		
			DD			
			Drawing No	Rev.	Date	
			17BrynDerwen 4			