



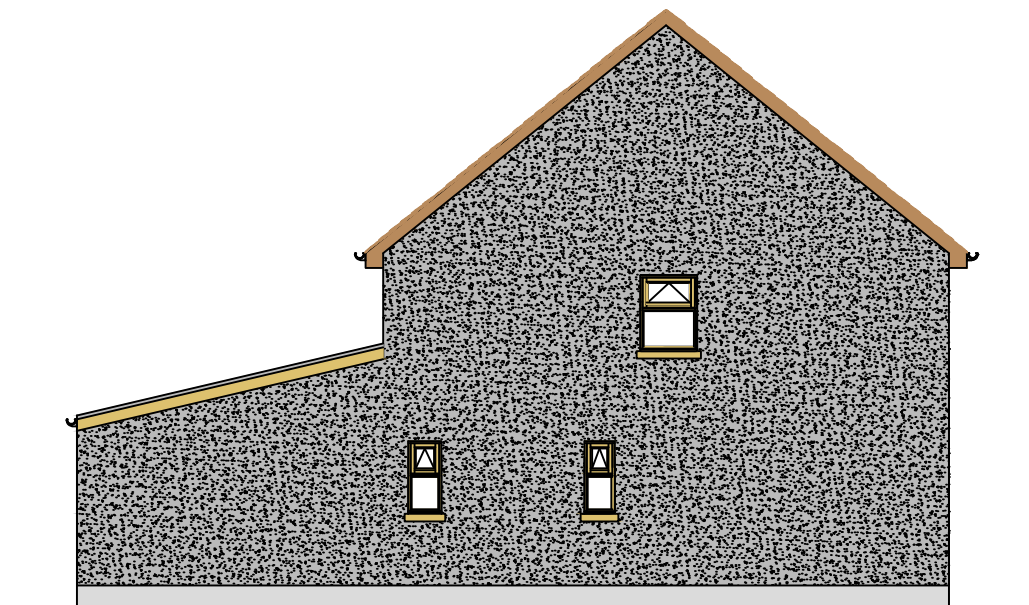


SIDE ELEVATION C-C

1:100

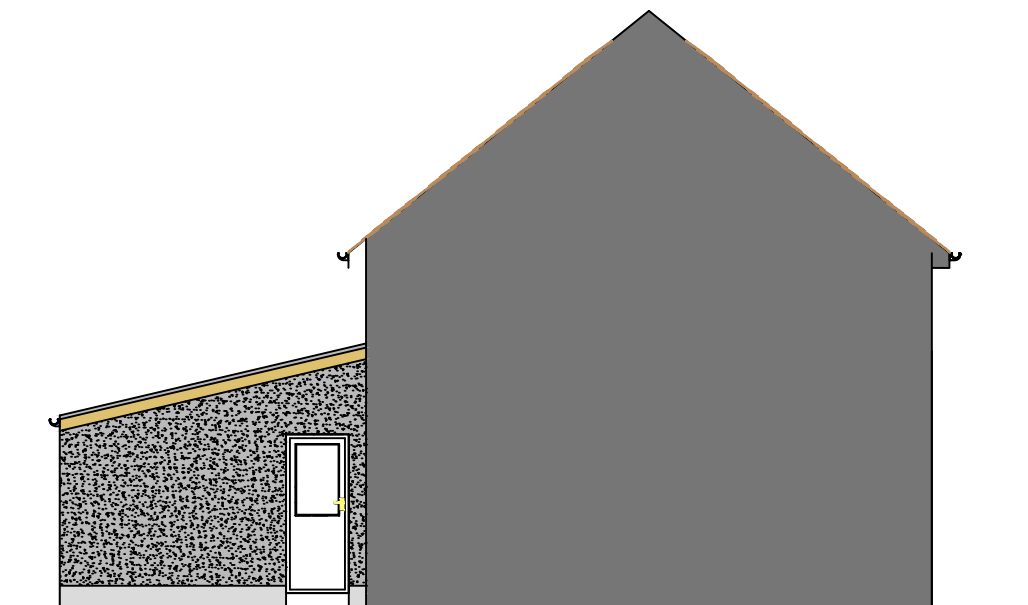


SIDE ELEVATION B-B

1:100

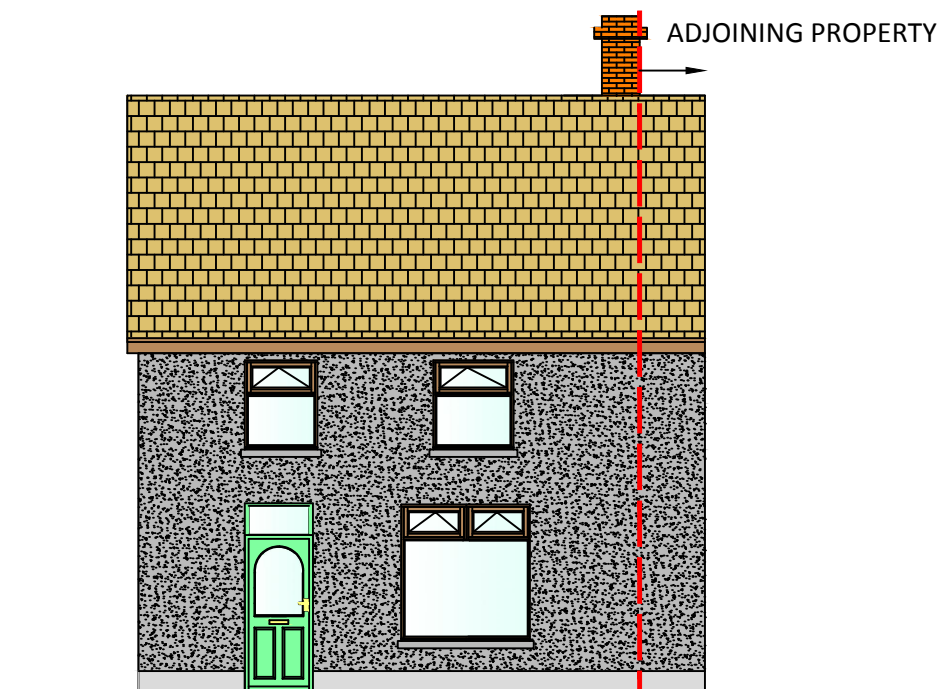

FRONT ELEVATION A-A

1:100

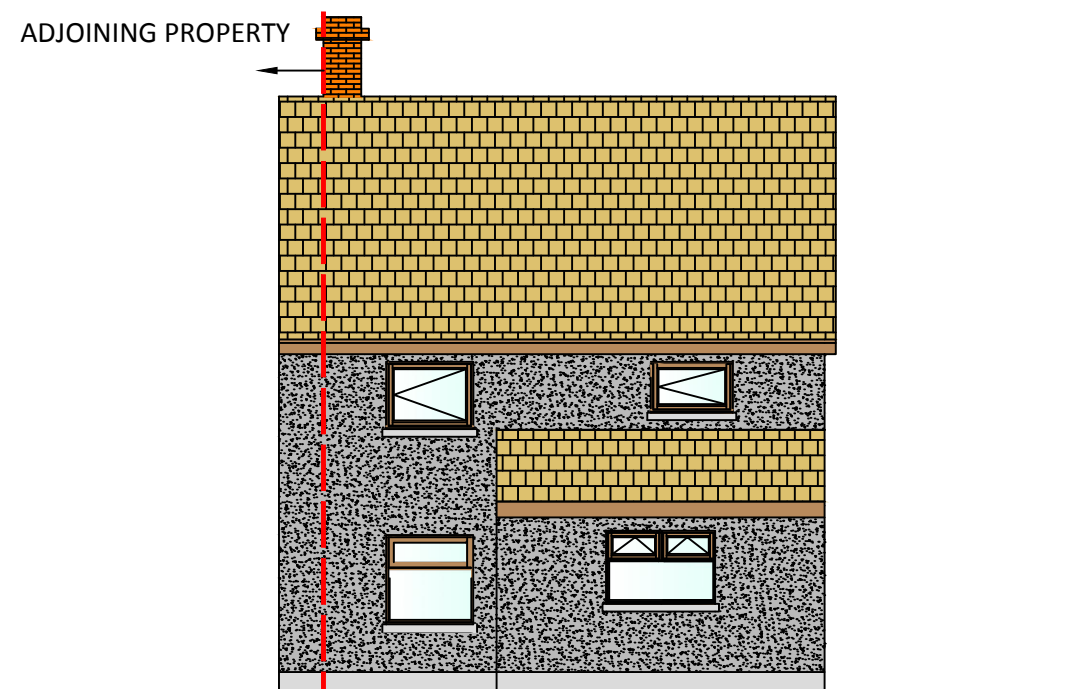

BACK ELEVATION D-D

1:100

KEY

NOTES

1. All dimensions are in millimeters unless otherwise stated.
2. This is a C.A.D drawing and should not be amended by hand.
3. Please note that when scaling off this drawing, that it should be printed at A3.

Rev	DESCRIPTION	DATE
A	FOR PLANNING	04/22
4 NEW STREET GLYNNEATH NEATH SA11 5AA EXISTING ELEVATIONS		
Scale : As shown		
Drawn: RCM		Revision : A