




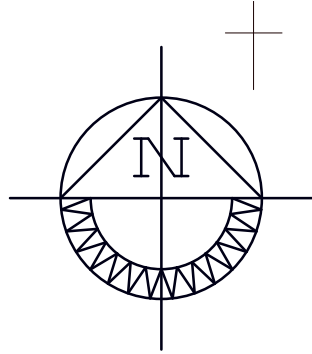

- ABBREVIATIONS
- AV - Air valve
 - B - Bollard
 - BB - Belisha beacon
 - BH - Bore hole
 - BM - Site bench mark
 - BT - British telecom
 - B/W - Barbed wire fence
 - CAM - Camera
 - CB - Phone box
 - CDP - Cable draw pit
 - CL - Cover level
 - Conc - Concrete
 - C/B - Closed board fence
 - C/I - Corrugated fence
 - DP - Down pipe
 - DK - Drop kerb
 - EIC - Electric inspection cover
 - EL - Eaves level
 - EP - Electricity pole
 - ER - Earthing rod
 - FL - Floor level
 - FH - Fire hydrant
 - FP - Flag pole
 - G - Gully
 - G1.2 - Tree girth (m)
 - GV - Gas valve
 - IC - Inspection cover
 - IL - Invert Level
 - I/R - Iron Railings
 - JB - Junction box
 - KO - Kerb outlet
 - LB - Letter box
 - LP - Lamp post
 - Mkr - Utility marker
 - MP - Mile post
 - OSBM - Ordnance Survey bench mark
 - O/B - Open board fence

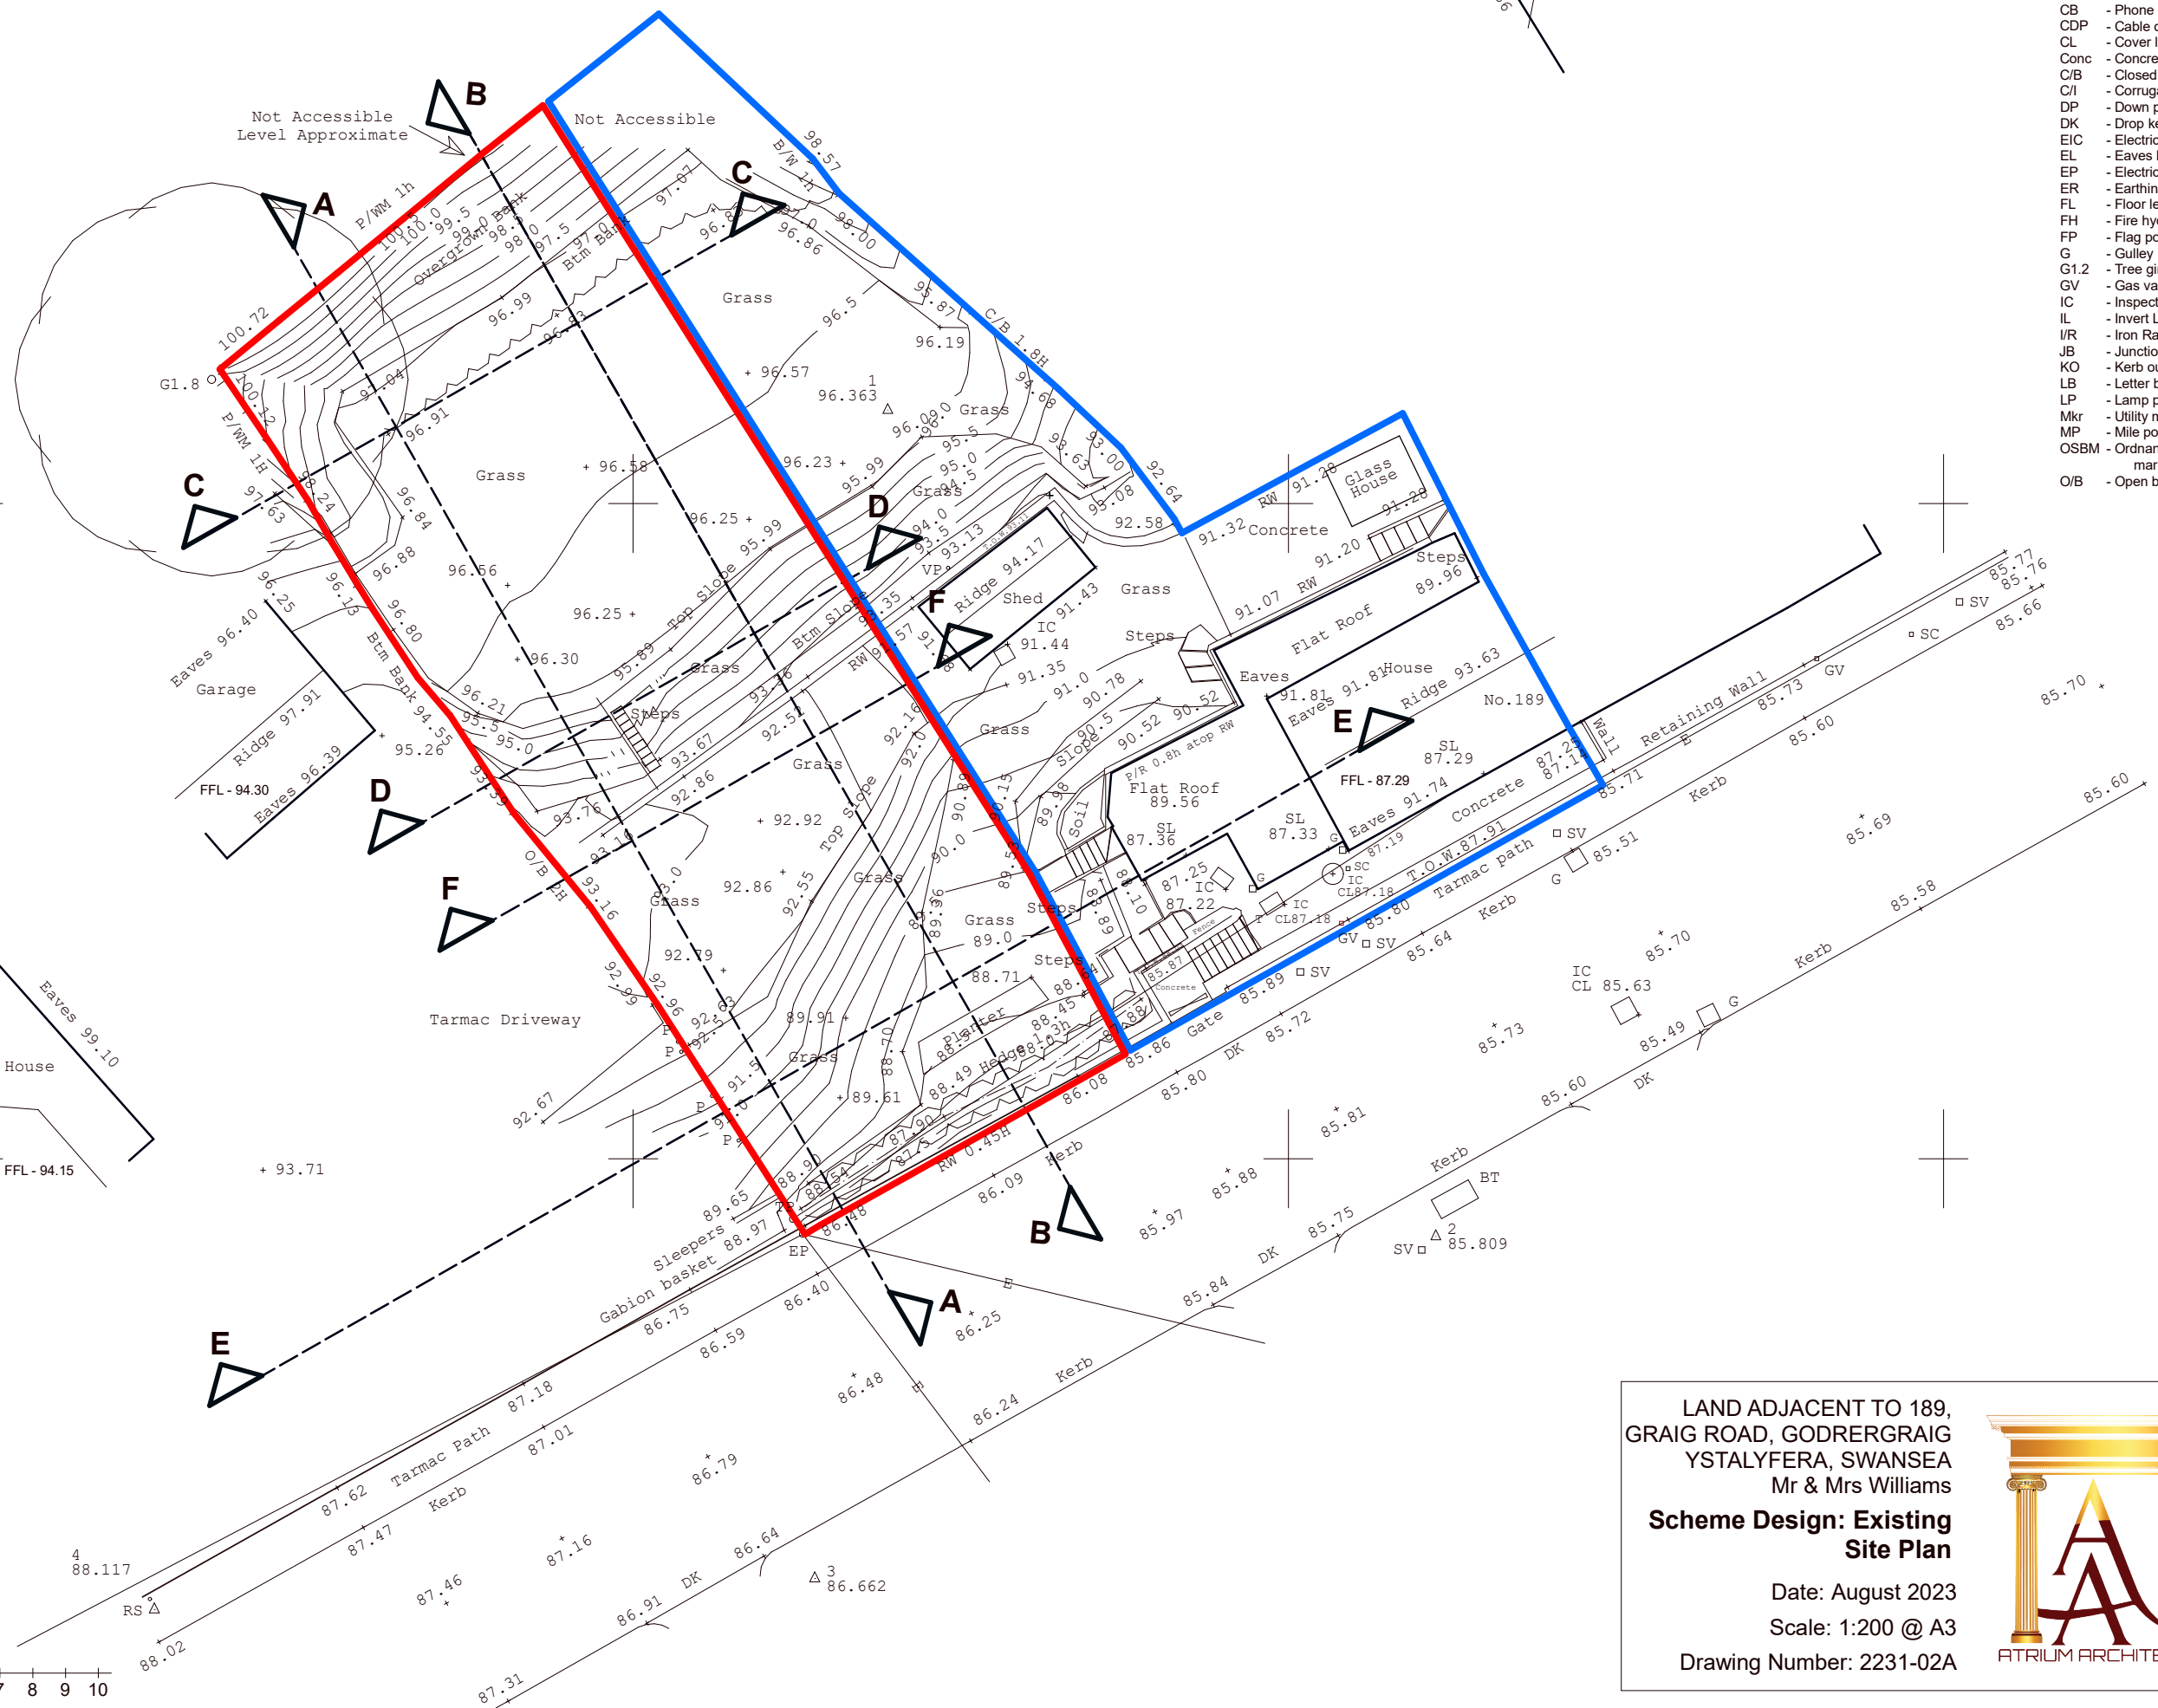

Scale 1 / 200 @ A3

 

LAND ADJACENT TO 189,
GRAIG ROAD, GODRERGRAIG
YSTALYFERA, SWANSEA
Mr & Mrs Williams
**Scheme Design: Existing
Site Plan**
Date: August 2023
Scale: 1:200 @ A3
Drawing Number: 2231-02A

