


BIODIVERSITY


- Provide RSPB approved classic nest box or
- Other nest box for House Sparrow:
- Wooden with 3 Sub-divisions to support 3 nesting pairs. To be placed Under the eaves of buildings.
- Entrance holes: 32mm diameter
- Dimensions: H310 x W370 x D185mm
- ALSO
- Over area of garden not less than 6sq metres:
- Prepare ground and sow and maintain mixed wild flower seeds, seedling plants.

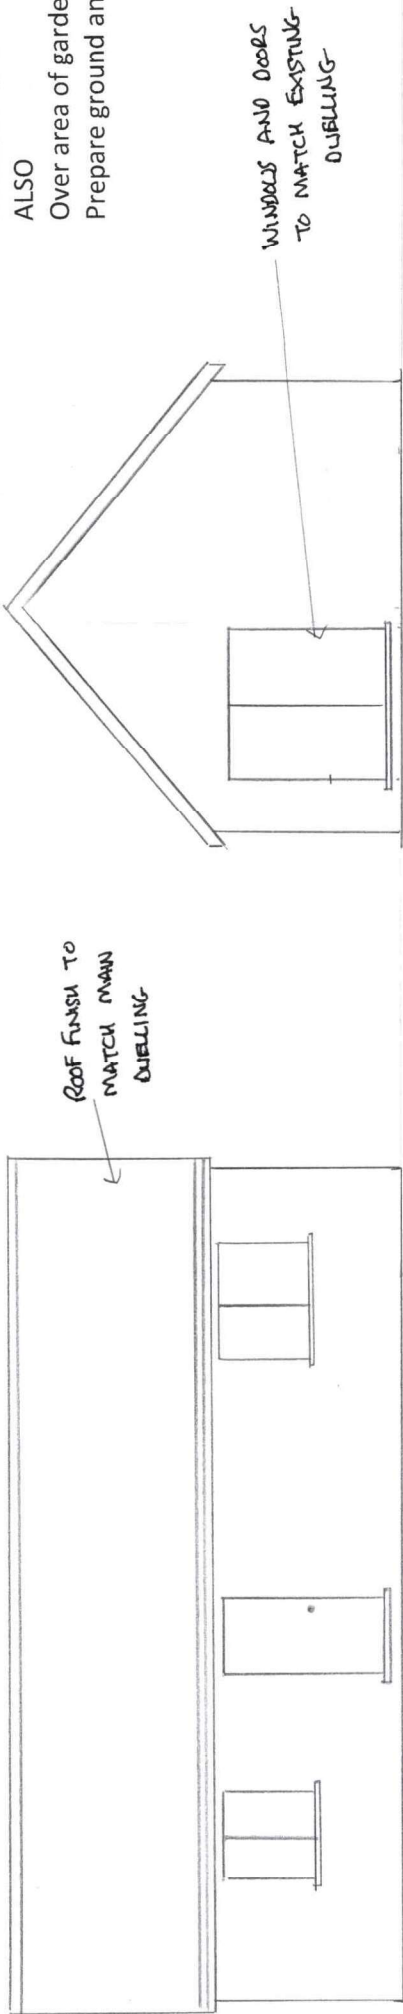

FRONT ELEVATION
PROPOSED

SIDE ELEVATION
PROPOSED

SCALE 1:100

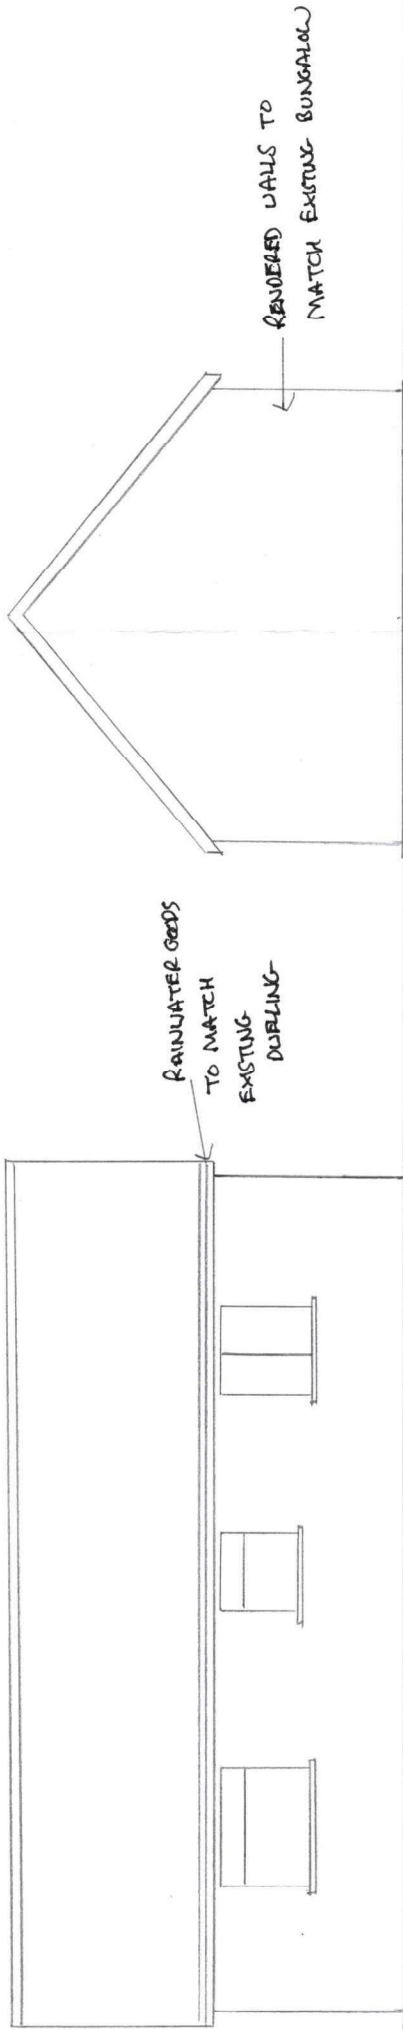

REAR ELEVATION
PROPOSED

SIDE ELEVATION
PROPOSED