




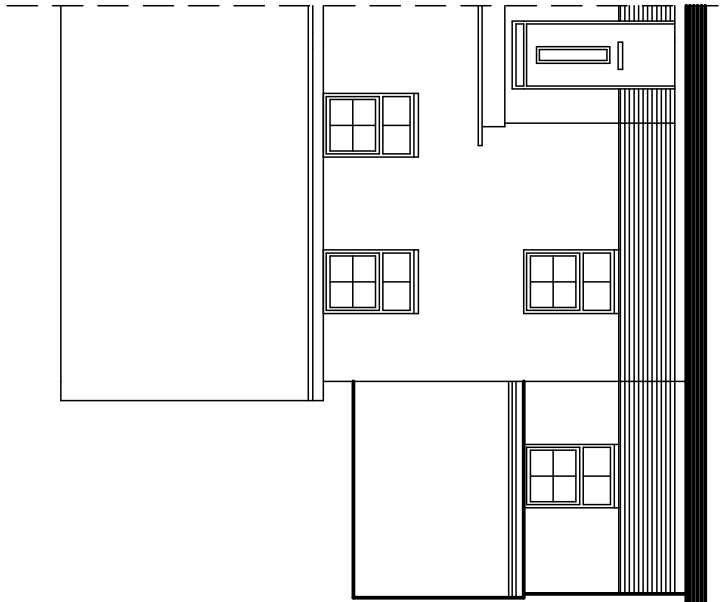

FRONT ELEVATION

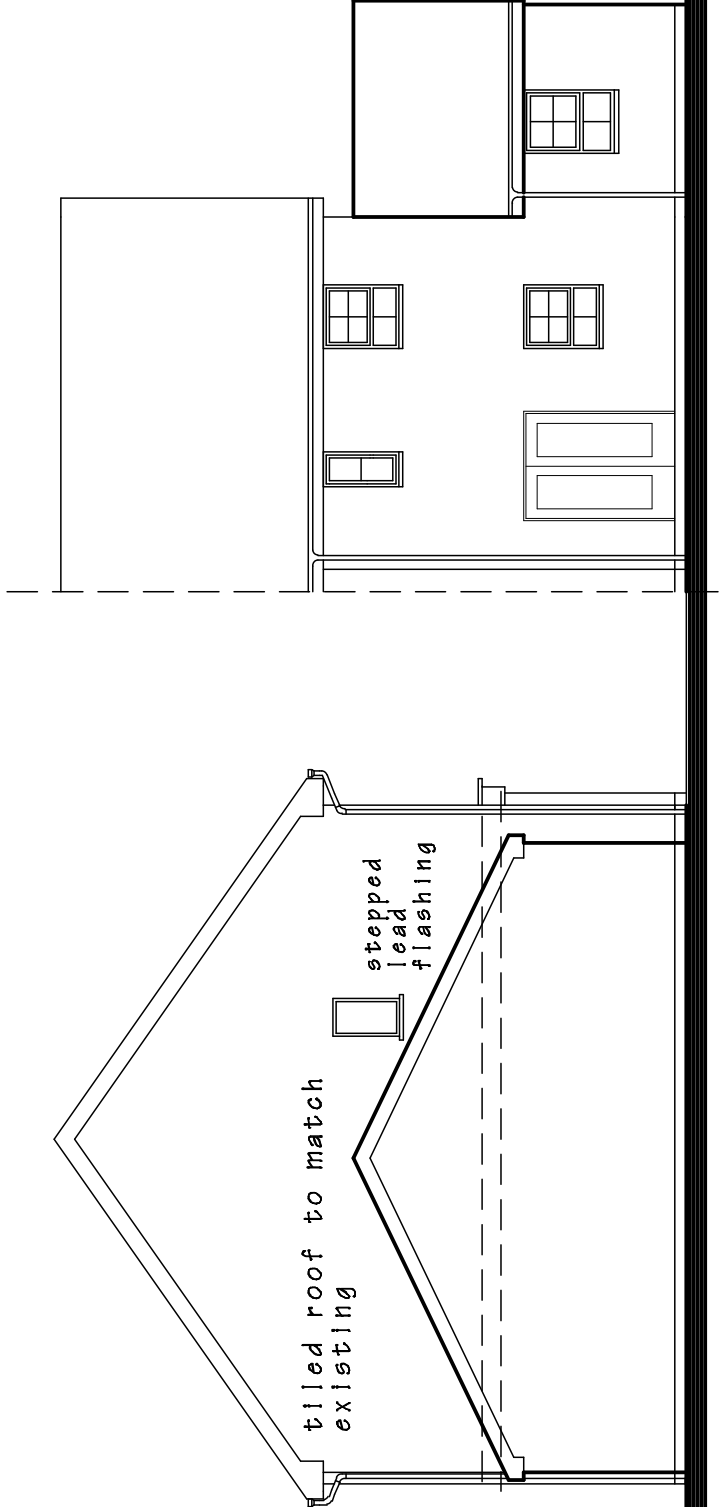


SIDE ELEVATION

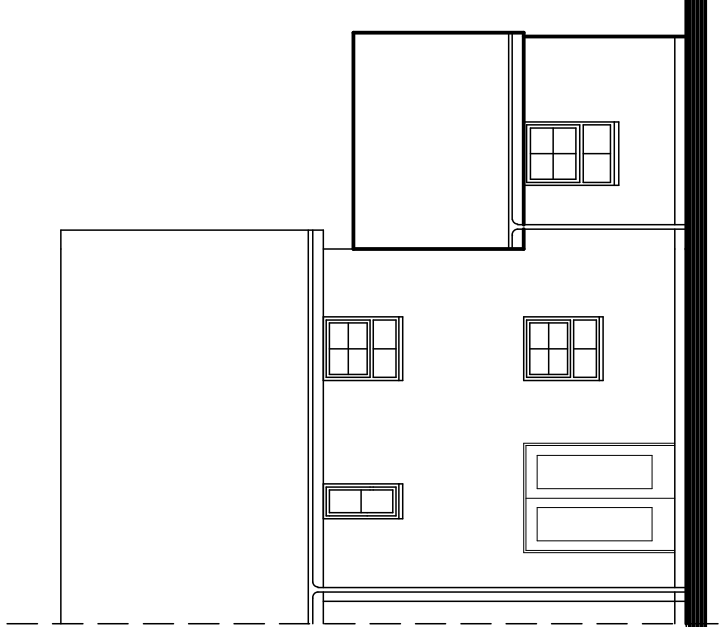

REAR ELEVATION

Pitched Roof: U Value 0.13w/m2.k (Ventilated)
Truss rafters
Insulation between and over joists.
Construction build-up includes:
3mm skim coated plaster finish
75mm Kingspan Kooltherm K107 over joists.
80mm Kingspan Kooltherm K107 between joists.
Kingspan nilvent breathable membrane 38mmx38mm counter-batten

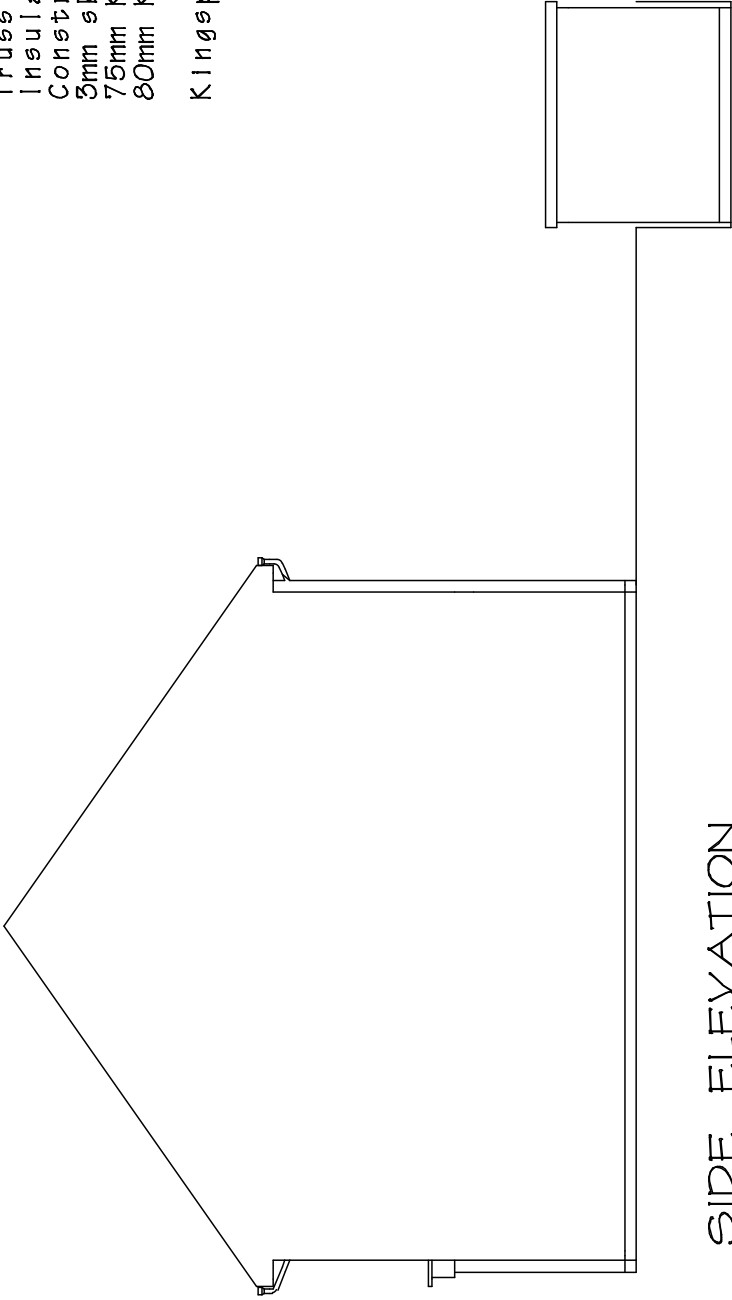

SIDE ELEVATION

PROPOSED EXTENSION AT 111 YNYS Y WERN.
CWMAVON, PORT TALBOT. SA12 9DJ.
FOR Mr. Dexter Sullivan.

DRAWING TITLE		
PROPOSED ELEVATIONS REV A		
SCALE 1 to 100 @ A3	DATE August 2023.	DRAWING No. 2023/08
DO NOT SCALE DRAWING. FIGURED DIMENSIONS ONLY TO BE USED. DISCREPANCIES TO BE REPORTED IMMEDIATELY.		