



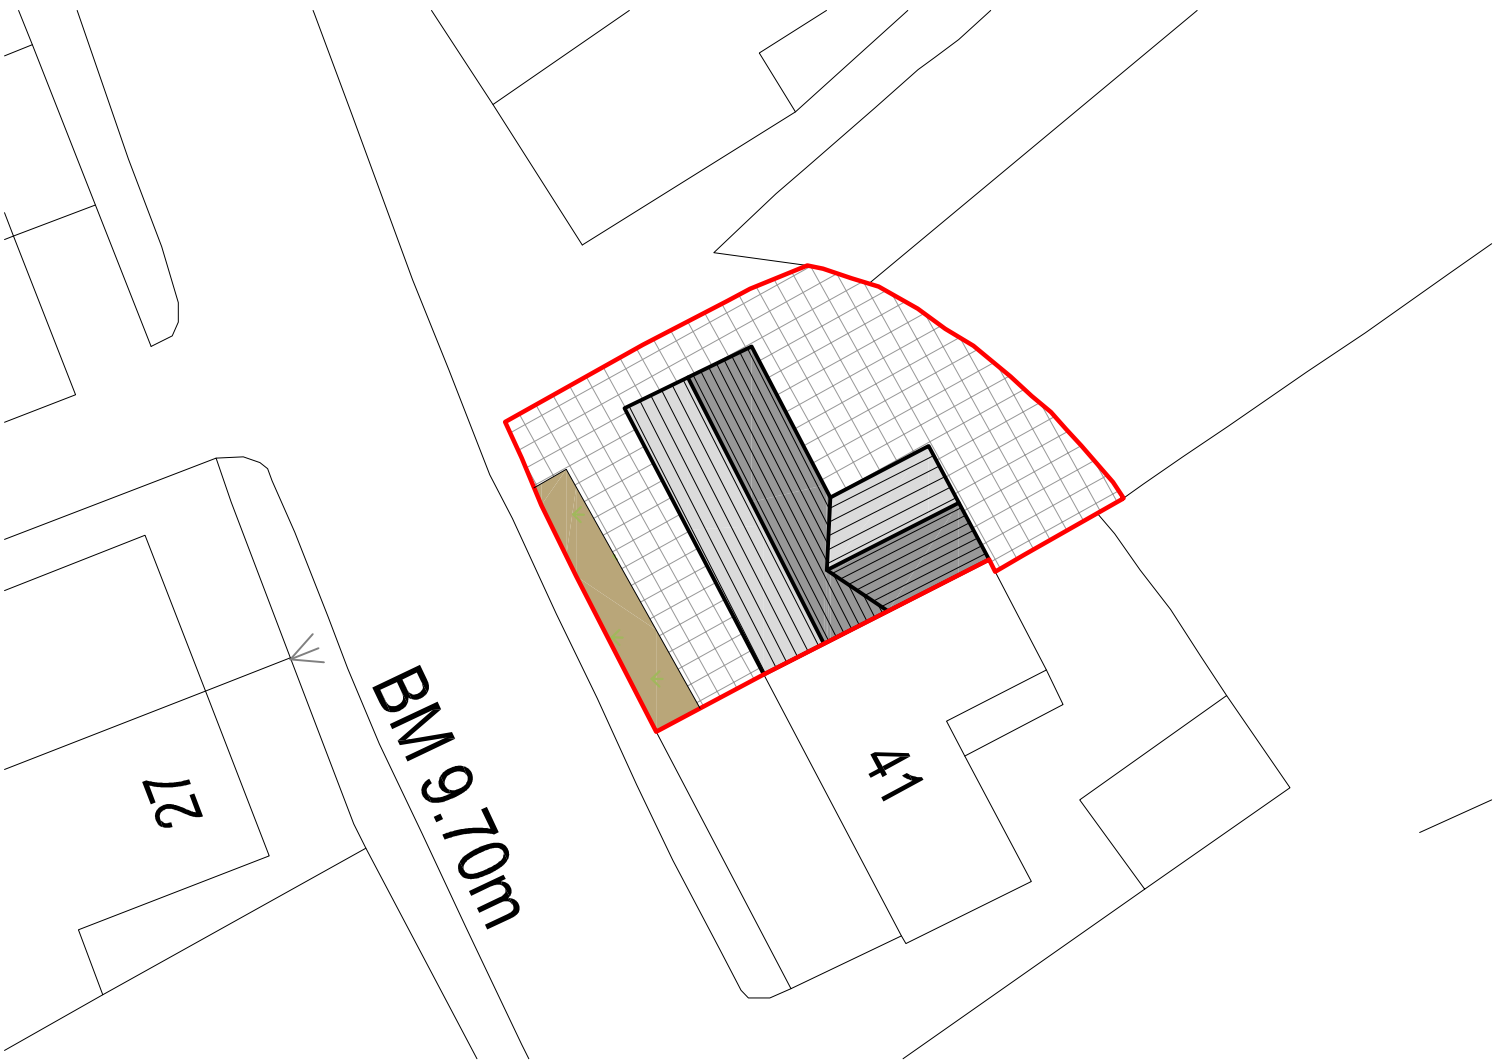

Reproduced from an Ordnance Survey map with the permission of the
Controller of Her Majesty's Stationary Office.
©Crown Copyright. All rights reserved.

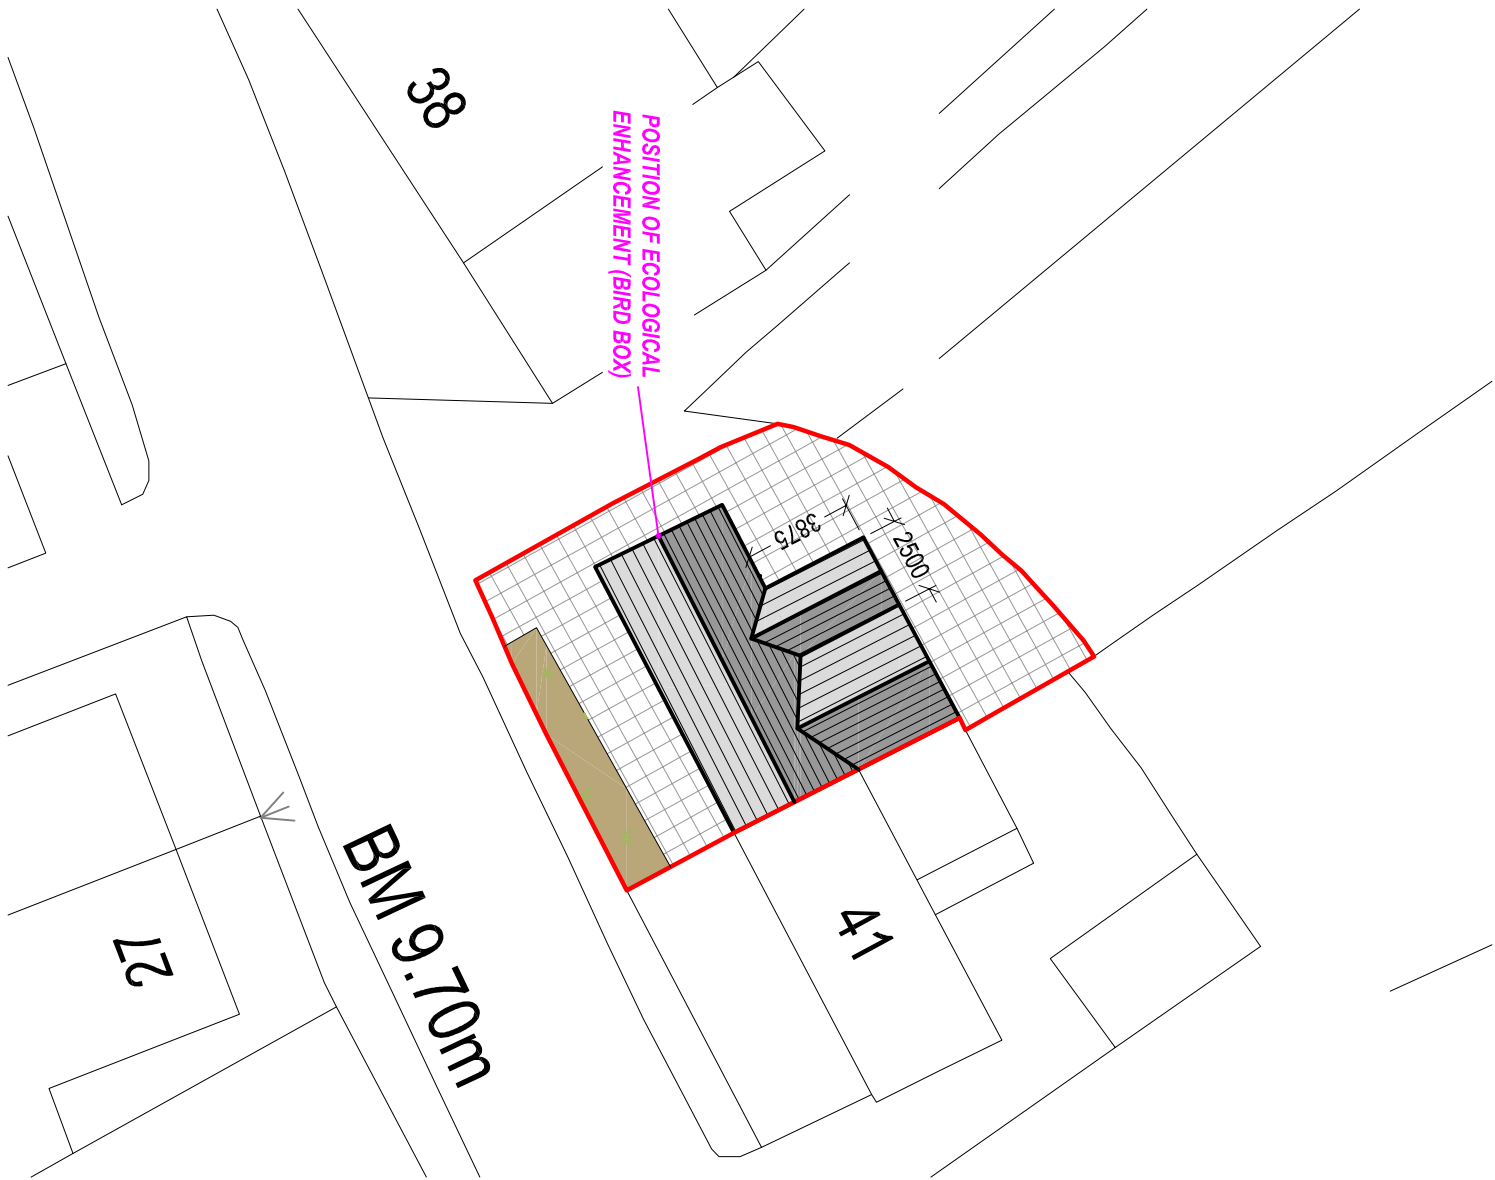

Reproduced from an Ordnance Survey map with the permission of the
Controller of Her Majesty's Stationary Office.
©Crown Copyright. All rights reserved.



EXISTING SITE PLAN
Scale 1:250

PROPOSED SITE PLAN
Scale 1:250

Client:

Mr Mike Price
40 New Road,
Neath Abbey,
SA10 7NG

Project Title:

DOUBLE STOREY
SIDE EXTENSION

General Notes:

1. Draw and scale from this drawing. No physical dimensions only.
2. Dimensions are in millimetres unless otherwise stated.

Drawing Issue:

PLANNING

Drawing Title:

EXISTING & PROPOSED SITE PLANS

Drawing No: 002

Revision: B

Date: 15-06-2022

Revised: 21-08-2023

Scale(s): 1:250

Paper Size: A3



Cwm Planning & Design Ltd.
(architectural and draughting services)