


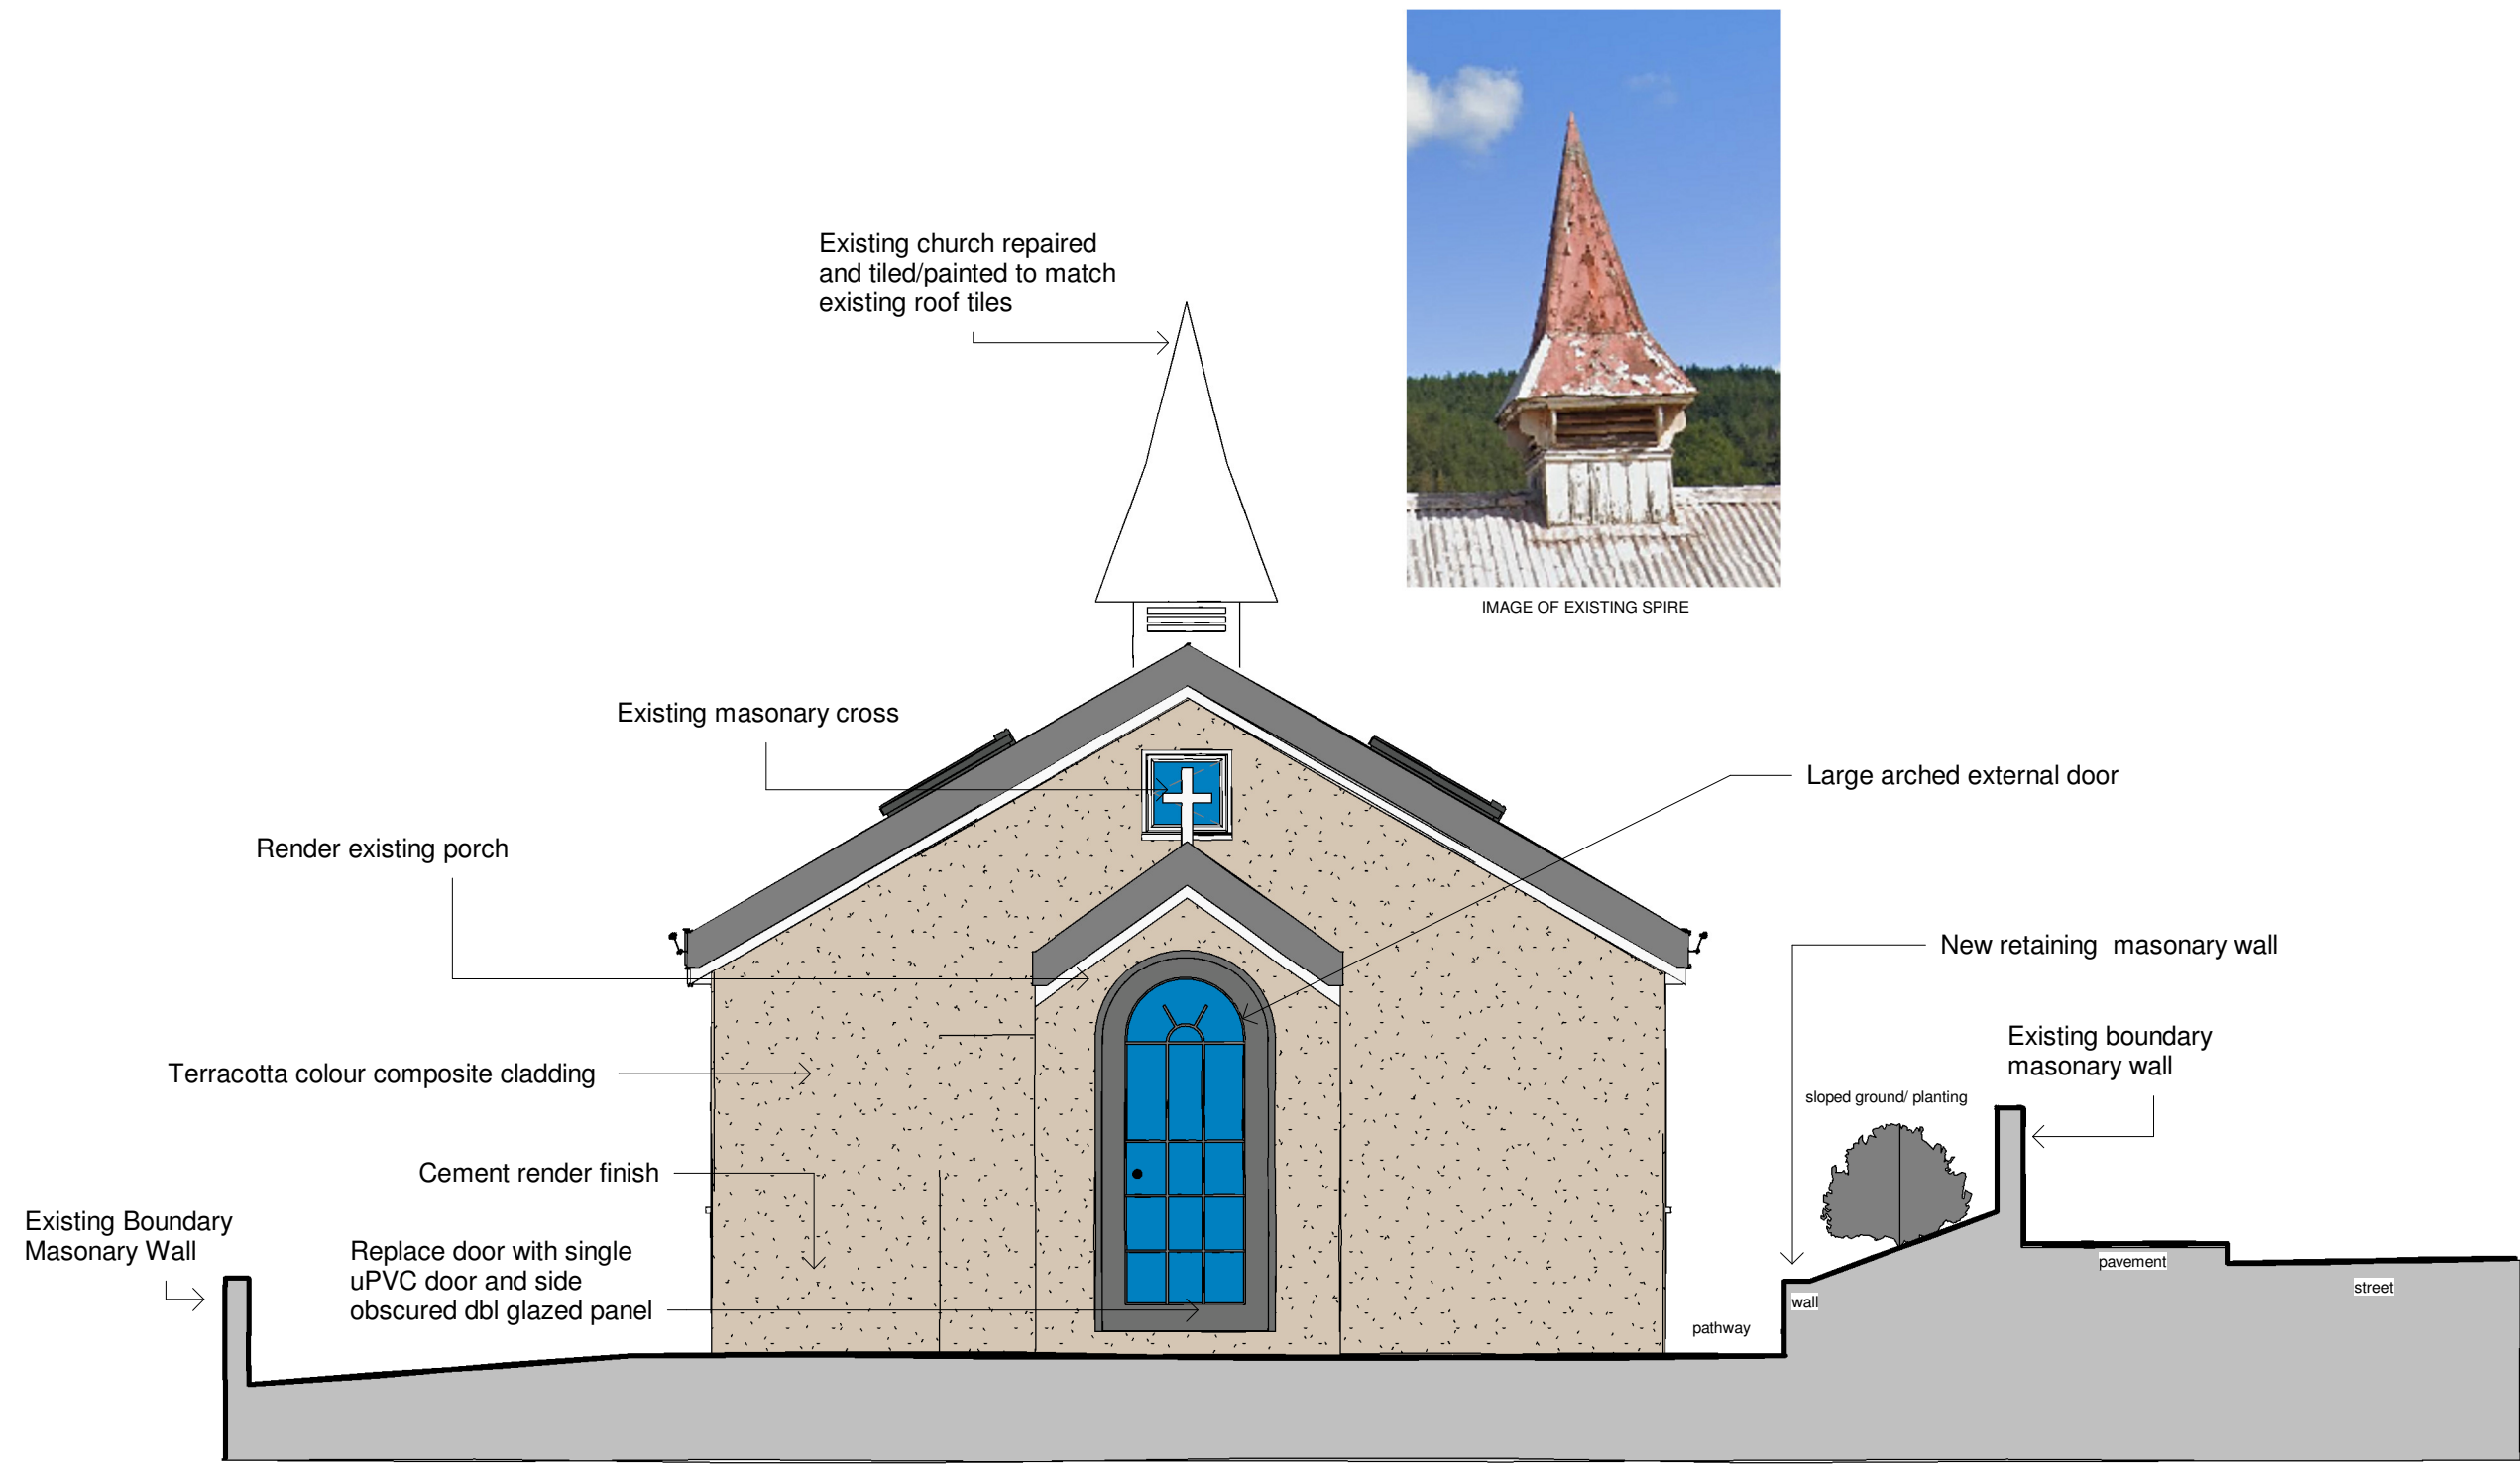

Proposed Front
1 : 50

	No.	Description	Date	 www.ccs-solutions.co.uk				PROJECT Former St Peter's Church		CLIENT Mr Mark Jones		
								Date 14/07/2023	Project number 20012023	Scale (@ A3) 1 : 50		
				CODE	STATUS	SUITABILITY DESCRIPTION	PURPOSE OF ISSUE	SHEET Proposed Front Elevation	Drawn by CCS	DRWAING NUMBER		REV
								Checked by Client	A305		B	