


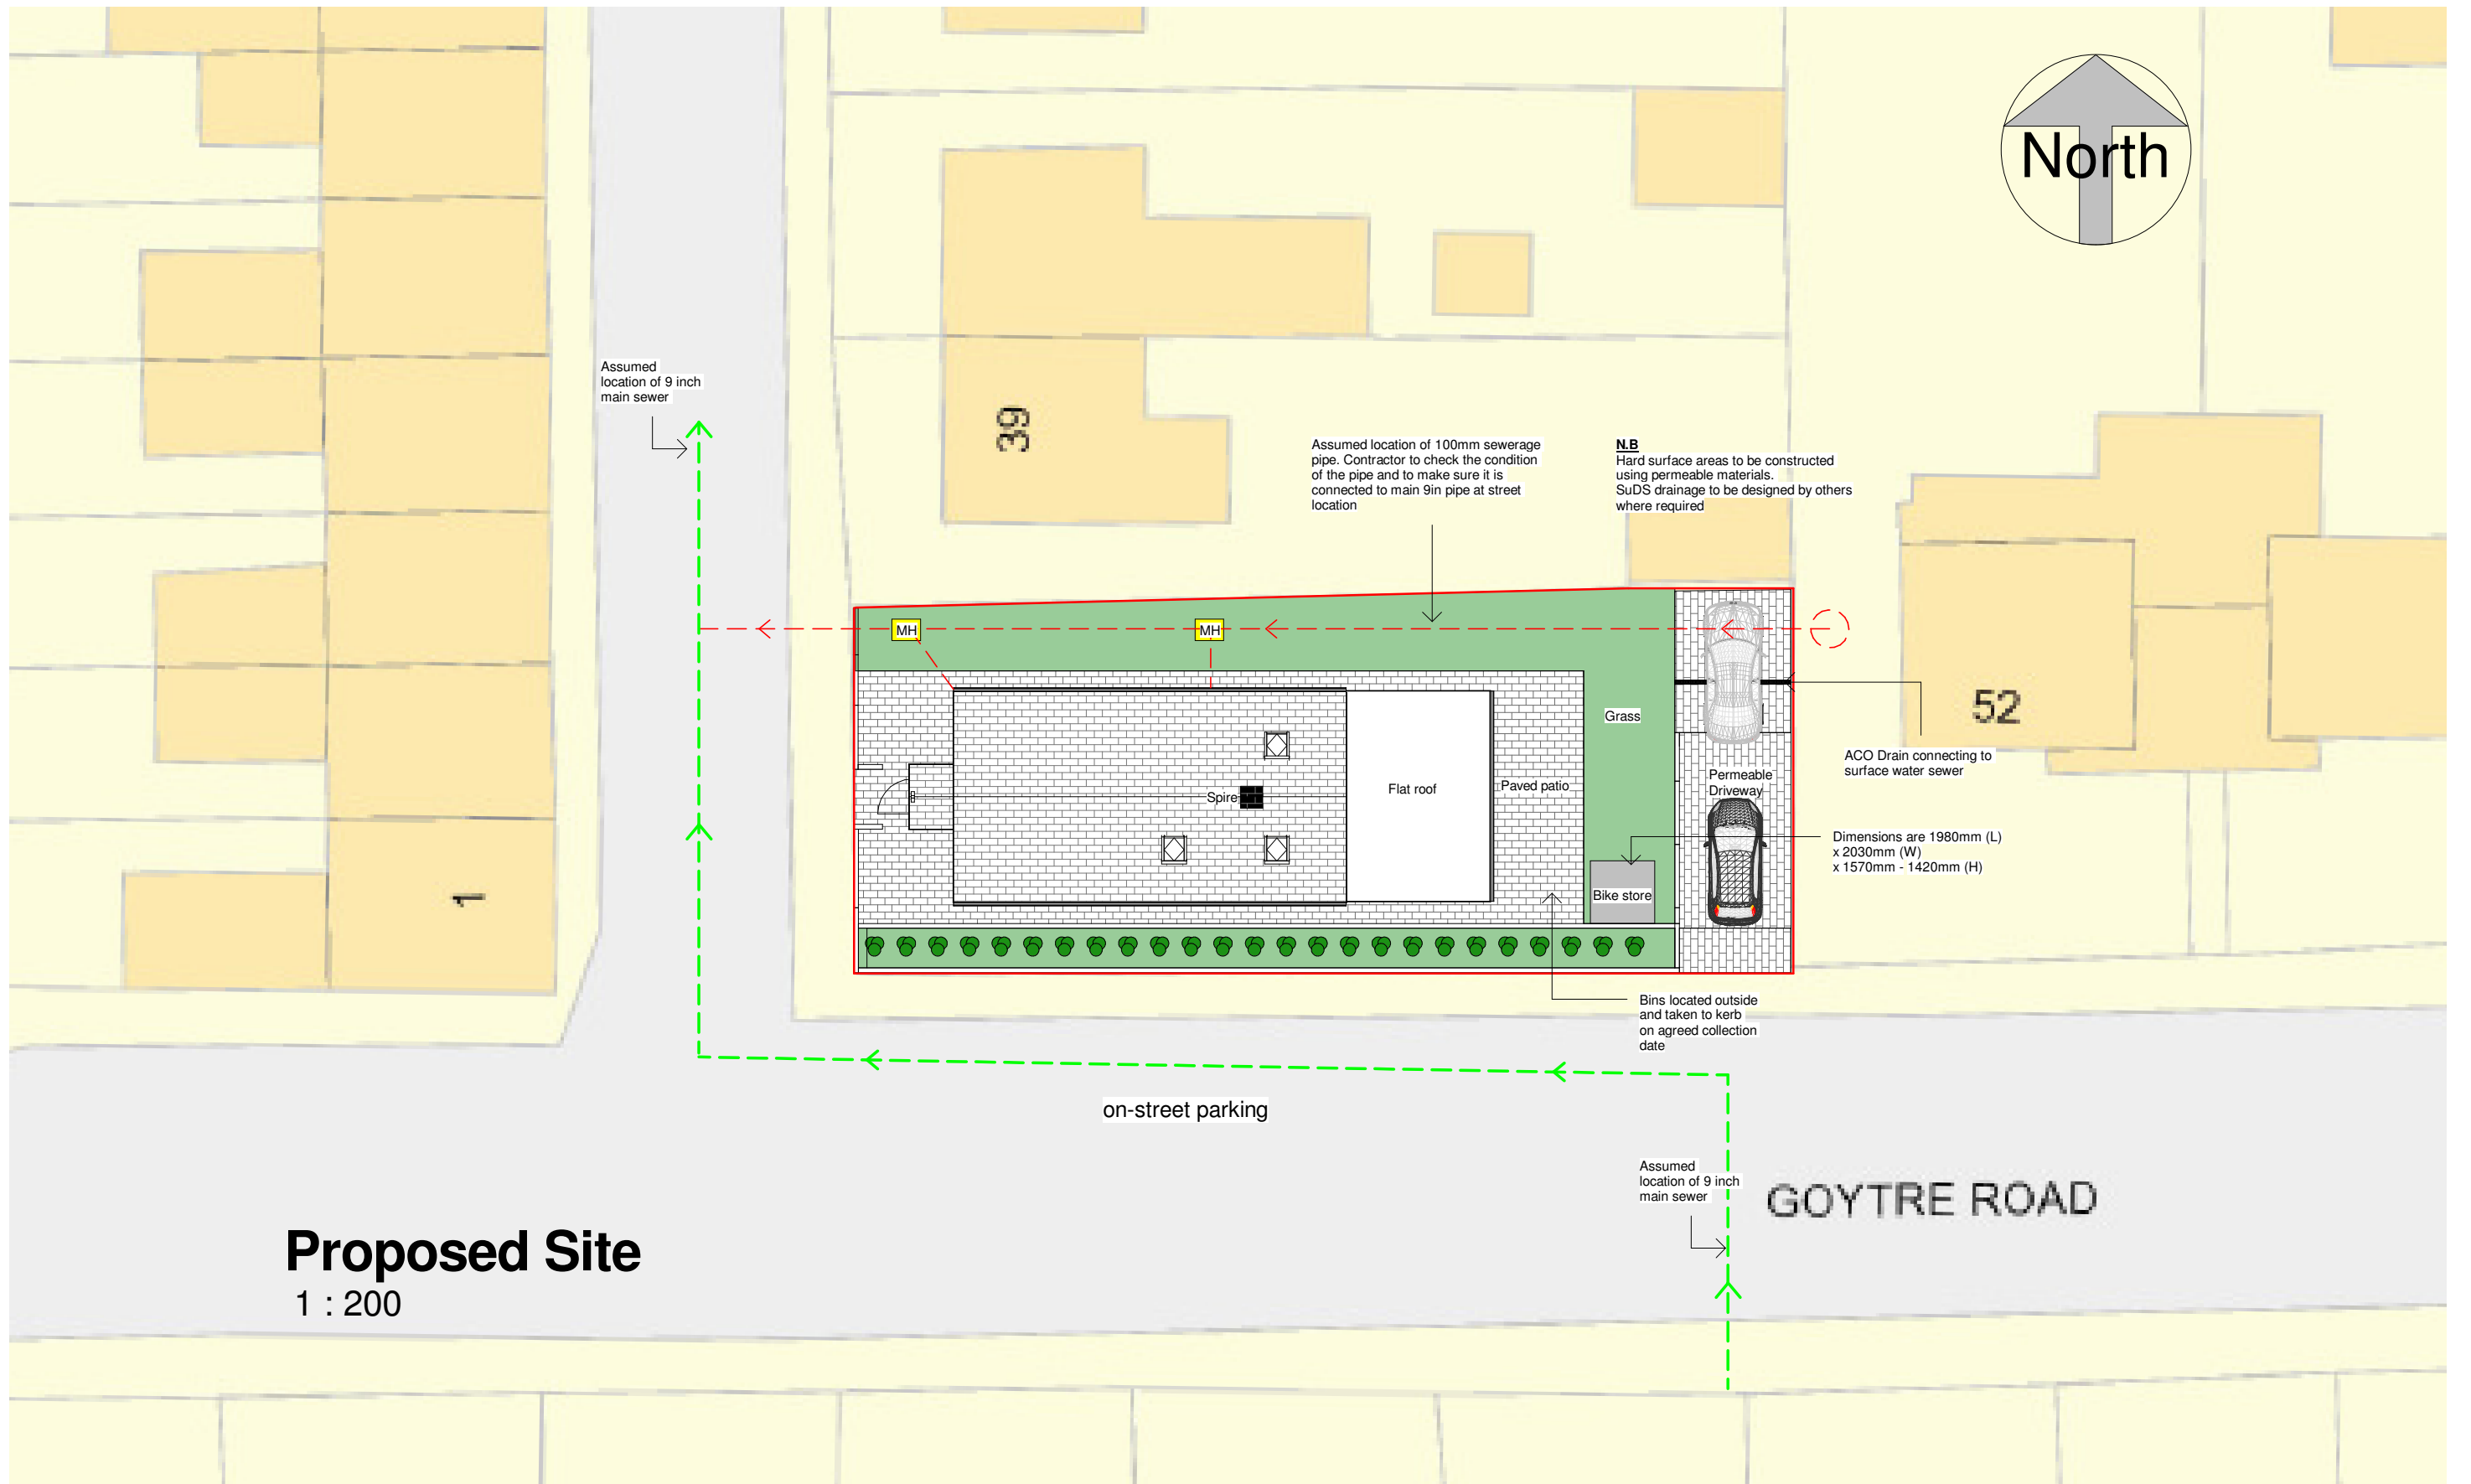

No.	Description	Date

 www.ccs-solutions.co.uk			
CODE	STATUS	SUITABILITY DESCRIPTION	PURPOSE OF ISSUE

PROJECT	Former St Peter's Church
SHEET	Proposed Site Plan

CLIENT			Mr Mark Jones	
Date	14/07/2023	Project number	20012023	Scale (@ A3)
				1 : 200
Drawn by	CCS	DRWAING NUMBER		REV
Checked by	Client	A309		B