


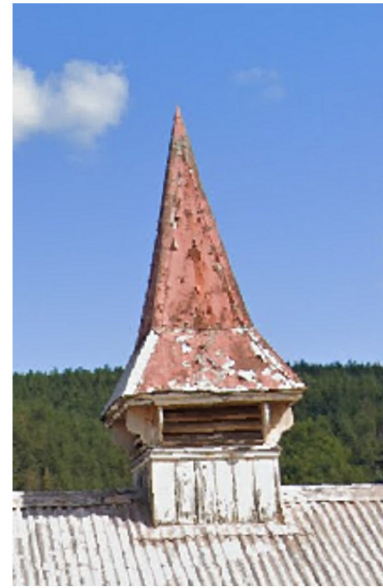


IMAGE OF EXISTING SPIRE

Existing church repaired
and tiled/painted to match
existing roof tiles

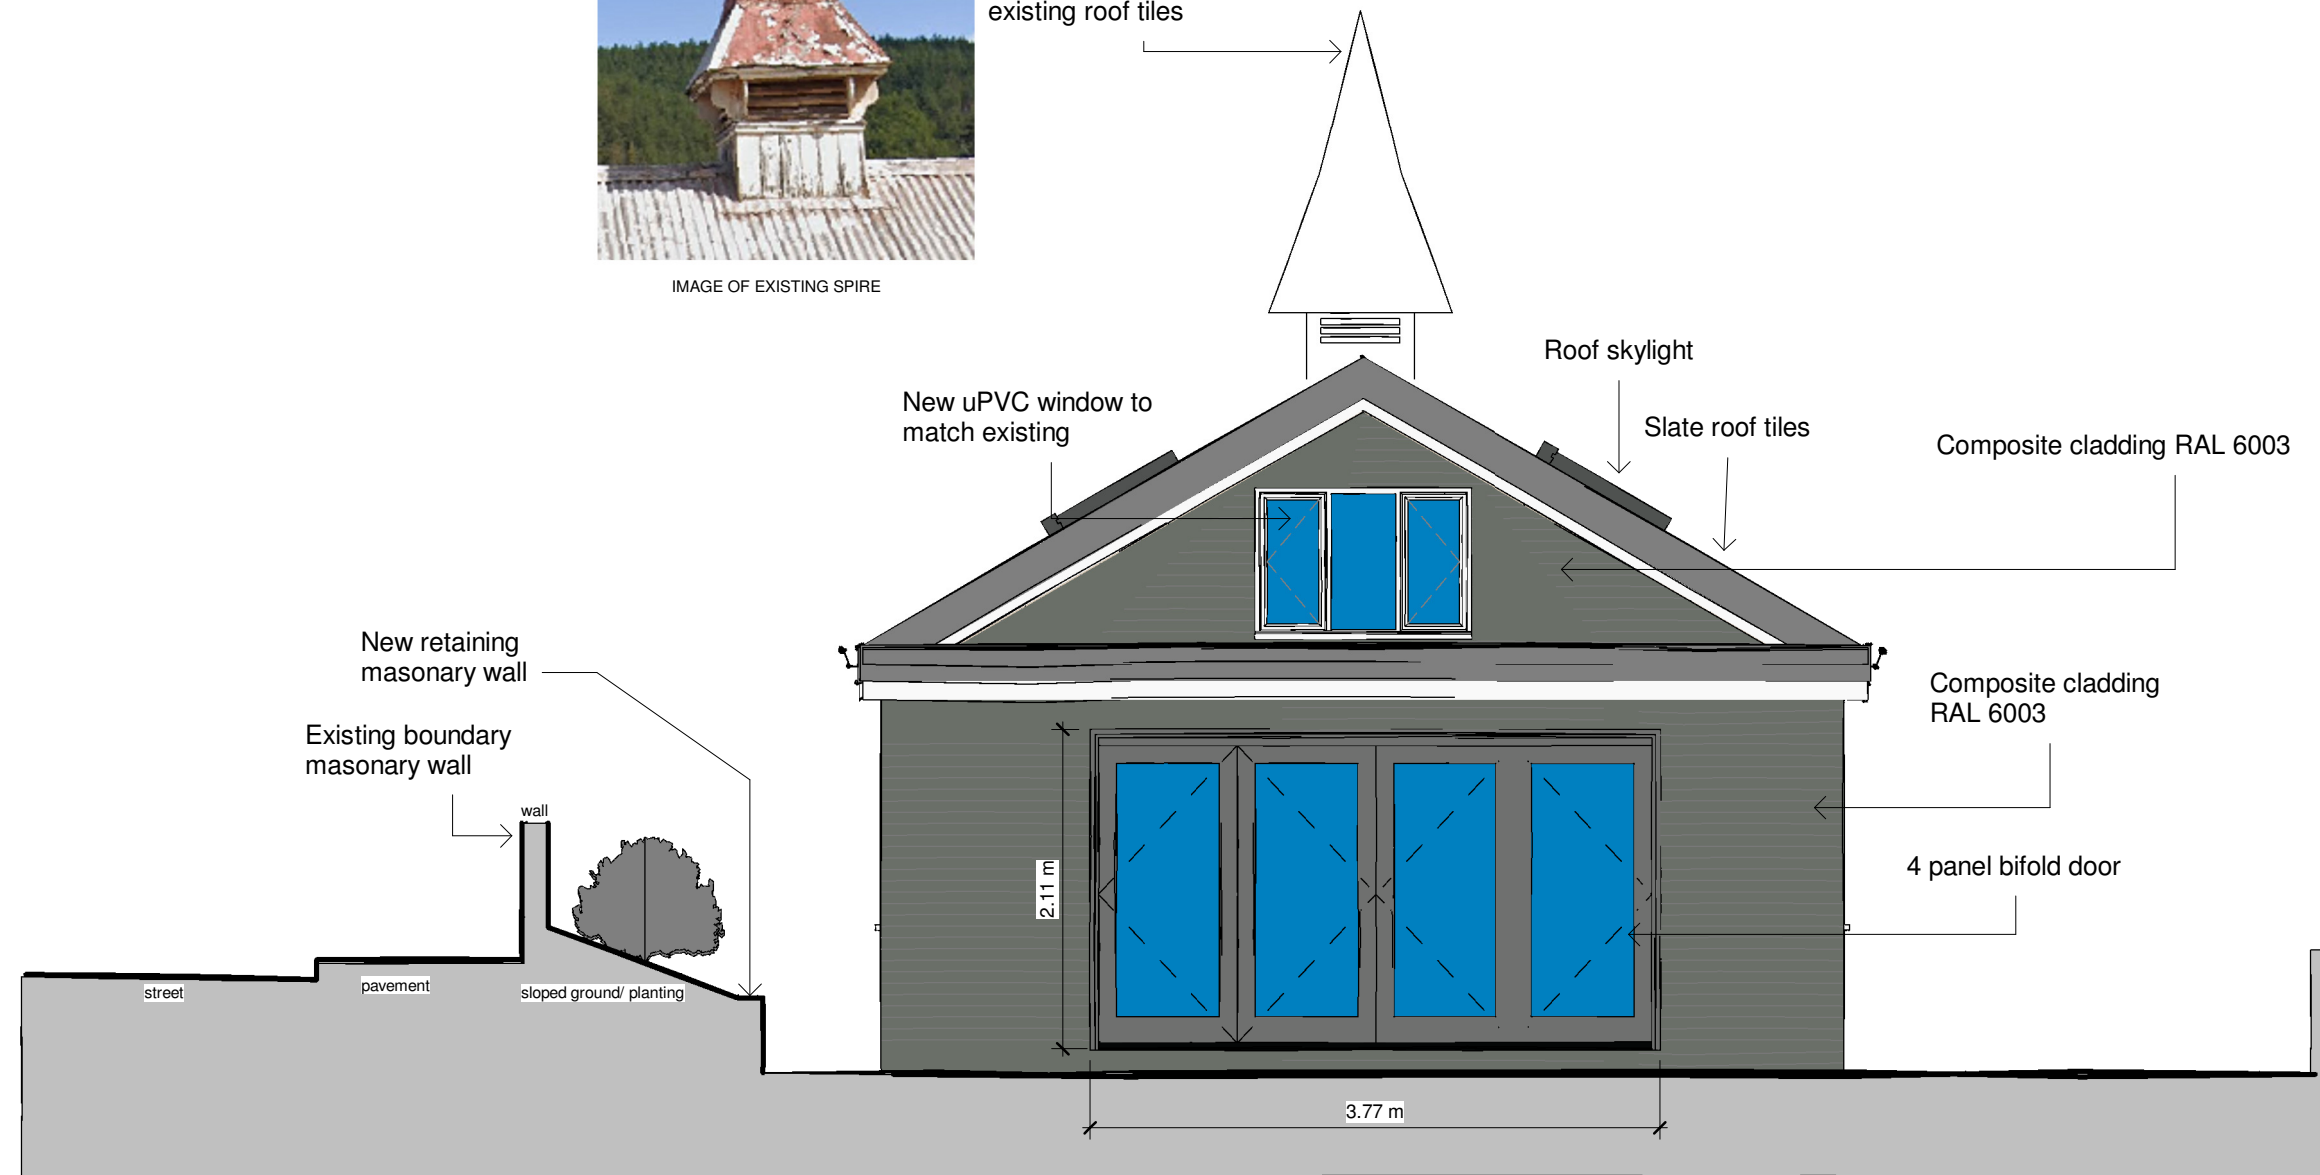

Proposed Rear

1 : 50

	No.	Description	Date	 www.ccs-solutions.co.uk				PROJECT Former St Peter's Church		CLIENT Mr Mark Jones			
								Date 14/07/2023	Project number 20012023		Scale (@ A3) 1 : 50		
				CODE	STATUS	SUITABILITY DESCRIPTION	PURPOSE OF ISSUE	SHEET Proposed Rear Elevation		Drawn by CCS	DRWAING NUMBER A307		REV B
										Checked by Client			