


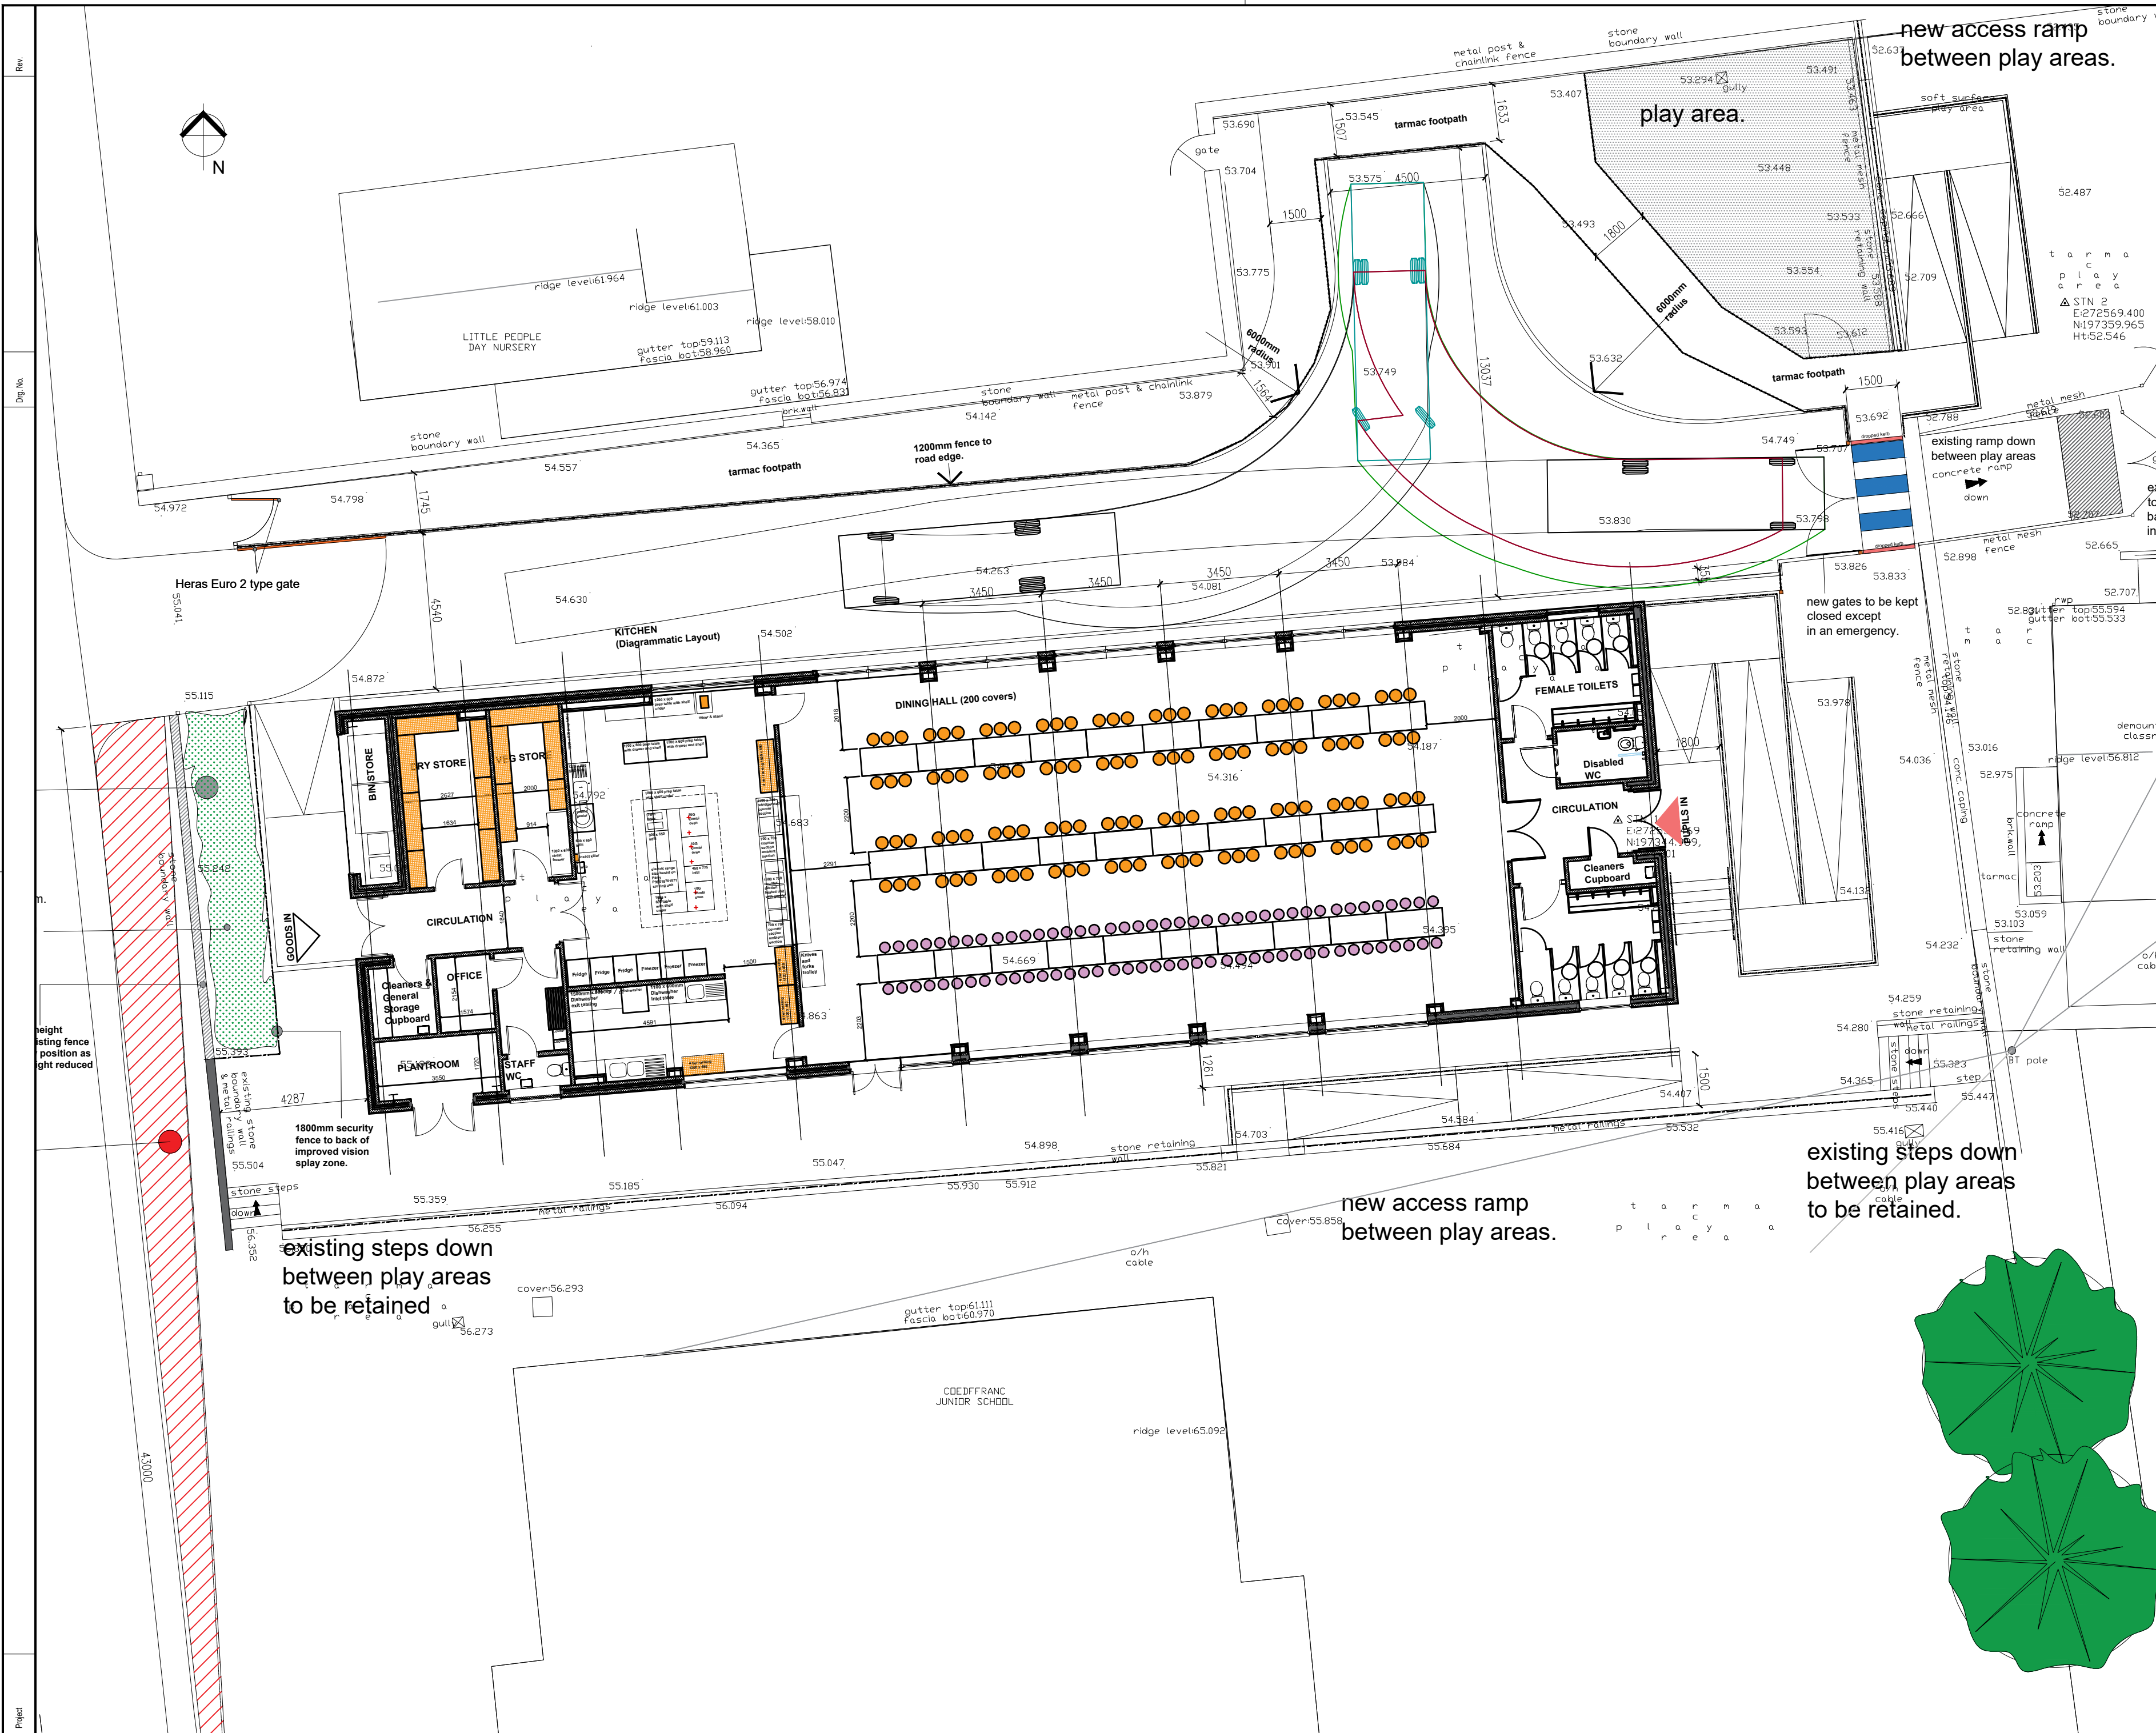

NOTES

1. All dimensions in millimetres unless otherwise stated.

A	updated	wgh		July 23
Rev	Details	Dr	Ch	Apr



Neath Port Talbot

Castell-nedd Port Talbot

County Borough Council Cyngor Bwrdeistref Sirol

Making a difference Gwahaniaeth er gwell

PROPERTY & REGENERATION

Nicola Pearce BSc(Hons) DipTP MRTPI

DIRECTOR OF ENVIRONMENT AND REGENERATION

THE QUAYS, BRUNEL WAY

BAGLAN ENERGY PARK SA11 2GG

www.npt.gov.uk

Project

PROPOSED NEW KITCHEN AND DINING BLOCK
COEDFFRANC PRIMARY

Drawing Title

PROPOSED SITE PLAN

File No.	Property Ref. No.
Drawn WGH	Checked
Date SEPT 2022	Approved
Scales 1:125@A2	A1188 - 03
Drawing No. A1188 - 101	Rev. A

THIS IS A C.A.D. PRODUCED DRAWING AND SHOULD NOT BE AMENDED BY HAND.