




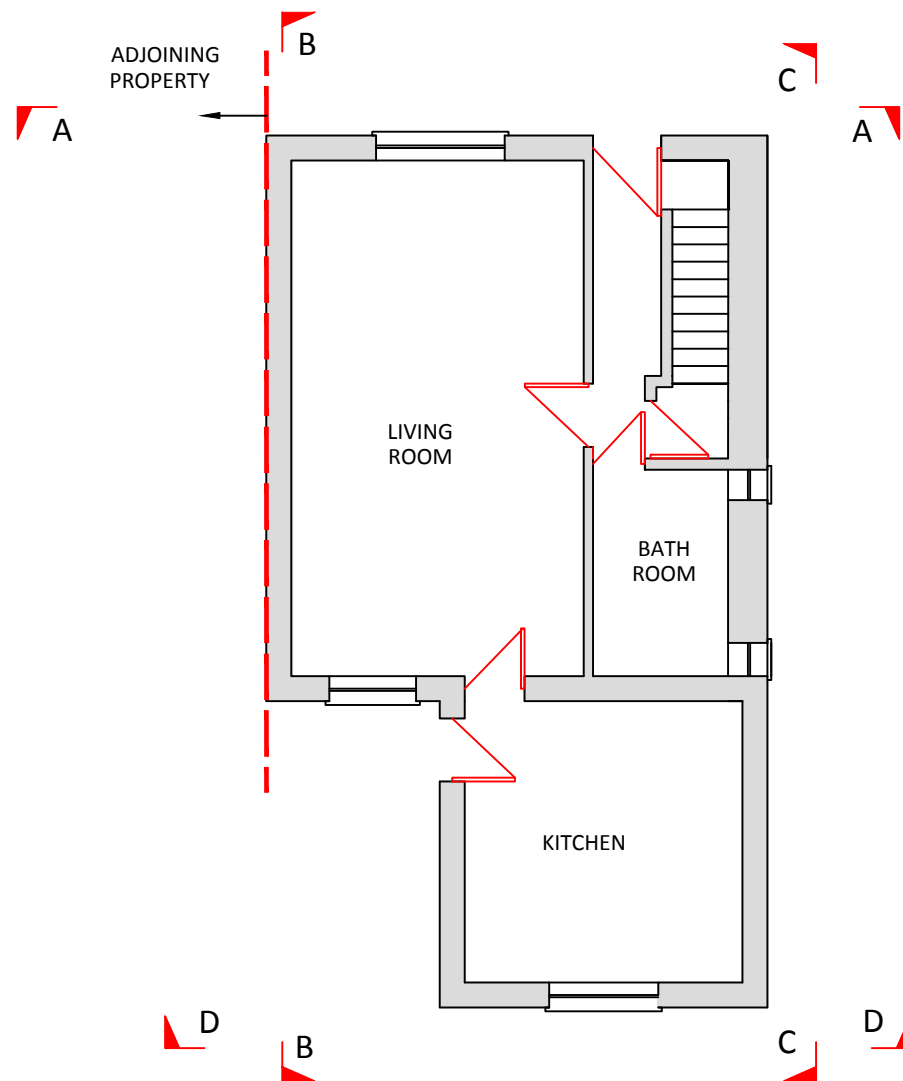

PROPOSED GROUND FLOOR PLAN  
1:100

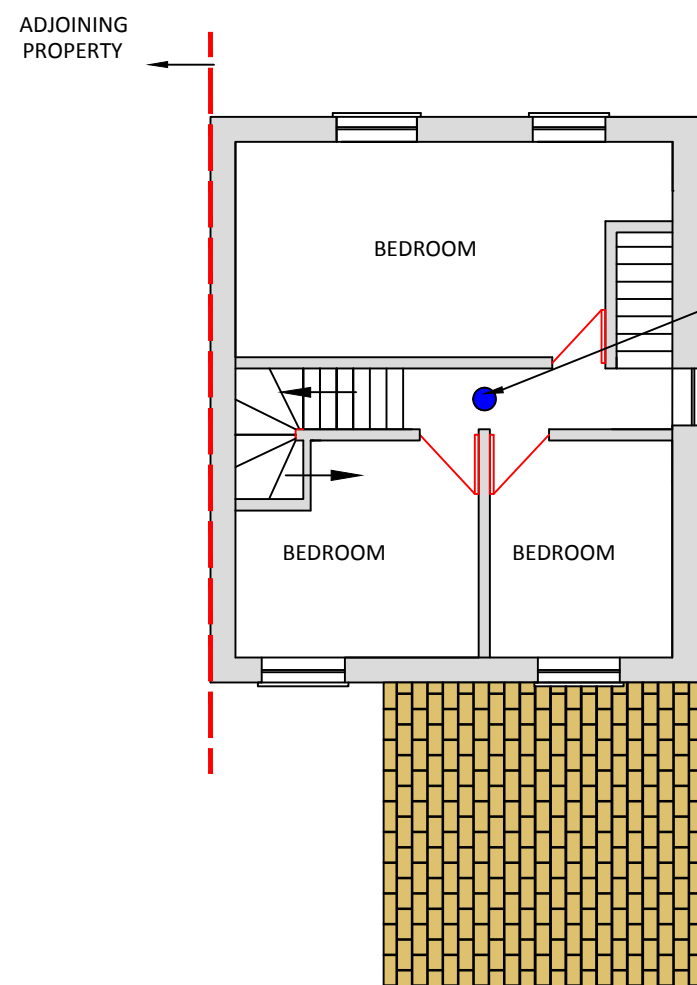

PROPOSED FIRST FLOOR PLAN  
1:100

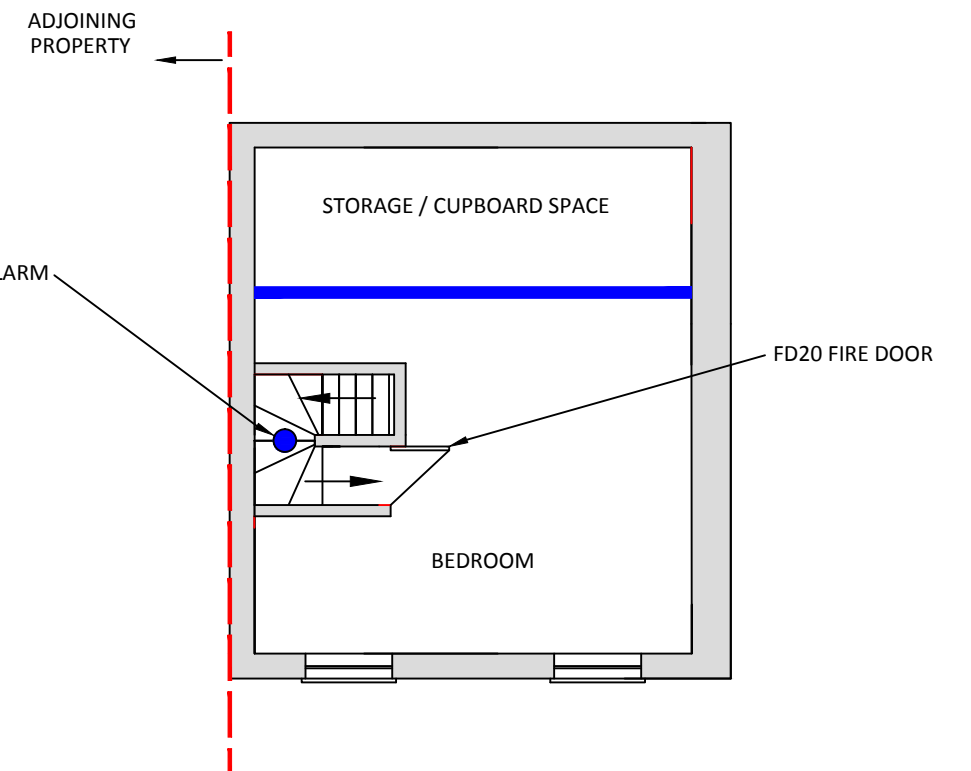

PROPOSED LOFT FLOOR PLAN  
1:100

## KEY

## NOTES

1. All dimensions are in millimeters unless otherwise stated.
2. This is a C.A.D drawing and should not be amended by hand.
3. Please note that when scaling off this drawing, that it should be printed at A3.
4. Roof tiles to match existing
5. UPVC door and windows to match existing
6. All guttering and down pipes to match existing
7. All render to match existing

| Rev                                                                    | DESCRIPTION  | DATE         |
|------------------------------------------------------------------------|--------------|--------------|
| A                                                                      | FOR PLANNING | 05/22        |
| 4 NEW STREET<br>GLYNNEATH<br>NEATH<br>SA11 5AA<br>PROPOSED FLOOR PLANS |              |              |
| Scale : As shown                                                       |              |              |
| Drawn: RCM                                                             |              | Revision : A |