


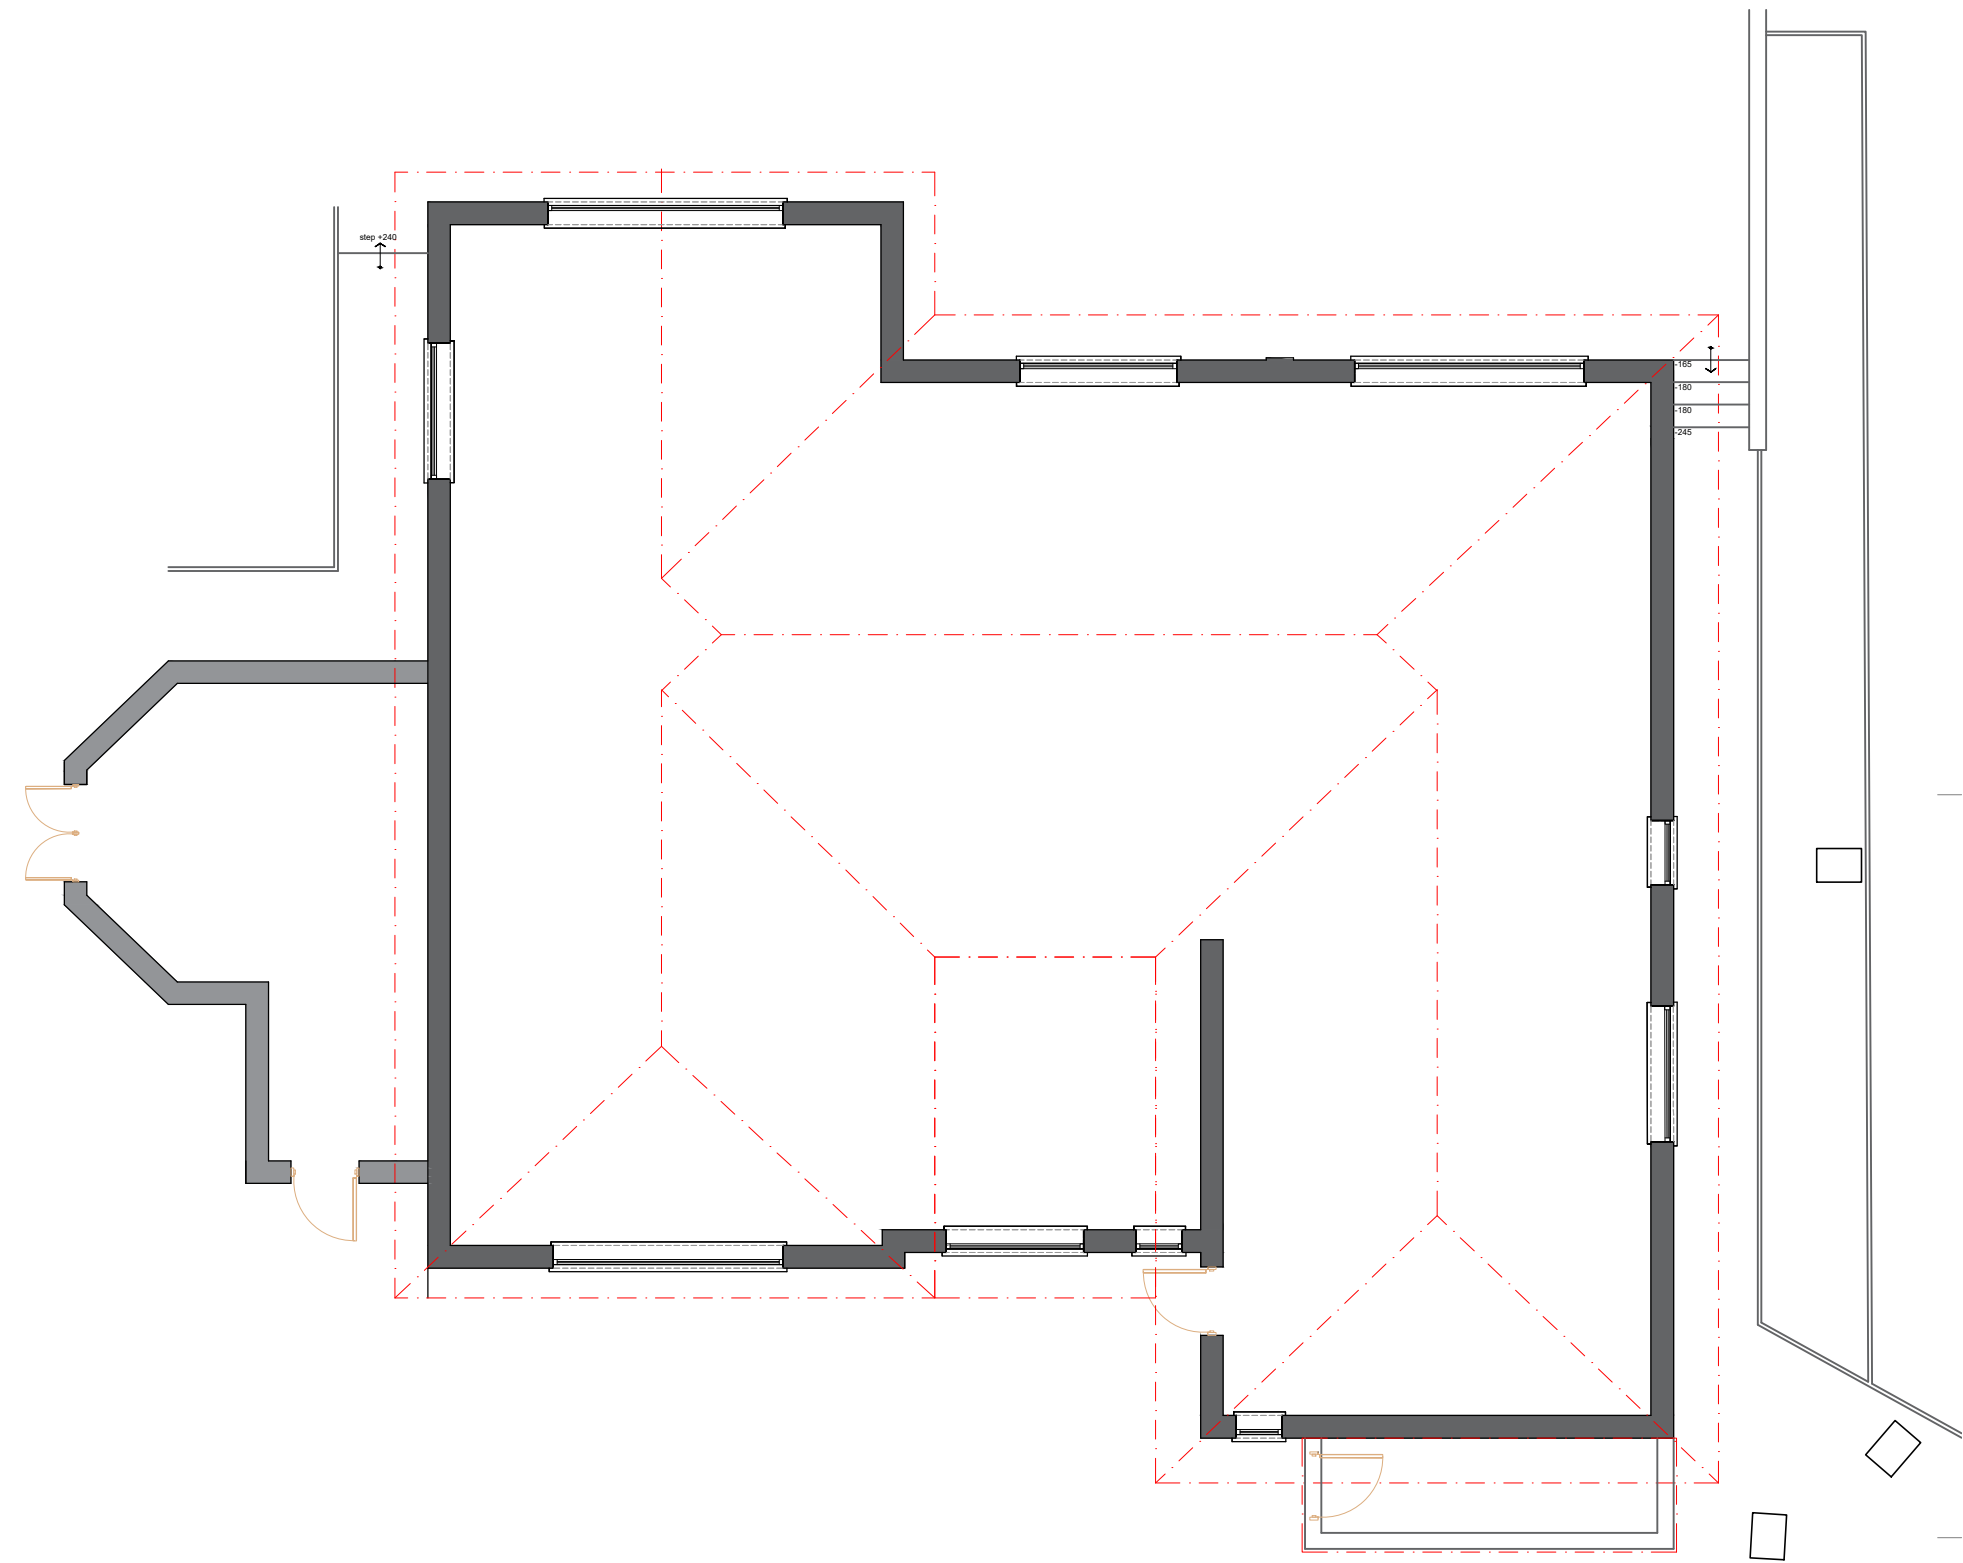

EXISTING FLOOR PLA (EXTERNAL ONLY)
SCALE: 1:100

REV:	DESCRIPTION:	BY:	DATE:
	STATUS: planning application		



HAFOD DESIGN LTD
Architectural Services

Hafod Design Ltd
07830 296758
craig@hafoddesign.co.uk
www.hafoddesign.co.uk

CLIENT:

Dr A Hussain
25 Neath Road
Fforest Goch, Pontardawe
SA8 3JB

SITE:

25 Neath Road
Fforest Goch

TITLE:

Existing floor plan
external only

SCALE AT A3: 1:100	DATE: 22.04.23	DRAWN: CW	CHECKED: CW
PROJECT NO: HAF_154	DRAWING NO: 154_L01	REVISION:	-