




EXISTING FRONT ELEVATION
SCALE: 1:100

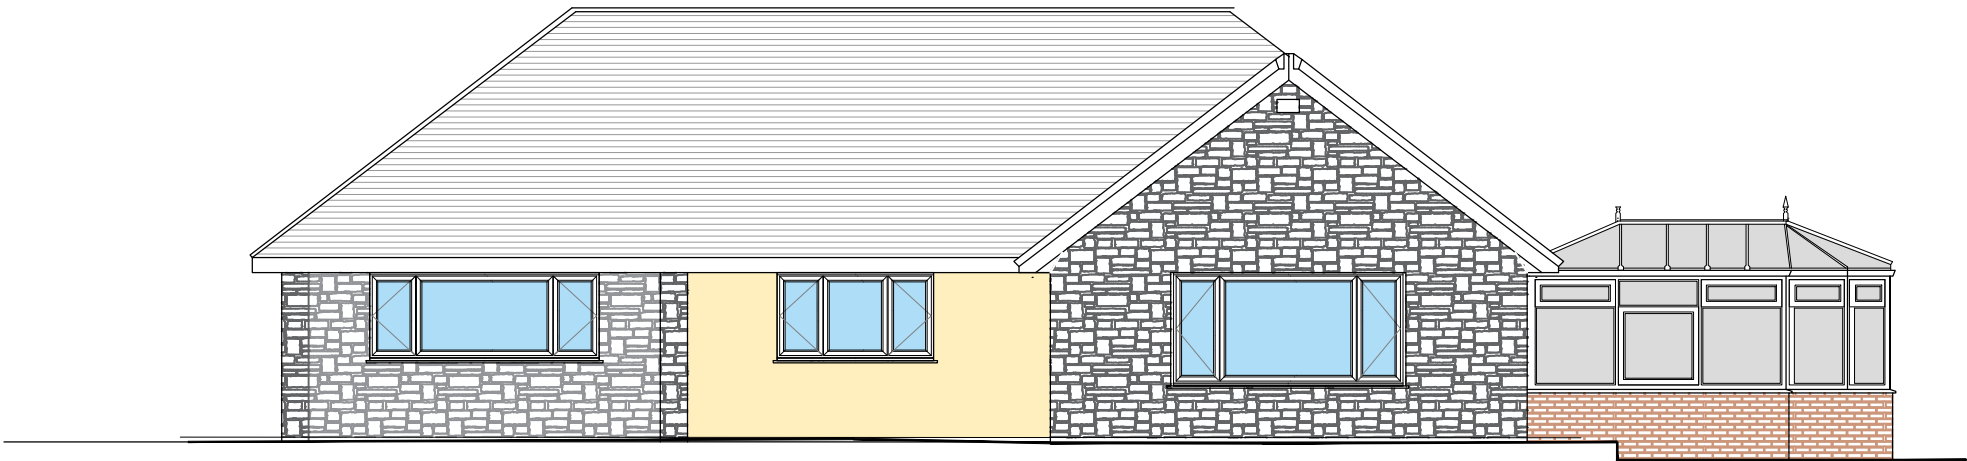

EXISTING REAR ELEVATION
SCALE: 1:100

REV:	DESCRIPTION:	BY:	DATE:
STATUS: planning application			



HAFOD DESIGN LTD
Architectural Services

Hafod Design Ltd
07830 296758
craig@hafoddesign.co.uk
www.hafoddesign.co.uk

CLIENT:

Dr A Hussain
25 Neath Road
Fforest Goch, Pontardawe
SA8 3JB

SITE:

25 Neath Road
Fforest Goch

TITLE:

Existing Front and Rear
Elevations

SCALE AT A3: 1:100	DATE: 22.04.23	DRAWN: CW	CHECKED: CW
PROJECT NO: HAF_154	DRAWING NO: 154_L02	REVISION: -	