





PROPOSED EAST ELEVATION
SCALE: 1:100

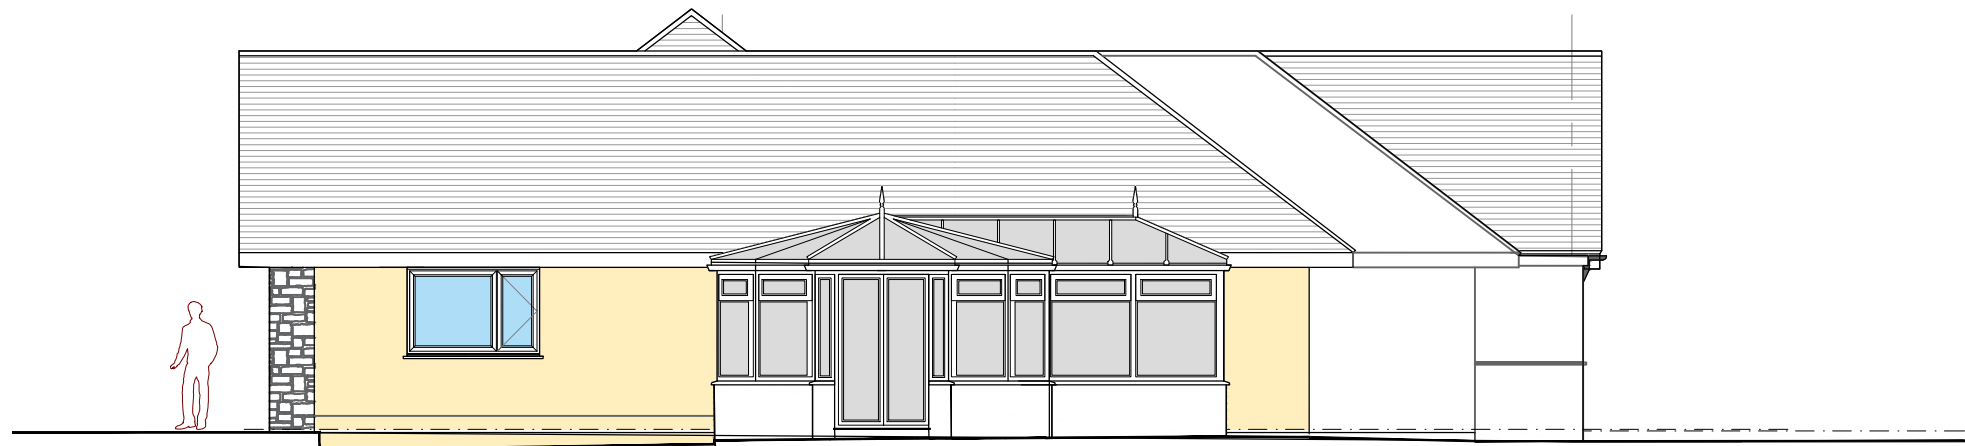

EXISTING WEST ELEVATION
SCALE: 1:100

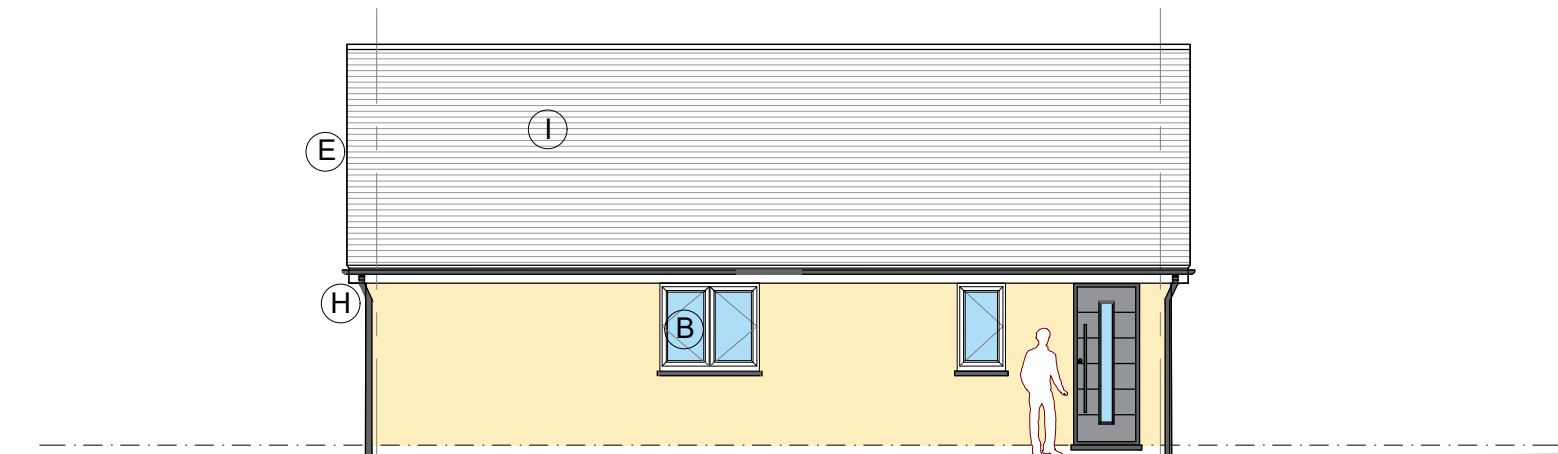

EXISTING WEST ELEVATION - ANNEXE (existing dwelling removed for clarity)
SCALE: 1:100

- A Proposed new monocouche render system by Parox Lanko. Allow for removal of existing render and removal from site. Install base coat, stabilizing coat and mesh reinforcement to all openings prior to final coat. Colour tbc
- B Proposed new double glazed upvc windows to match existing
- C Proposed covered portico / link. Vertical timber cladding.
- D Contrasting plinth to building.
- E Proposed new Fascia, Soffits and barge boards in white UPVC. All new rainwater goods to building as a whole. Half round black profile with black round downpipes.
- F Installation of new continuous dry verge in black to roof verges throughout.
- G Proposed new French doors
- H New rainwater goods, fascias and soffits throughout
- I Interlocking concrete tile tile. Slate grey
- J Proposed new retaining wall coursed stone slips to match existing dwelling
- K Proposed New planting border to front of retaining wall - native species and bee habitat
- L Existing planting / shrubs to be retained

REV:	DESCRIPTION:	BY:	DATE:
STATUS: planning application			



HAFOD DESIGN LTD
Architectural Services

Hafod Design Ltd
07830 296758
craig@hafoddesign.co.uk
www.hafoddesign.co.uk

CLIENT:

Dr A Hussain
25 Neath Road
Forest Goch, Pontardawe
SA8 3JB

SITE:

25 Neath Road
Forest Goch

TITLE:

Proposed East and West Elevations

SCALE AT A3: 1:100	DATE: 22.04.23	DRAWN: CW	CHECKED: CW
PROJECT NO: HAF_154	DRAWING NO: 154_L07	REVISION:	-