


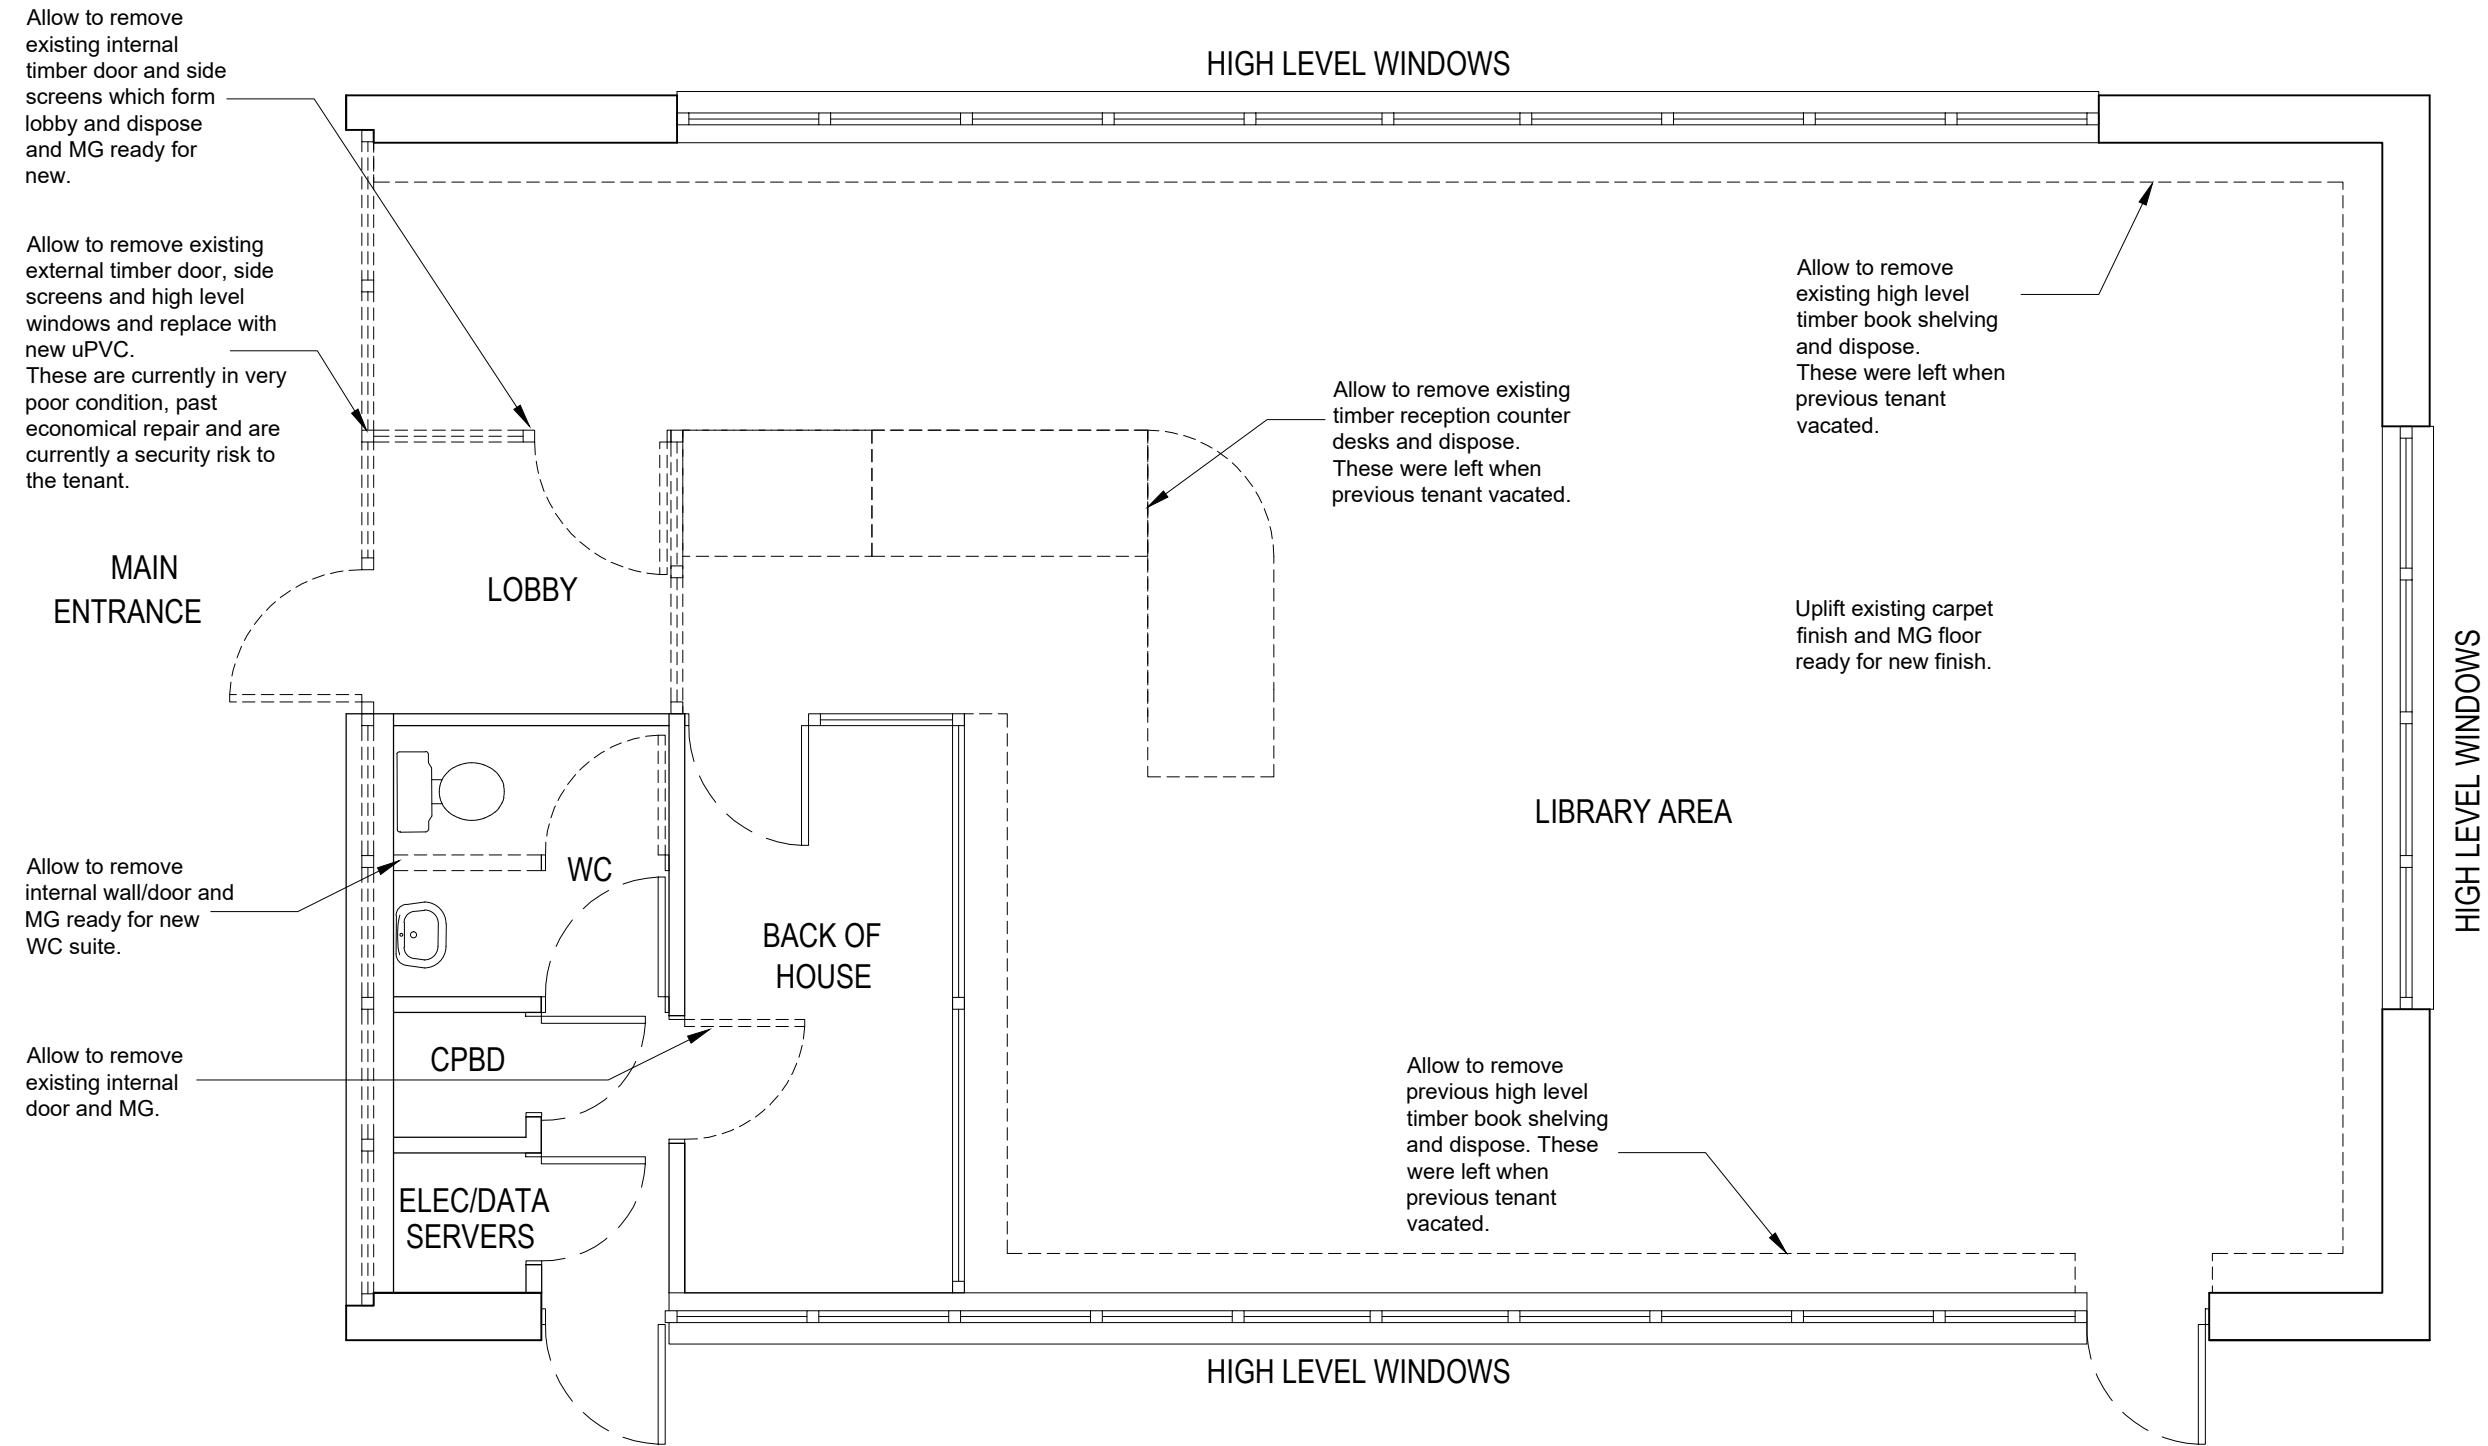

EXISTING GROUND FLOOR PLAN
scale 1:50 @ A3



JOB: James Brothers office		CLIENT: CarlyJames James Brothers Plumbing	
ADDRESS: 225 New Rd, Skewen, Neath SA10 6UU			
TITLE: EXISTING GROUND FLOOR PLAN			
SYSTEM No: H-M/1533-23/James Bros/CAD	DATE: 13.09.23	DRW-No.	Rev
JOB No: 1533-23	Checked by:	P04	/
SCALES: A3 @ 1:50	DRAWN BY: Matt Bailey		
REVISIONS DESCRIPTION:			
ALL DIMENSIONS TO BE CHECKED ON SITE: Contractor to check and verify all building and site dimensions. The contractor is to comply in all respects with the current Building Regulations whether specifically stated on this drawing or not. This drawing must be read and checked against any other specialist drawing provided.			