





Front elevation

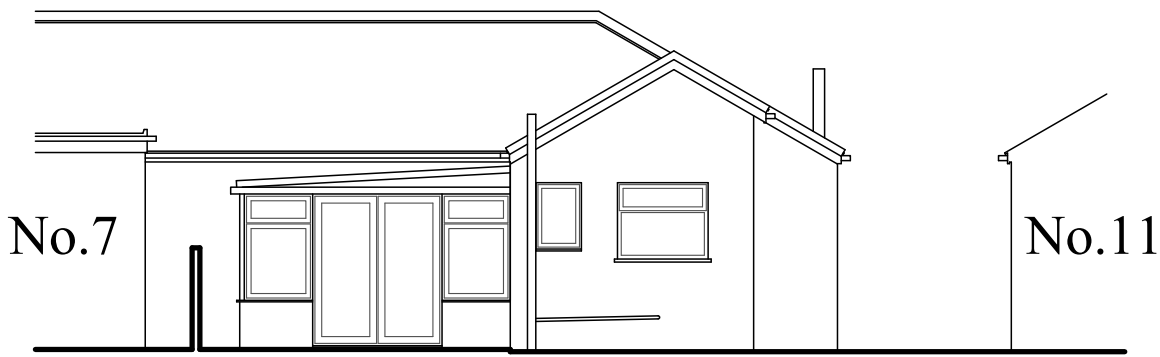


Rear elevation


- Note:-**
- This drawing is intended for the purposes indicated only.
 - All dimensions are approximate and should be checked on site, with discrepancies reported.
 - Services searches to be obtained, prior to tendering or works commencing on site.
 - Building Regulations to be contacted to check if an application is required, and should advise the contractor accordingly.
 - A Party Wall agreement may be required with adjoining neighbours, prior to starting work.
 - CDM Regulations 2015 & Health and Safety at work act 1974 apply.

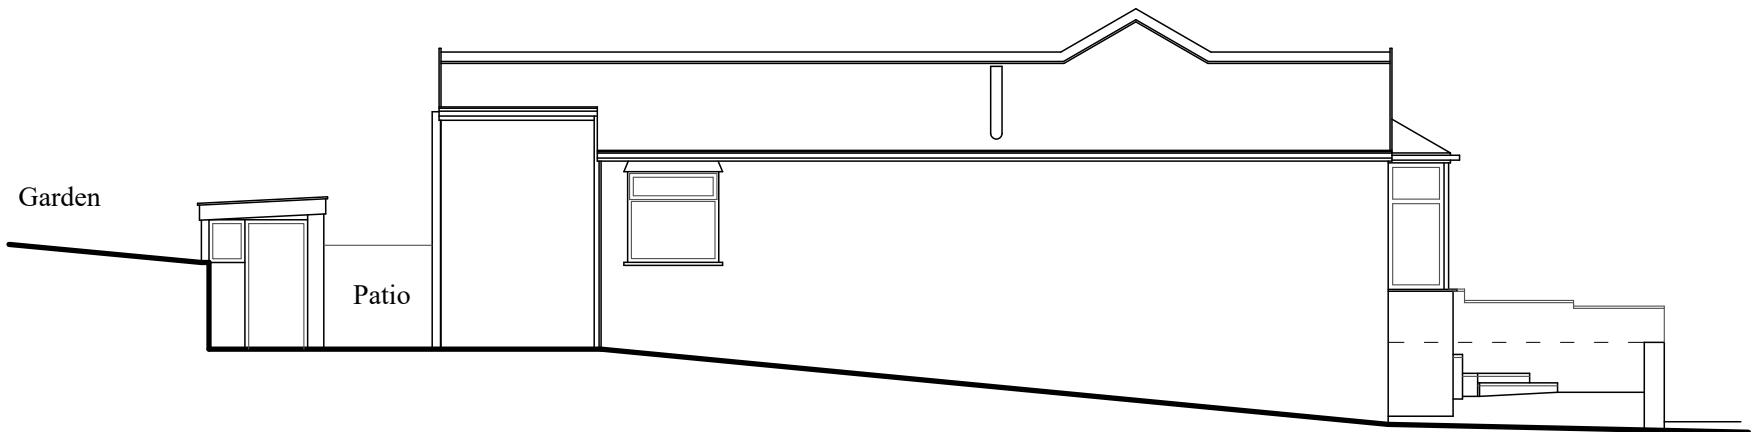


Side elevation

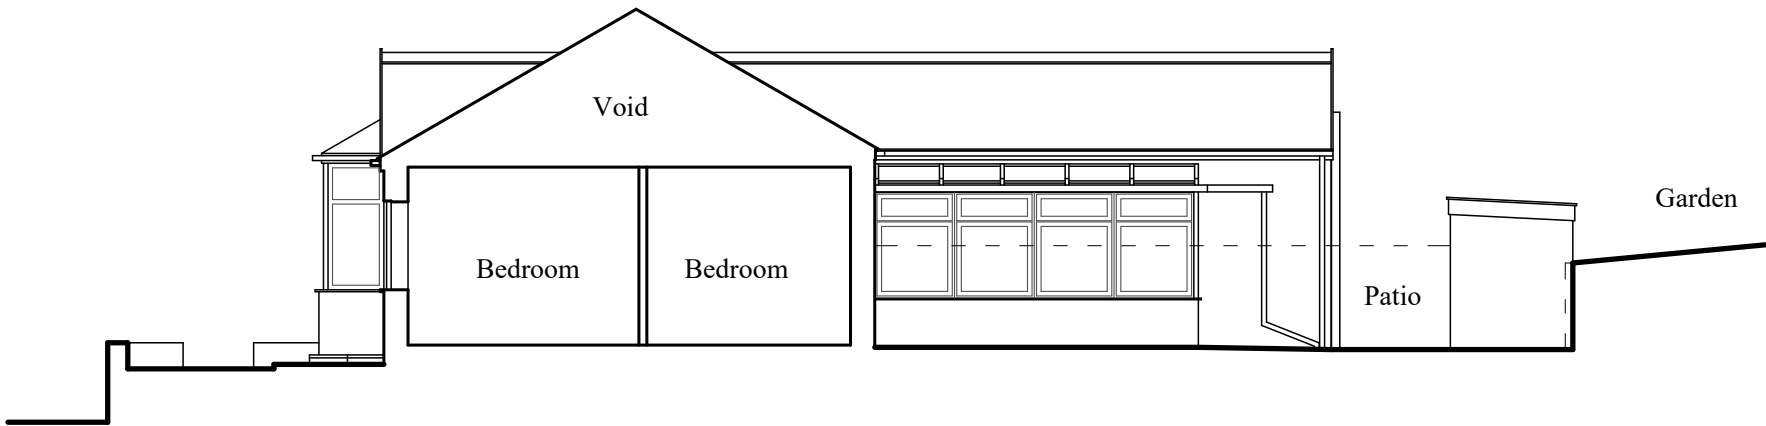

Side elevation / Section

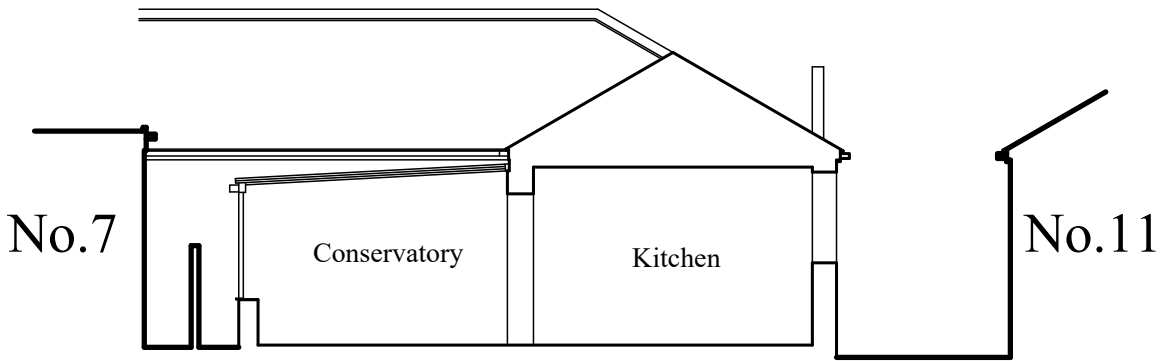

Section

 

Gary Seymour Drawing Services					
Client:- Mr William John Thomas No. 9, Hays Crescent, Glynneath, Neath. SA11 5BE		Job Title :- Proposed rear extension to No. 9, Hays Crescent, Glynneath, Neath. SA11 5BE		Dwg Title:- Existing elevations and sections	
Scale:- 1:100	Date :- June 2023	Stage :- Planning	Dwg No.:- 1228.P03	Rev.:-	A3
10, Wellfield, Melincourt, Neath. SA11 4AU. Mob.:- 07846 715003 Email:- garyjseymour@gmail.com					