



Superseded

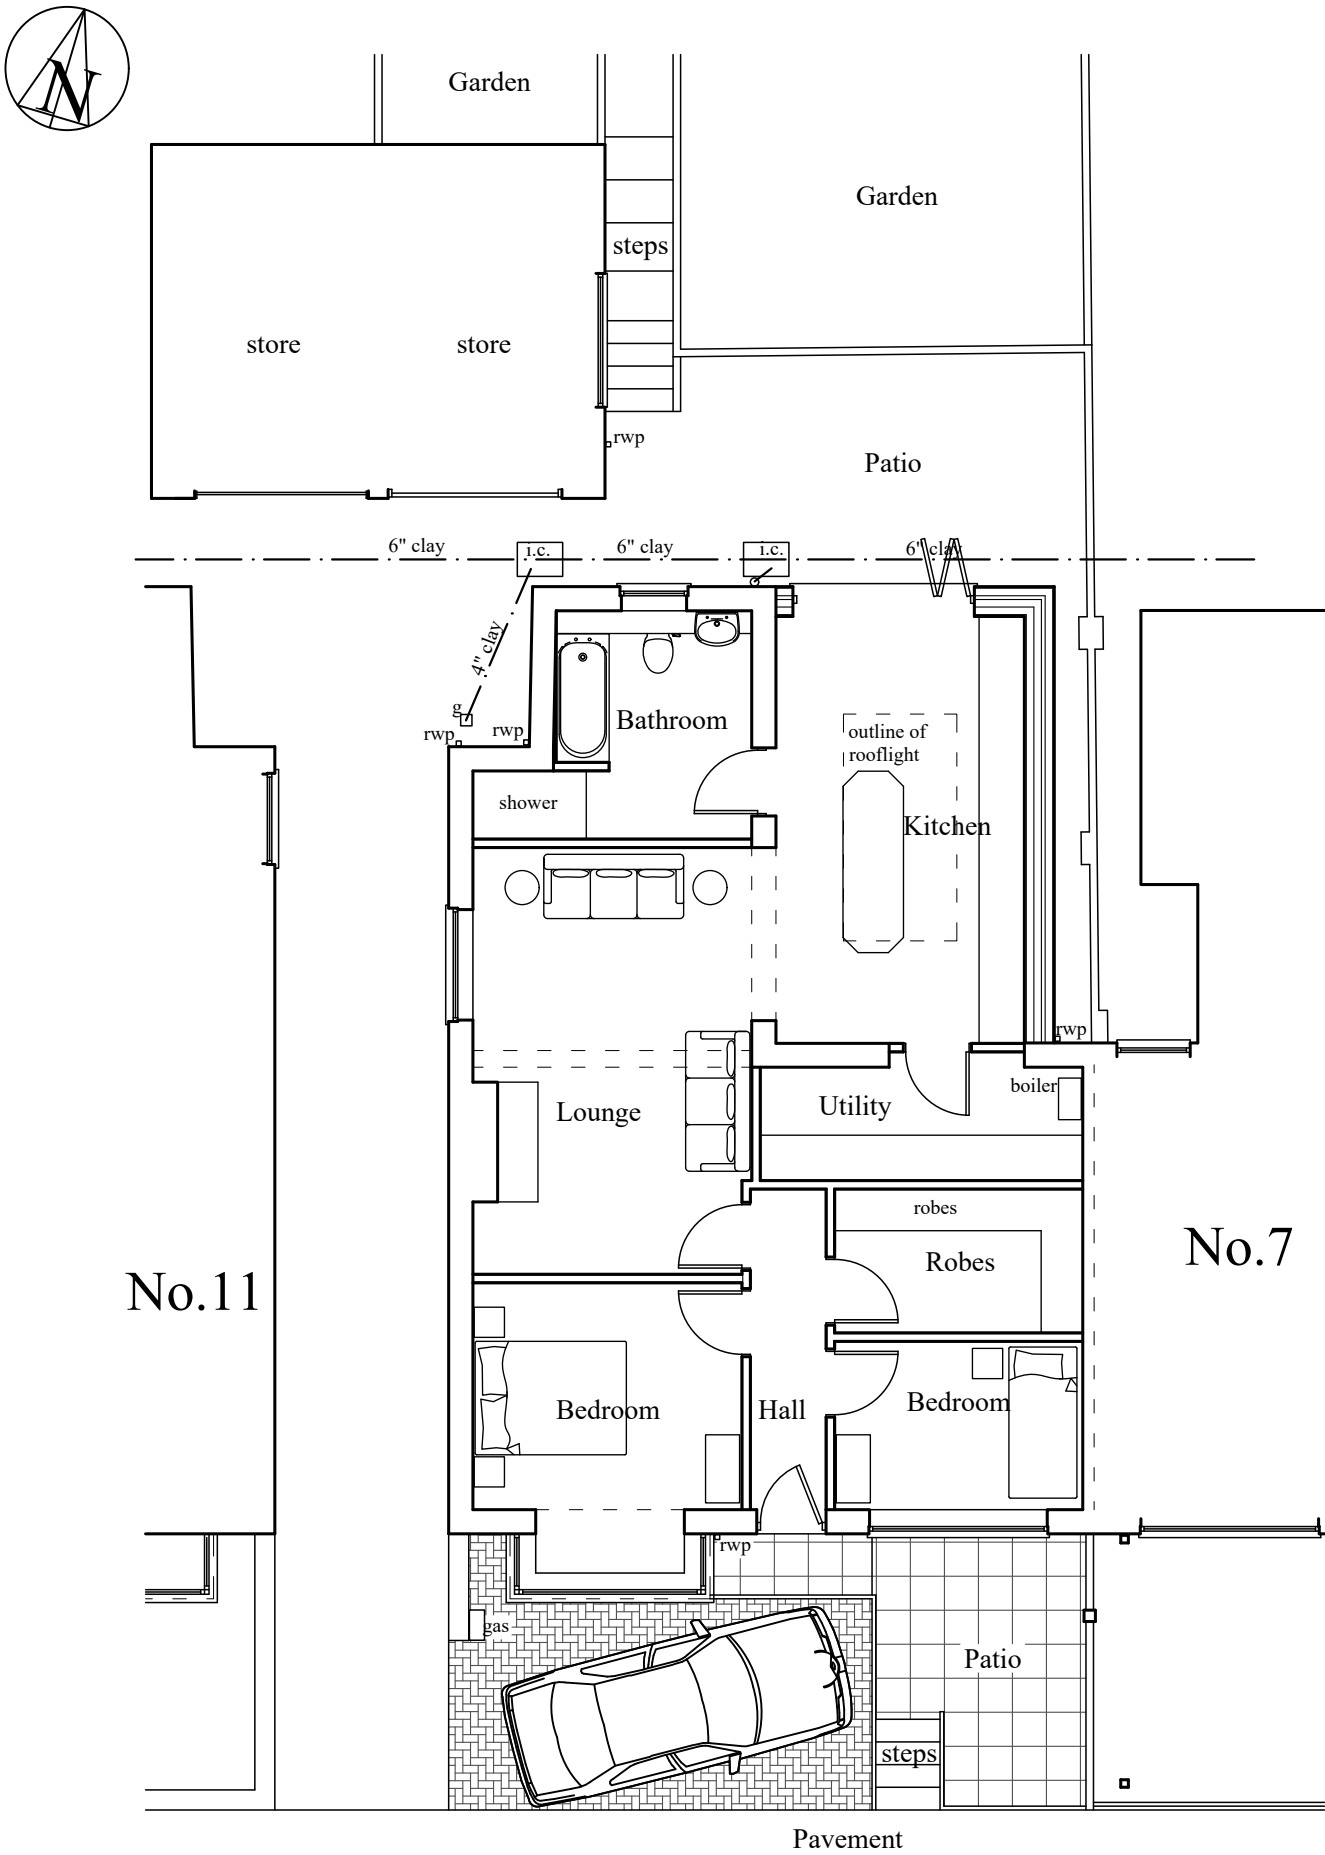

Ground floor plan

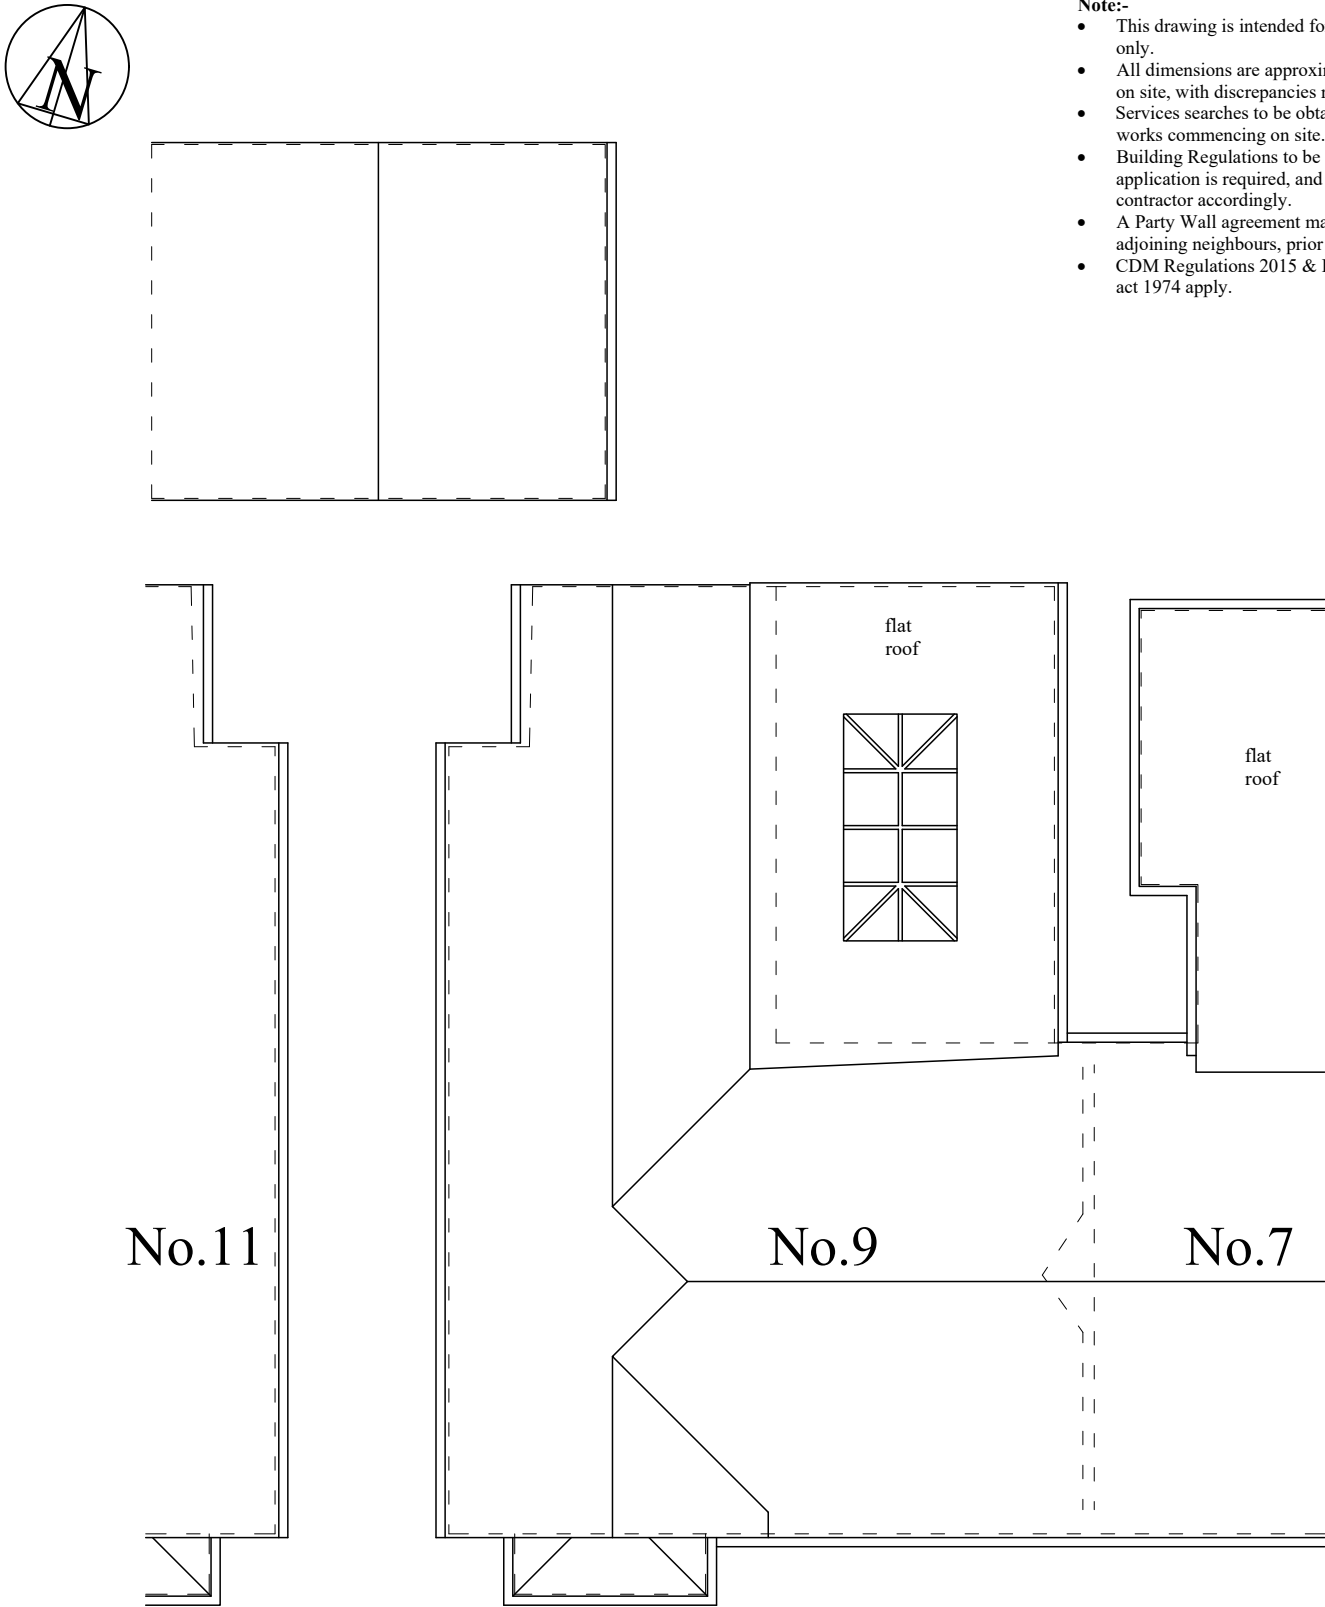

Roof plan

Gary Seymour Drawing Services			
Client:- Mr William John Thomas No. 9, Hays Crescent, Glynneath, Neath. SA11 5BE		Job Title :- Proposed rear extension to No. 9, Hays Crescent, Glynneath, Neath. SA11 5BE	
Scale:- 1:100		Dwg Title:- Proposed plans	
Date :- June 2023	Stage :- Planning	Dwg No.:- 1228.P04	Rev.:- -
10, Wellfield, Melincourt, Neath. SA11 4AU. Mob.:- 07846 715003		Email:- garyjseymour@gmail.com	
		A3	