




Proposed Ground Floor Plan

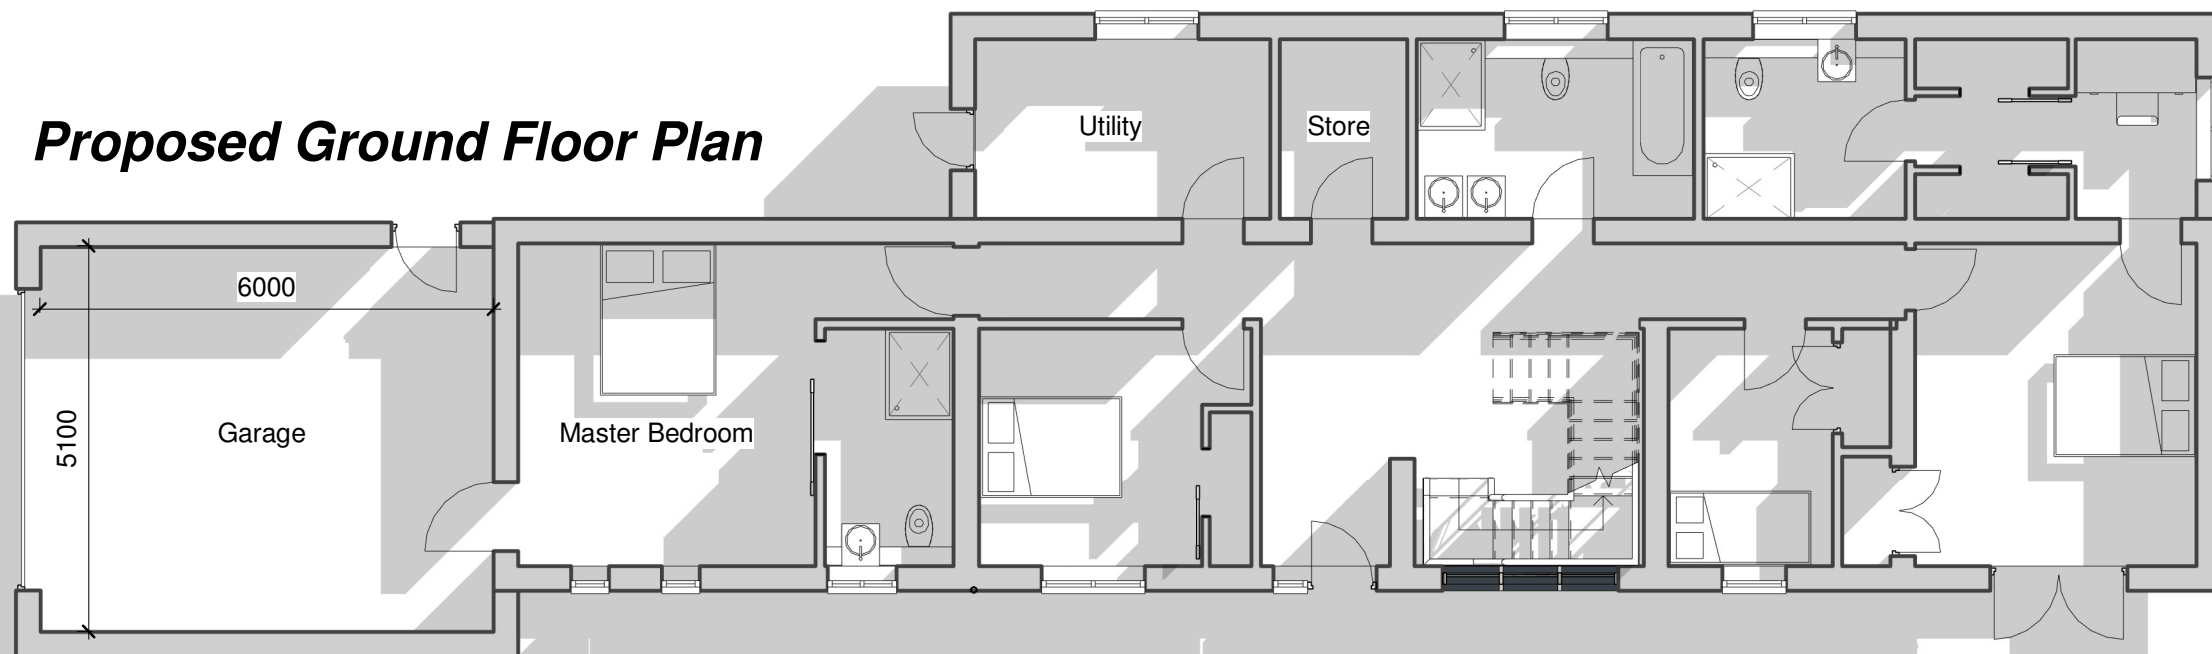

Proposed First Floor Plan

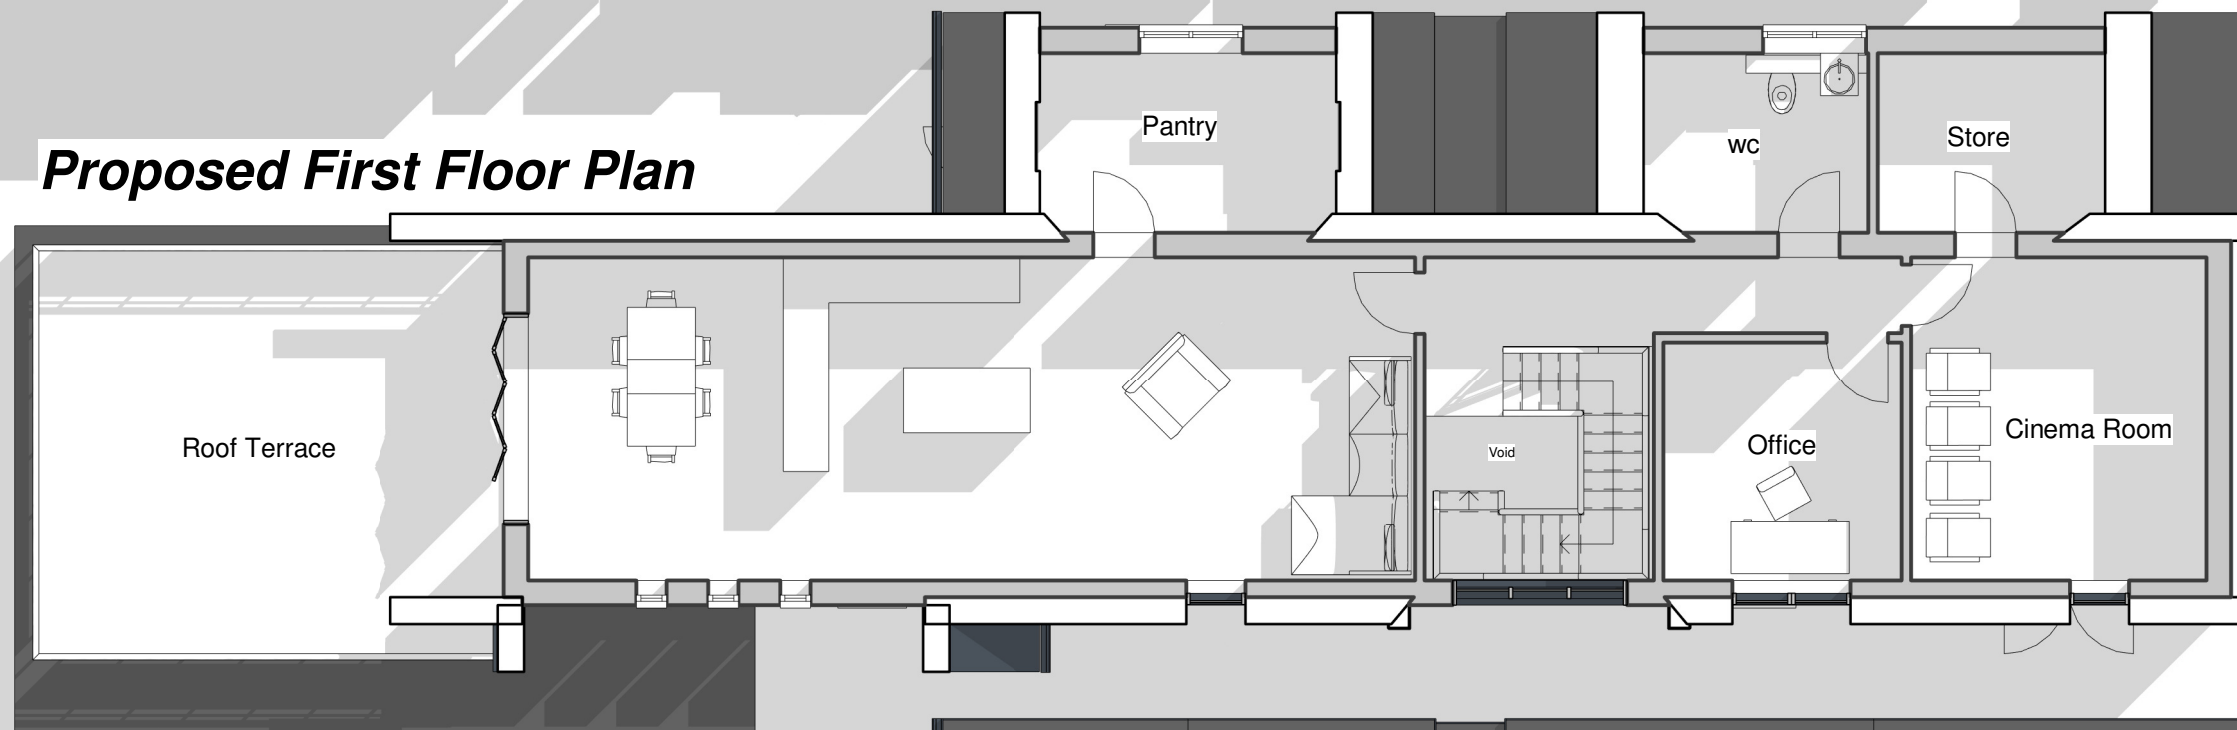

Proposed Roof Plan

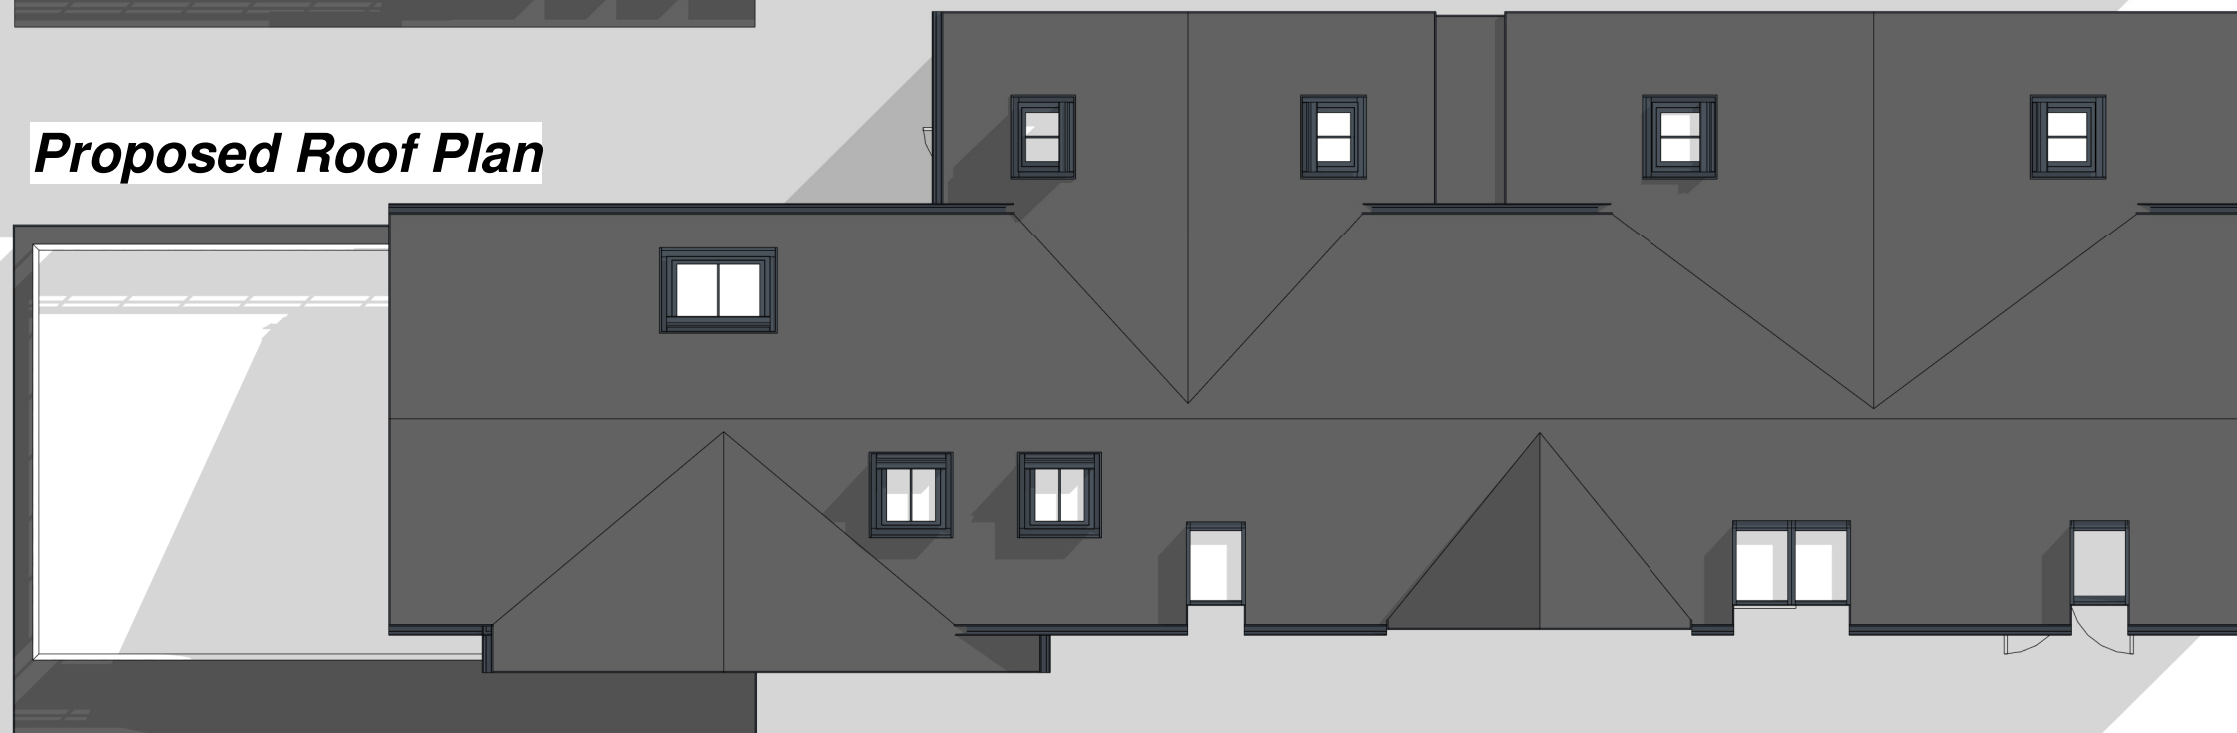

NOTES:



DRAWING STATUS

Planning

PROJECT

3 Fernfield, Baglan - Bungalow Conversion

TITLE

Proposed Floor Plans

CLIENT

Mr & Mrs A Thomas

DRAWN BY

Gareth Owen

DATE

15/09/23

SCALE (@A3)

1 : 100

PROJECT NO.

GOCD RH01


DRAWING NO.

B001

REV

P6

GO CONCEPT DESIGNS LTD, 9 DARWIN RD, PORT TALBOT, SA12 6BT
gareth@goconceptdesigns.co.uk adriana@goconceptdesigns.co.uk

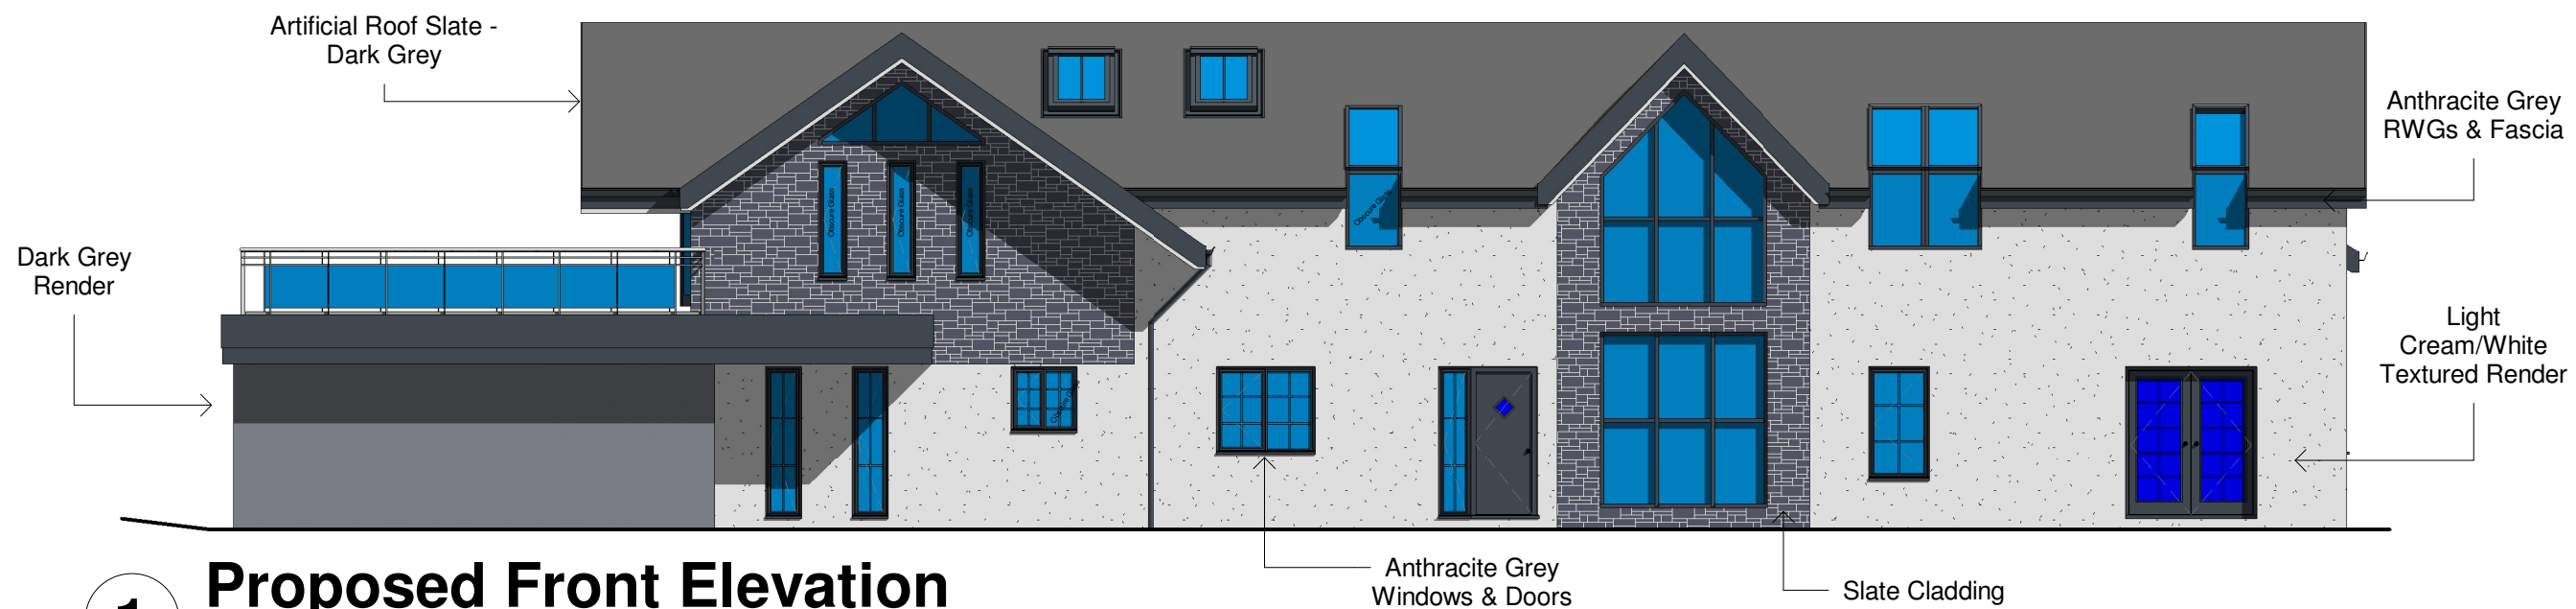

1

Proposed Front Elevation

1 : 100



2

Proposed Rear Elevation

1 : 100



3

Proposed Right Elevation

1 : 100



4

Proposed Left Elevation

1 : 100

NOTES:



DRAWING STATUS

Planning

PROJECT

3 Fernfield, Baglan - Bungalow Conversion

TITLE

Proposed Elevations

CLIENT

Mr & Mrs A Thomas

DRAWN BY

Gareth Owen

DATE

15/09/23

SCALE (@A3)

1 : 100

PROJECT NO.

GOCD RH01

DRAWING NO.

B002

REV

P6

GO CONCEPT DESIGNS LTD, 9 DARWIN RD, PORT TALBOT, SA12 6BT
gareth@goconceptdesigns.co.uk adriana@goconceptdesigns.co.uk