


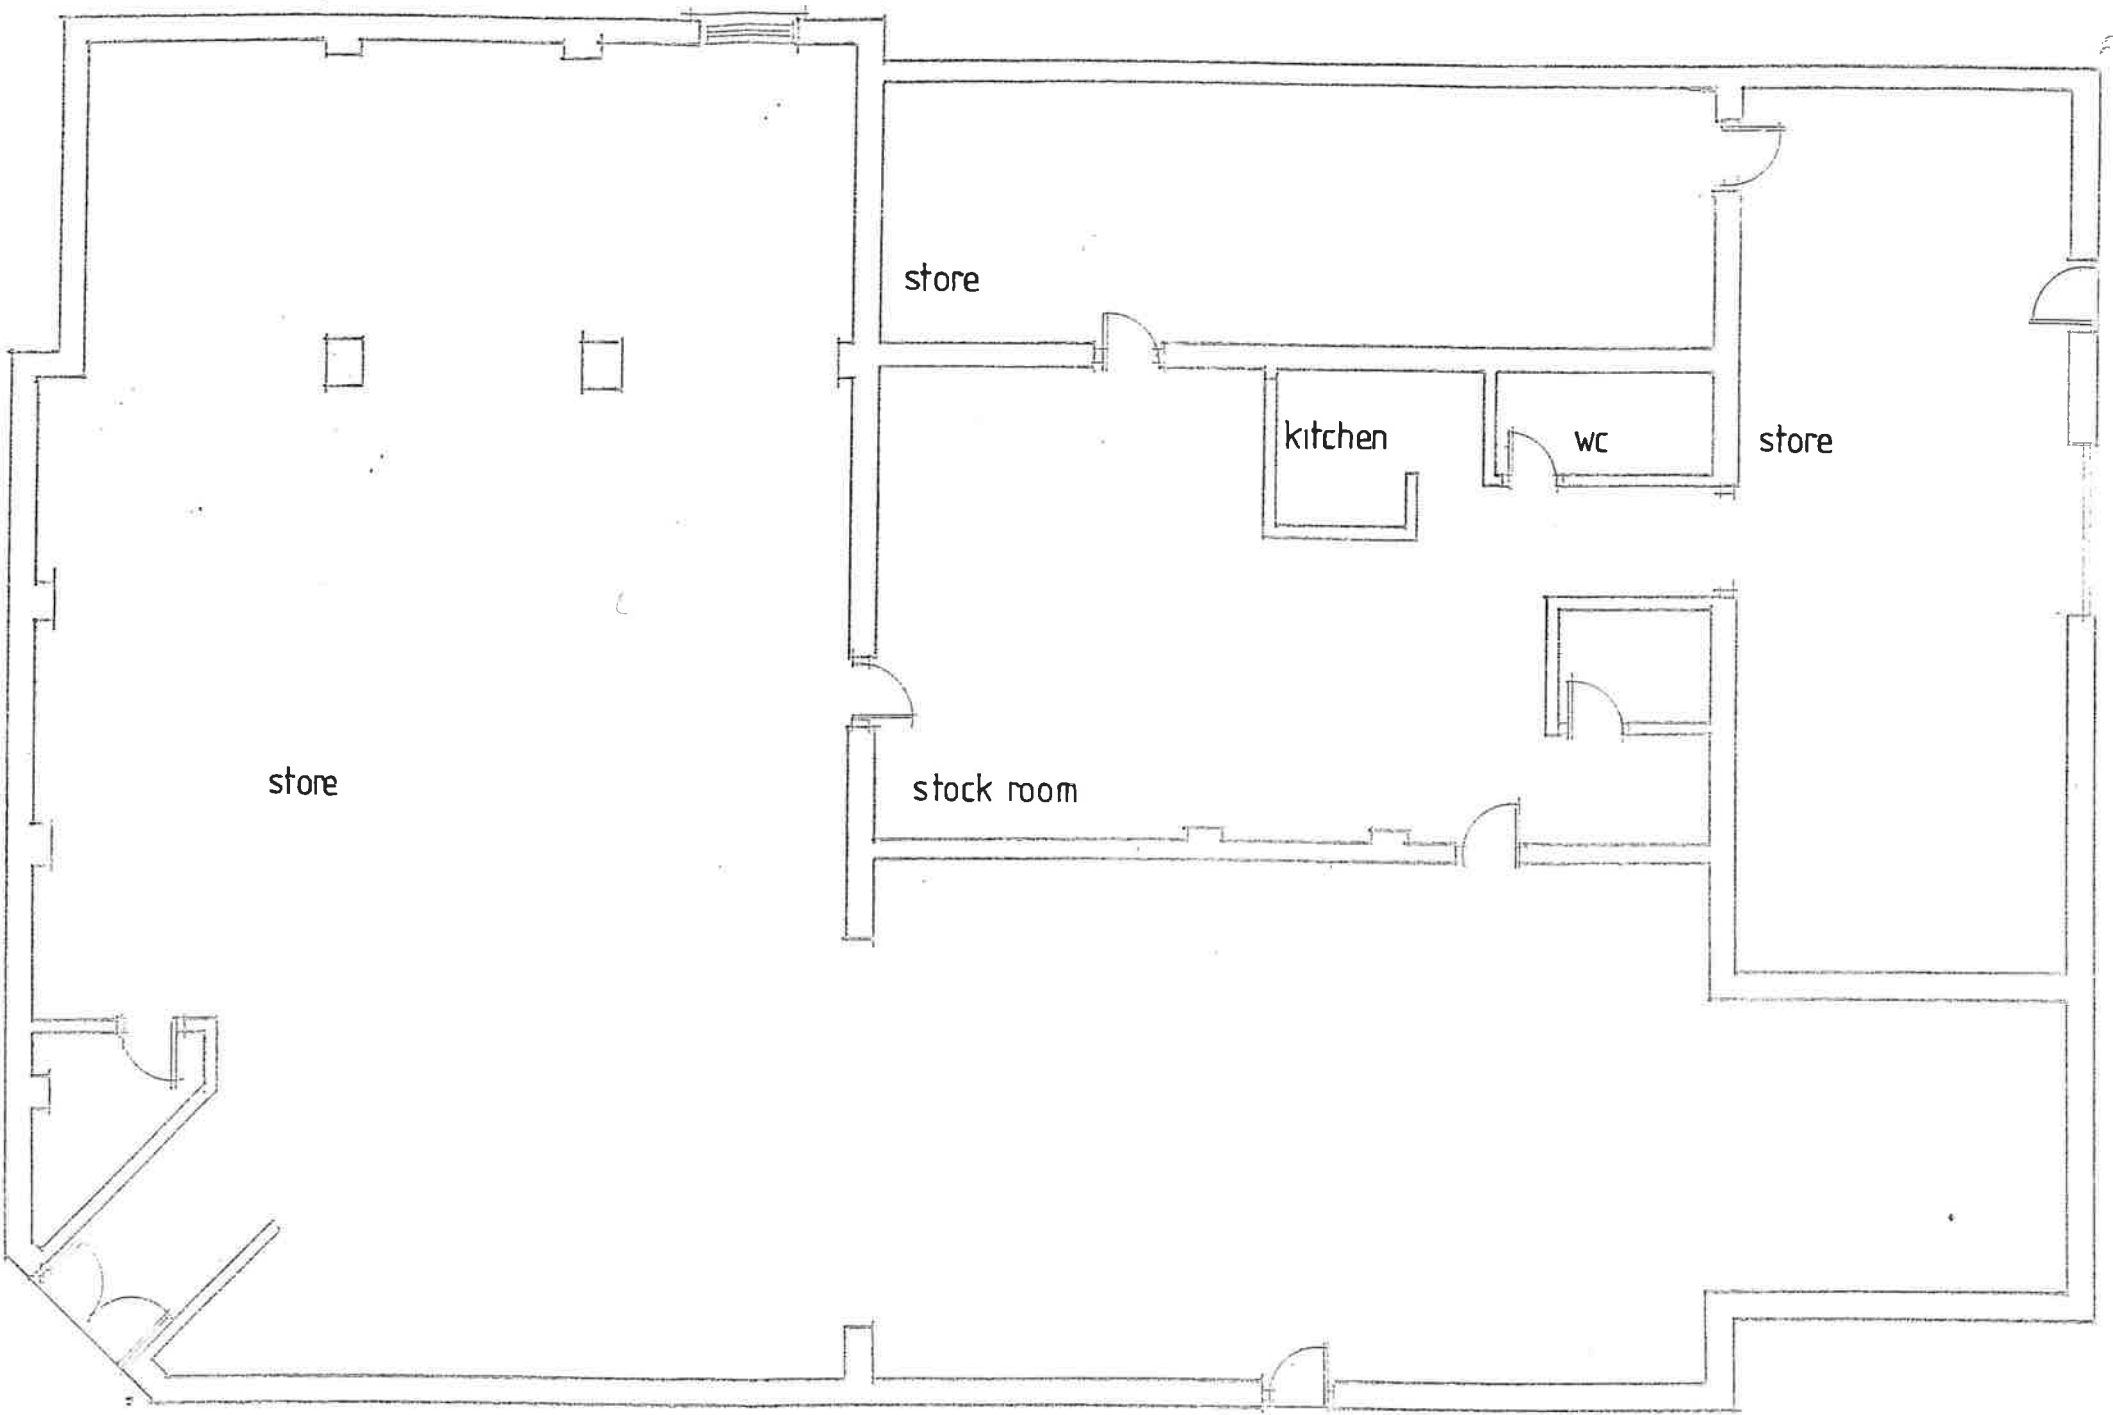

GROUND FLOOR PLAN

<i>Fine Line</i> Architectural Services Ltd.		Client Mr P Patel	
30 Pond Mawr Garth Maesteg Bridgend CF34 0SX Tel: 01656 732042 Email: finefine248@gmail.com		Project Village Discount Store, Croeserw	
		Drawing Title Existing Ground Floor Plan	
		Date July. 2023	Scale 1:100.
			Drawing No. VillageStoreCroeserw /WD/01