



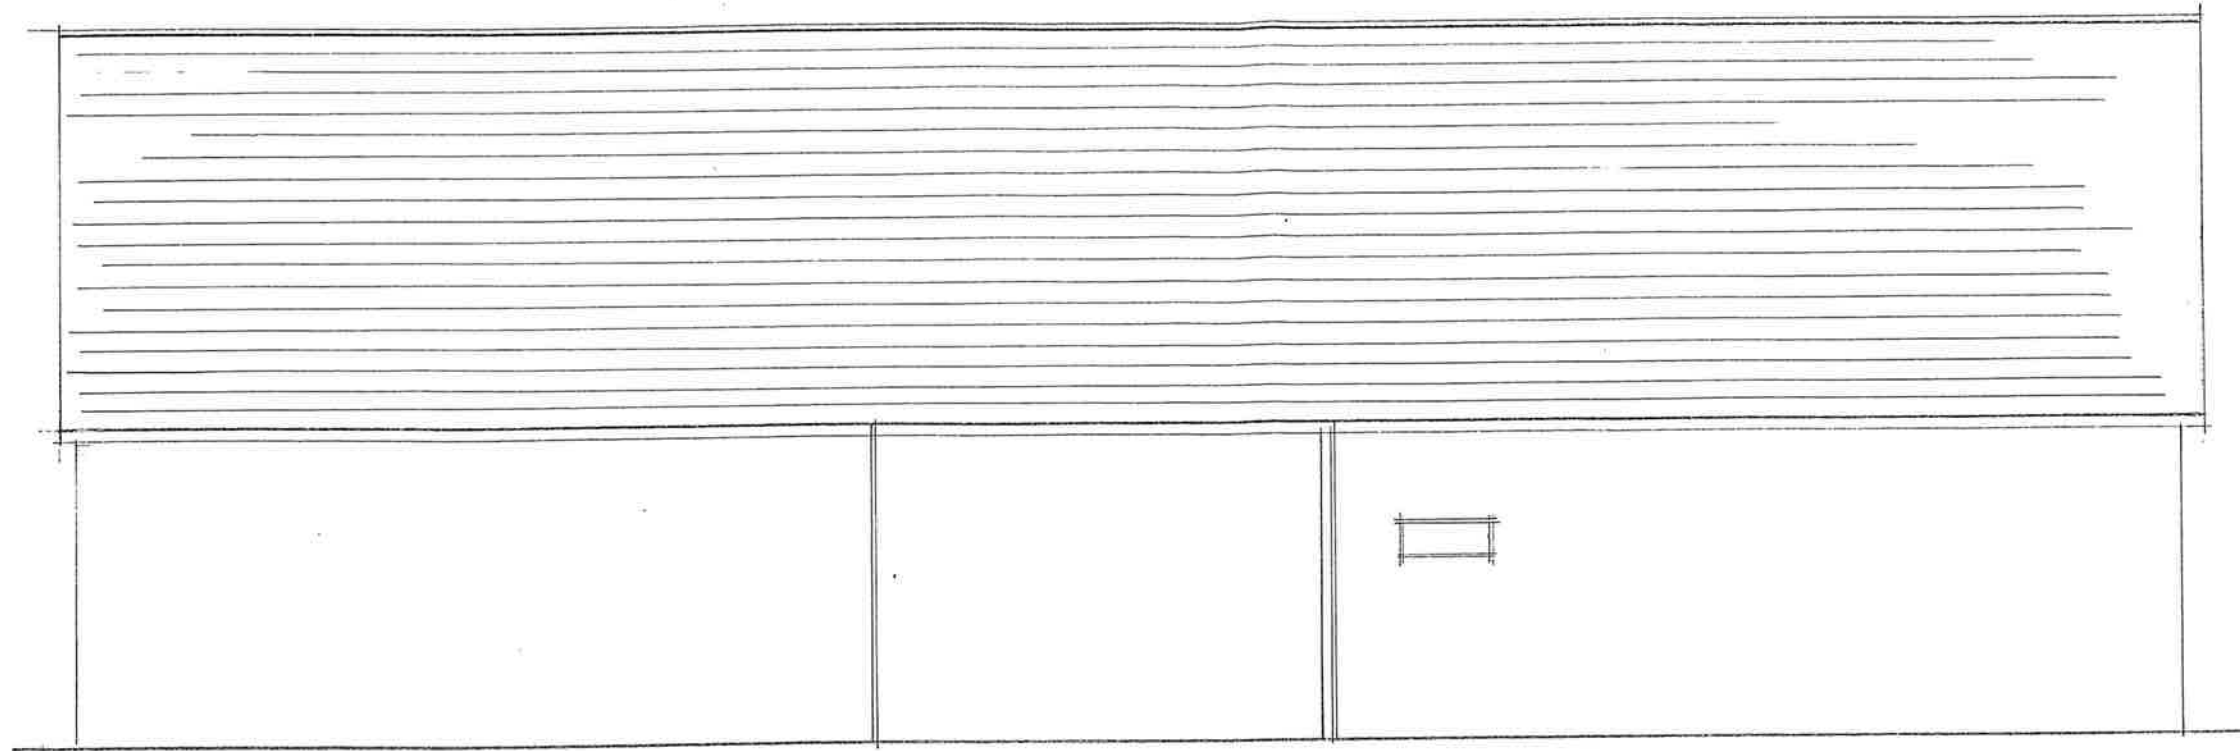

WEST ELEVATION

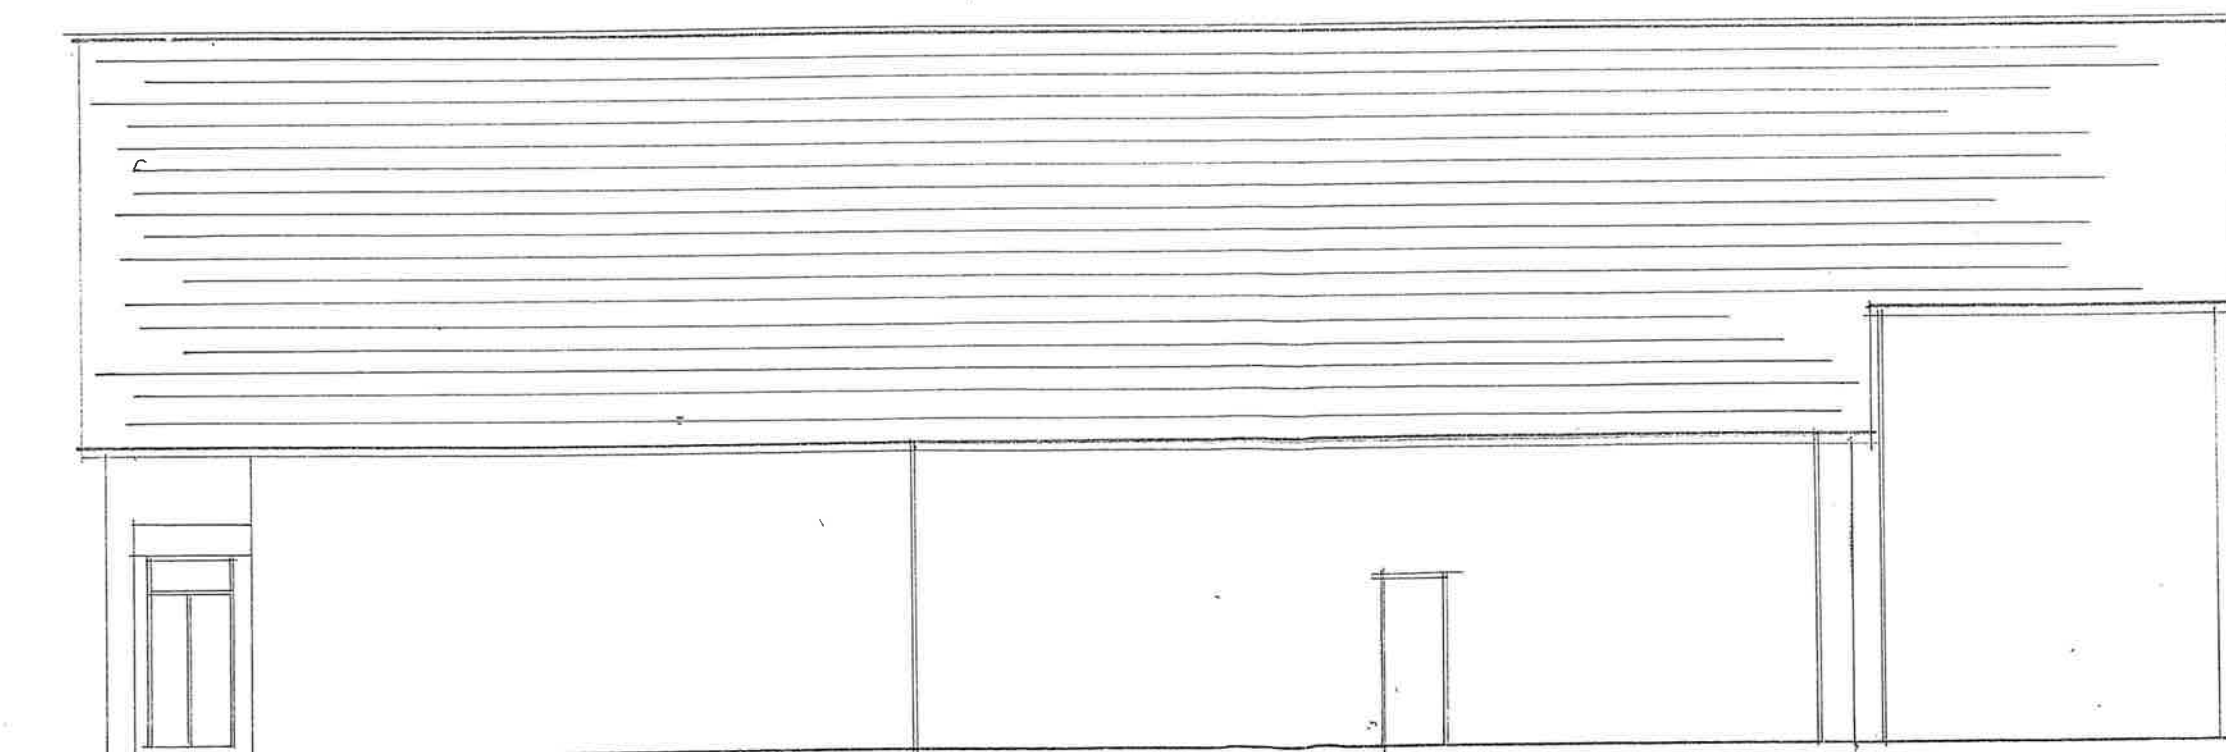

EAST ELEVATION

Fine Line
Architectural Services Ltd.
30 Pond Mawr
Garth
Maesteg
Bridgend
CF34 0SX
Tel: 01656 732042
Email: fineline248@googlemail.com

Client Mr P Patel		
Project Village Discount Store, Croeserw		
Drawing Title Existing Side Elevations		
Date July, 2023	Scale 1:100.	Drawing No. VillageStoreCroeserw / WD / 02