



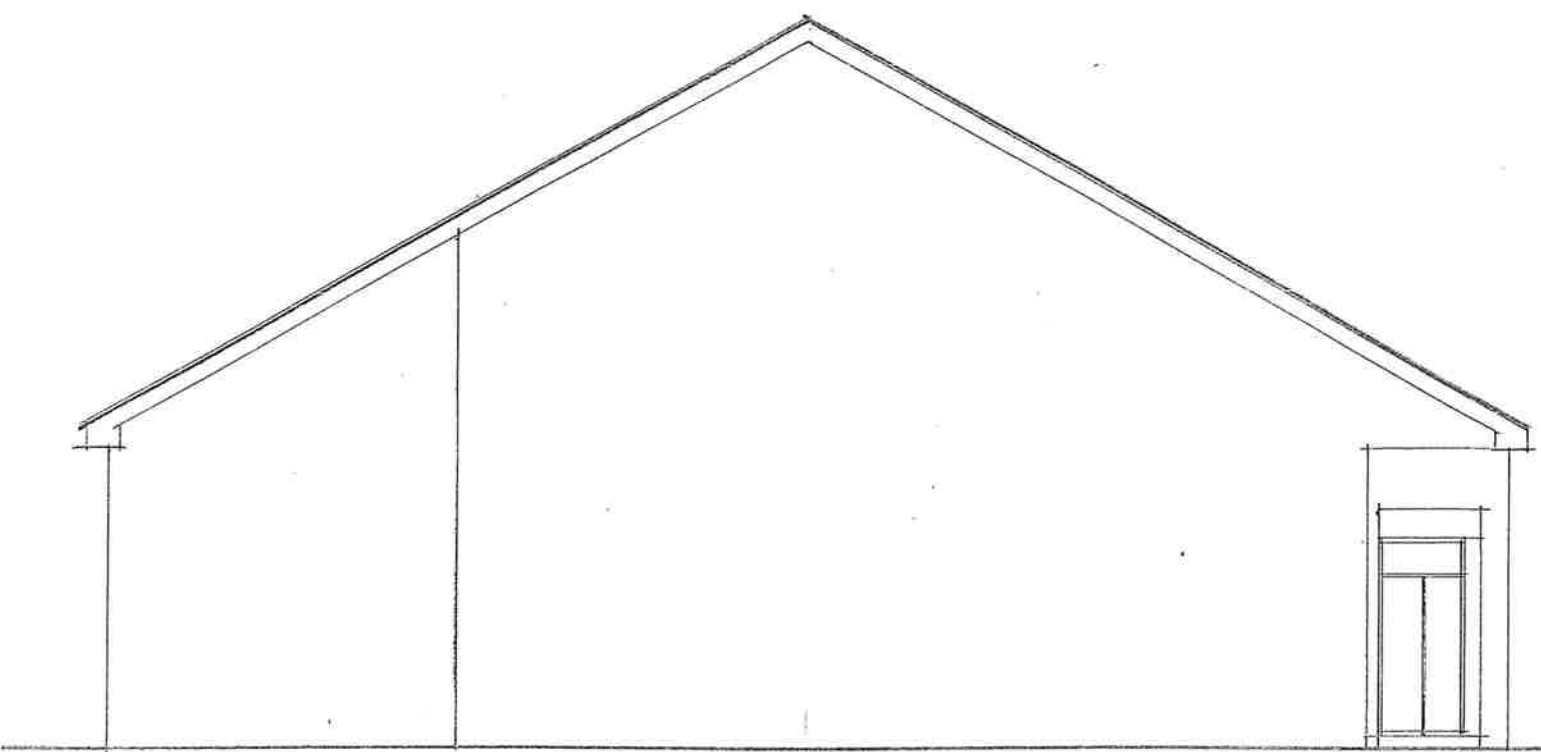

SOUTH ELEVATION

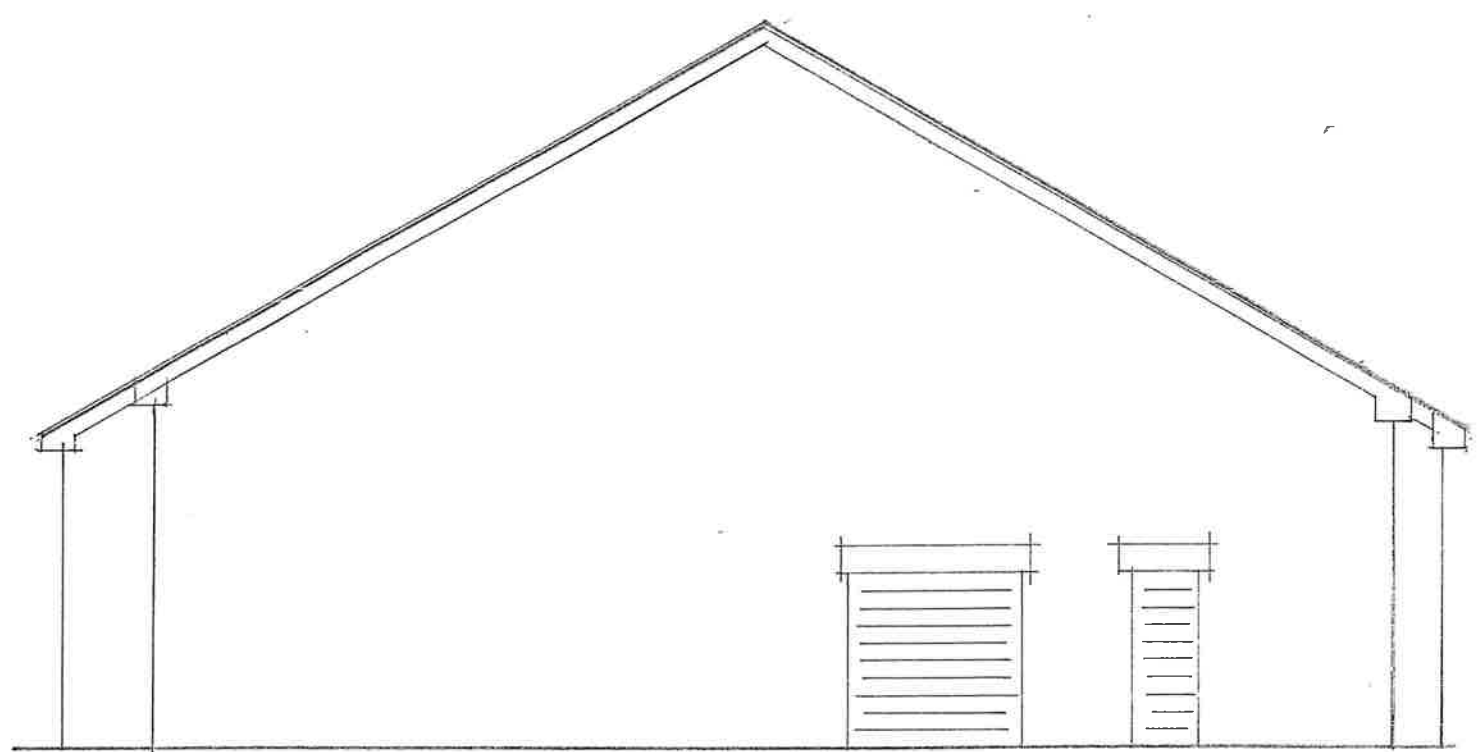

NORTH ELEVATION

<i>Fine Line</i> <i>Architectural Services Ltd.</i>				<i>Client</i> Mr P Patel		
30 Pond Mawr Garth Maesteg Bridgend CF34 0SX				<i>Project</i> Village Discount Store, Croeserw		
Tel: 01656 732042 Email: fineline248@gmail.com				<i>Drawing Title</i> Existing Front and Rear Elevations		
<i>Date</i> July. 2023		<i>Scale</i> 1:100.		<i>Drawing No.</i> VillageStoreCroeserw/WD/03		