


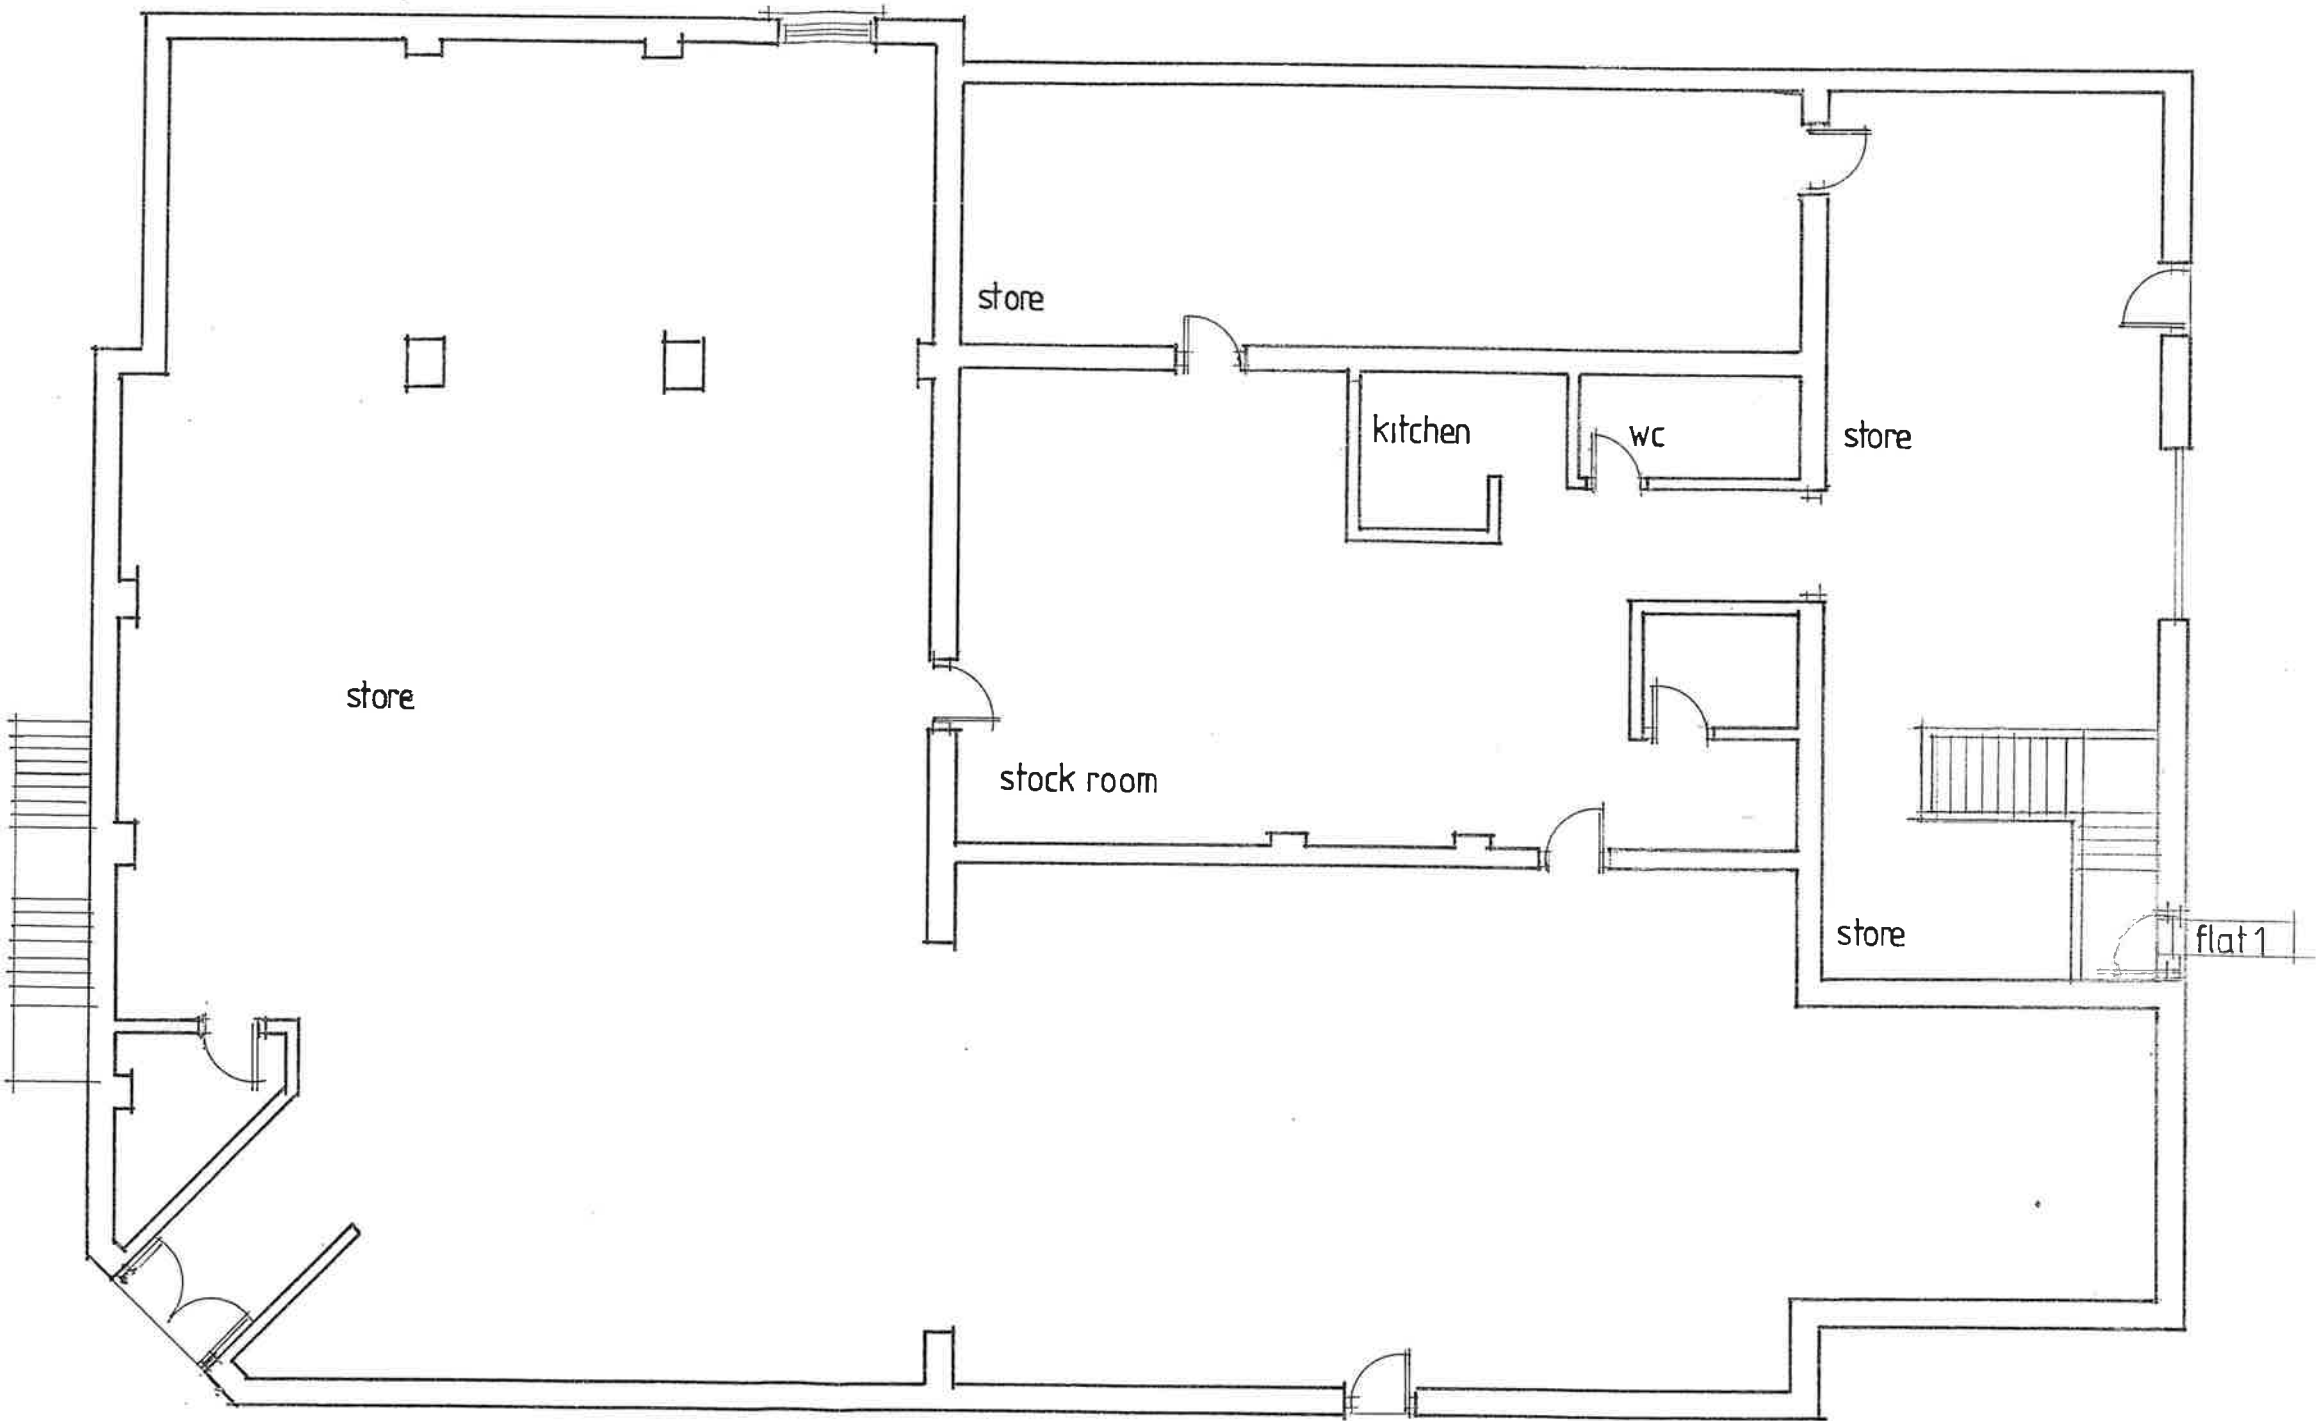

GROUND FLOOR PLAN

Fine Line Architectural Services Ltd.		Client Mr P Patel	
30 Pond Mawr Garth Maesteg Bridgend CF34 0SX Tel: 01656 732042 Email: fine248@gmail.com		Project Village Discount Store, Croeserw	
		Drawing Title Proposed Ground Floor Plan	
		Date July. 2023	Scale 1:100.
		Drawing No. VillageStoreCroeserw / WD / 04	