


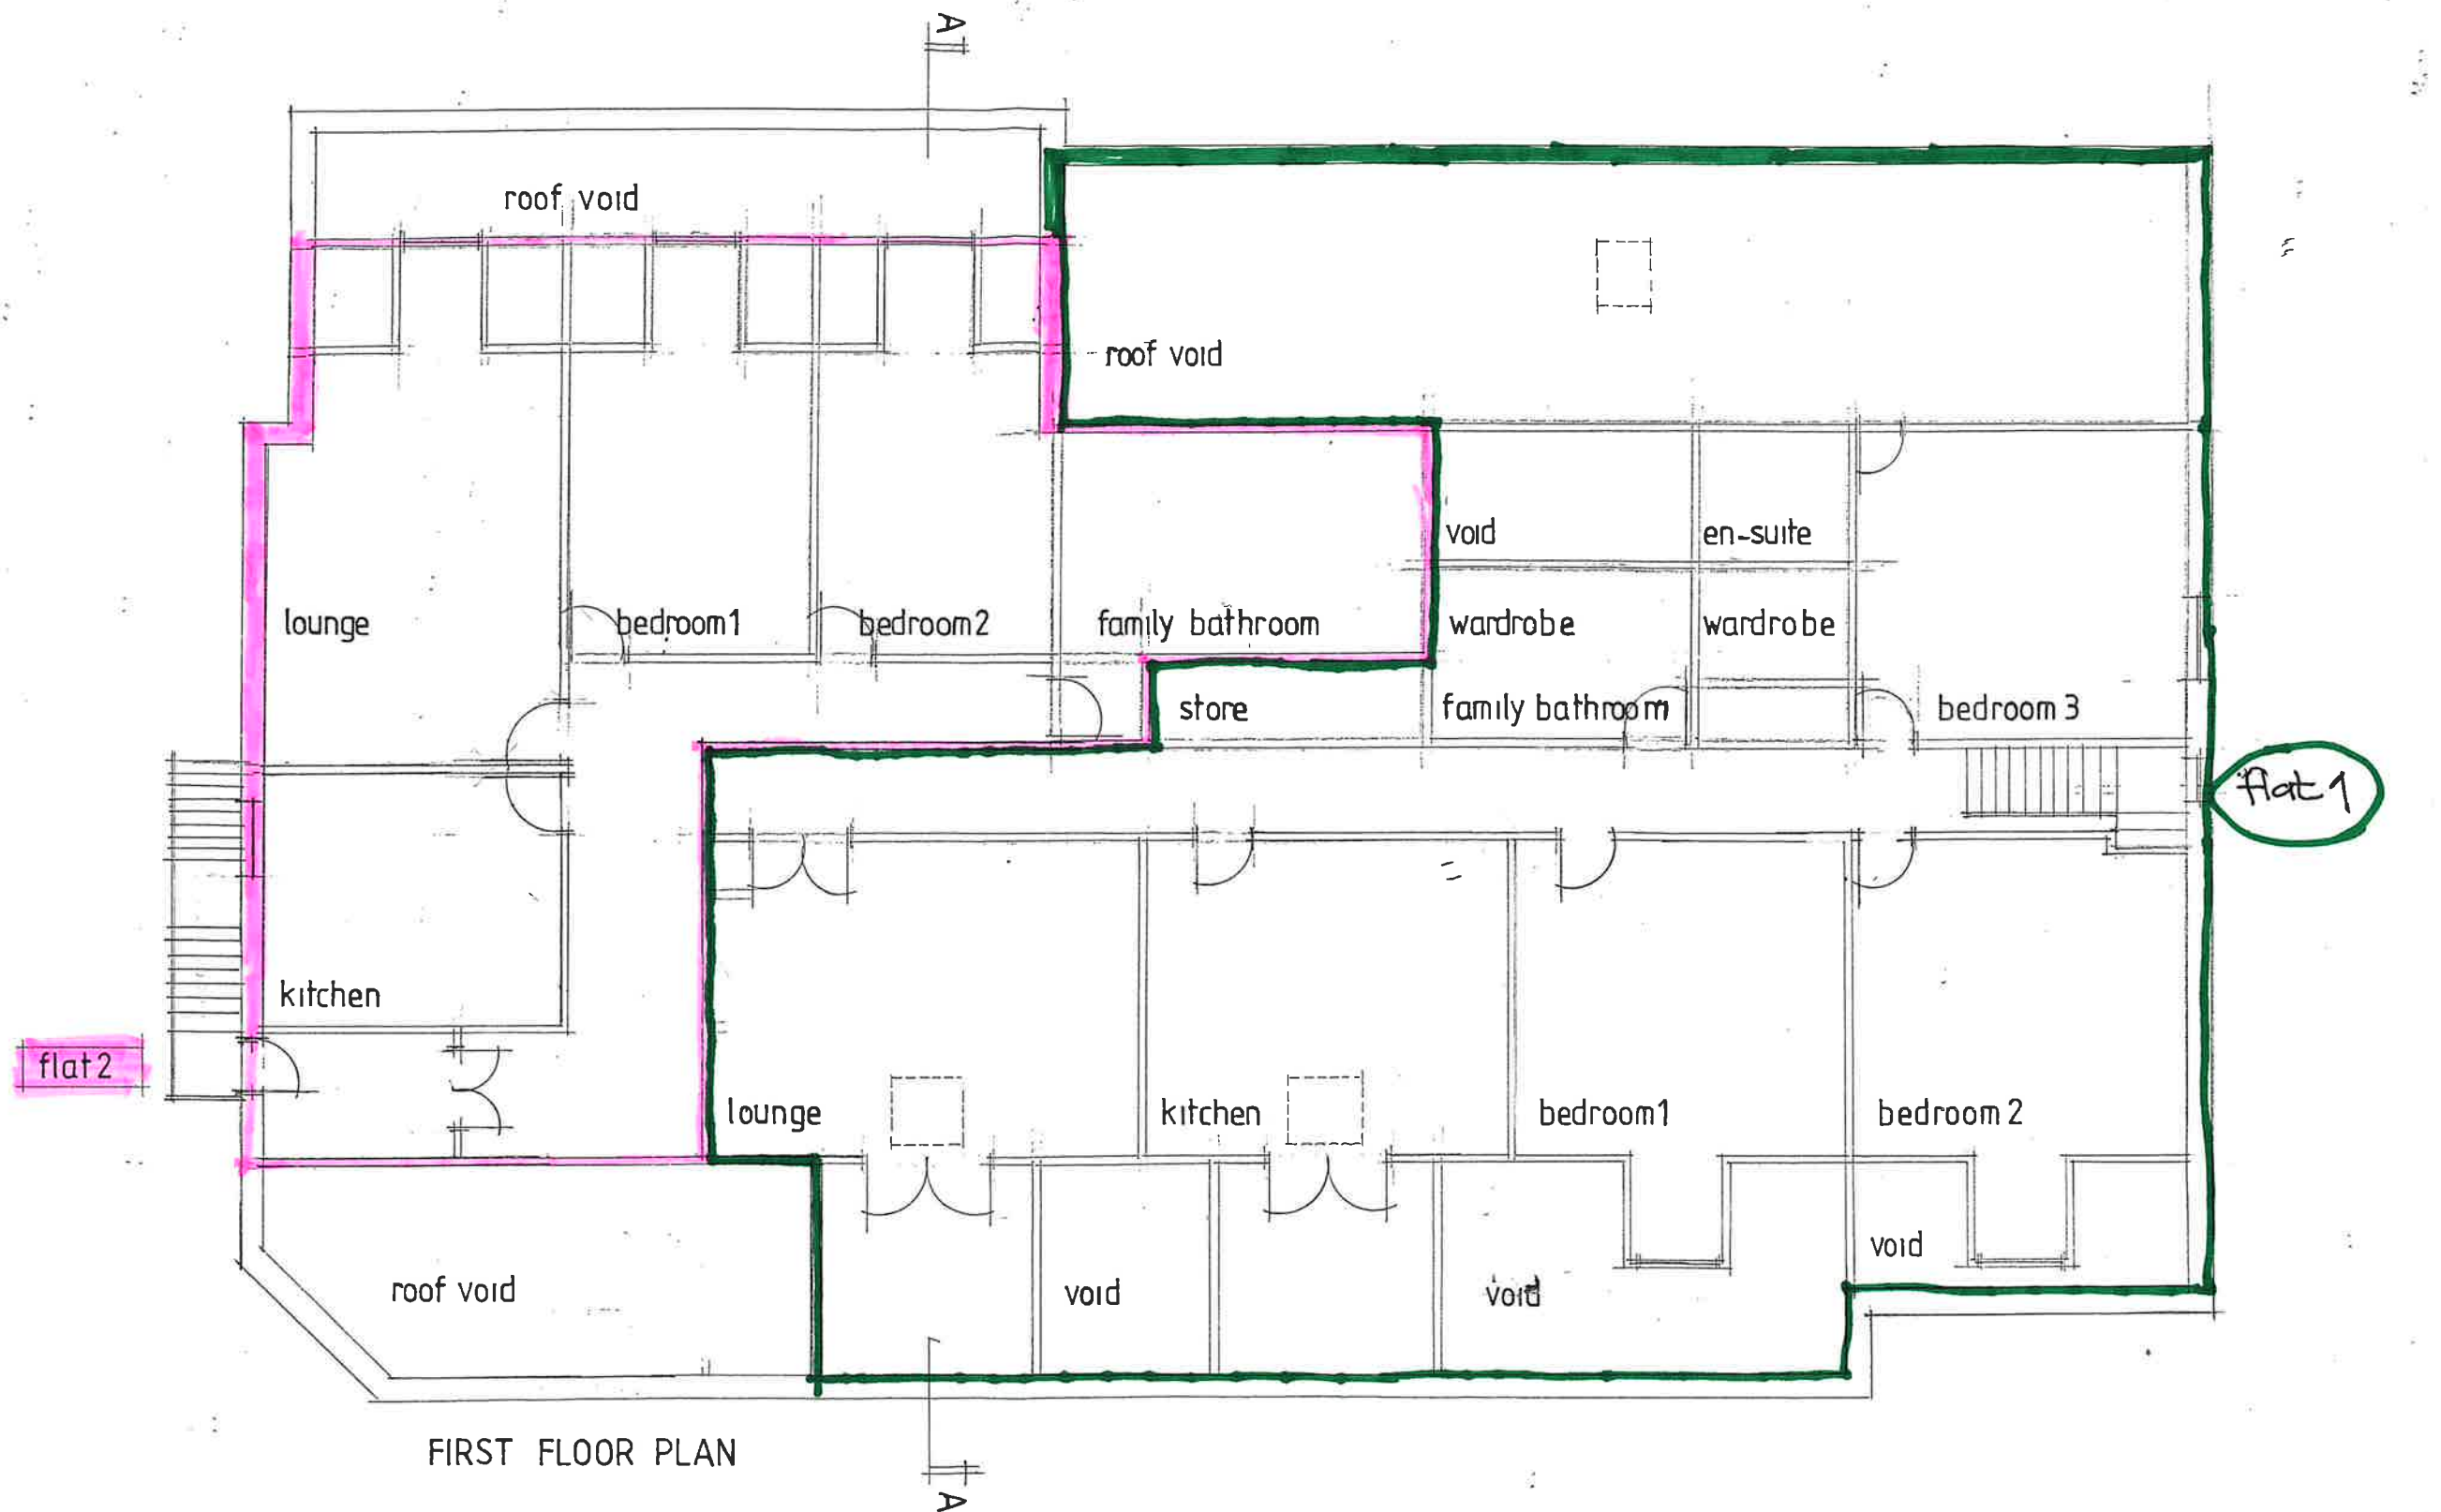

FIRST FLOOR PLAN

Fine Line Architectural Services Ltd. 30 Pond Mawr Garth Maesteg Bridgend CF34 0SX Tel: 01656 732042 Email: fineline248@gmail.com		Client Mr P Patel	
		Project Village Discount Store, Croeserw	
		Drawing Title Proposed First Floor Plan	
		Date July. 2023	Scale 1:100.
		Drawing No. VillageStoreCroeserw/WD/05A	