



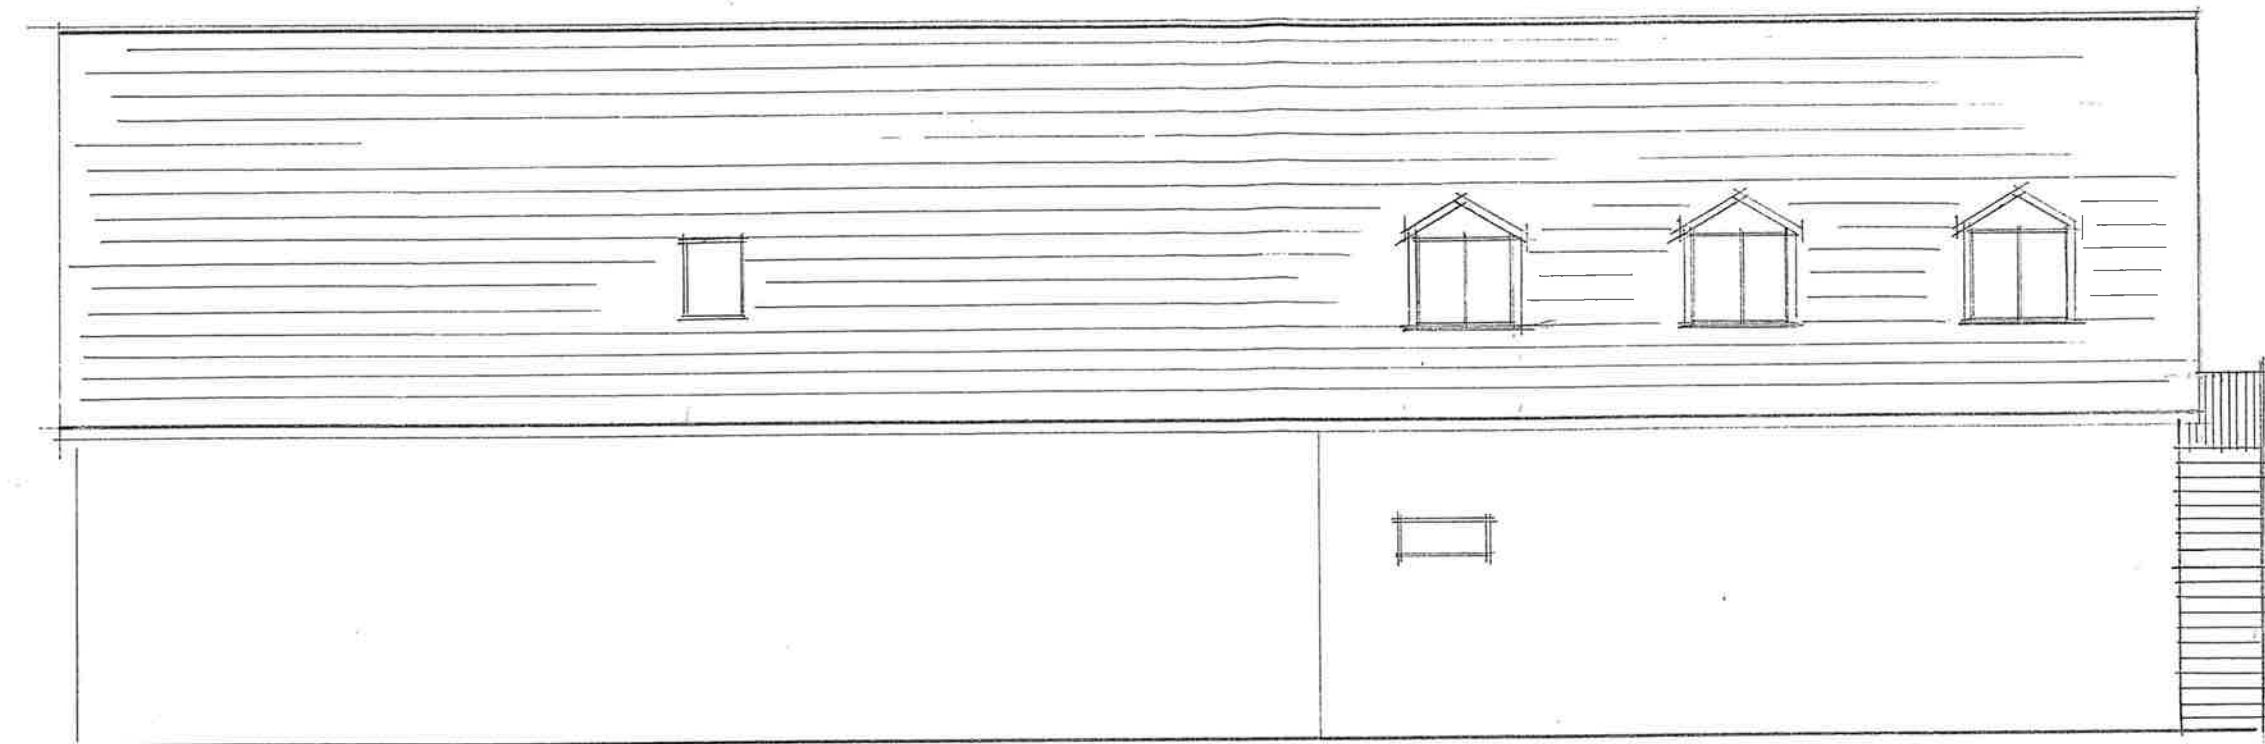

WEST ELEVATION

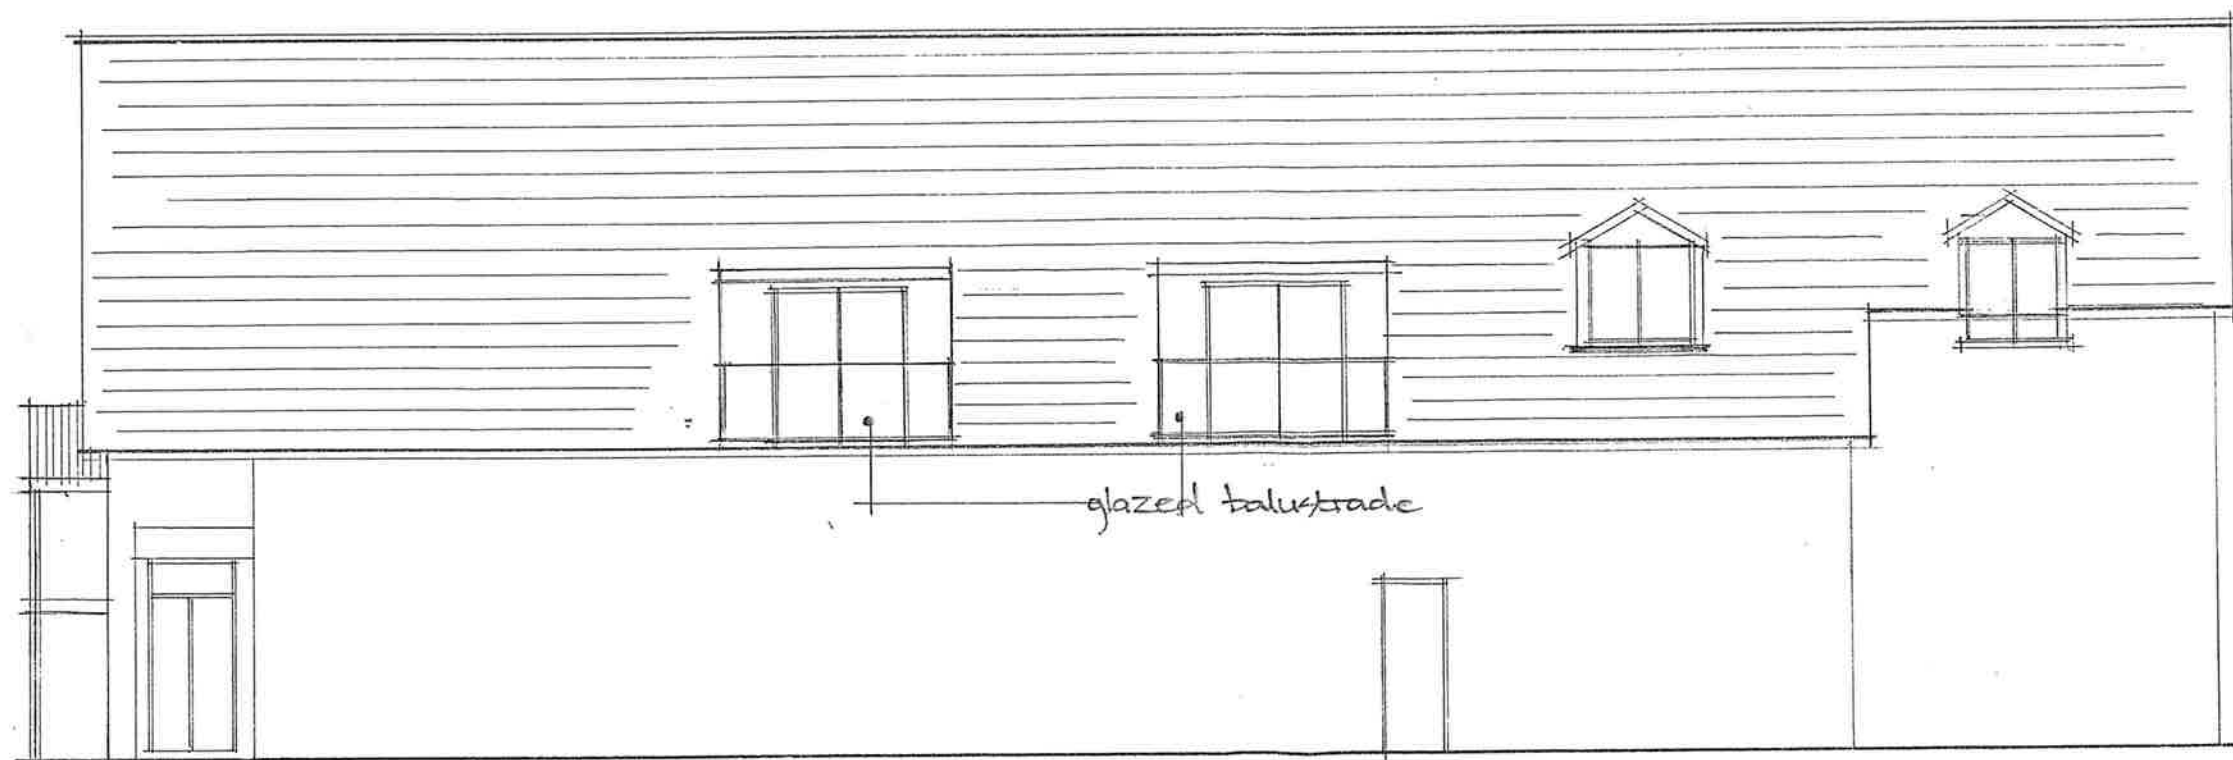

EAST ELEVATION

Fine Line Architectural Services Ltd. 30 Pond Mawr Garth Maesteg Bridgend CF34 0SX Tel: 01656 732042 Email: fineline248@googlemail.com	<i>Client</i> Mr P Patel		
	<i>Project</i> Village Discount Store, Croeserw		
	<i>Drawing Title</i> Proposed Side Elevations		
	<i>Date</i> July. 2023	<i>Scale</i> 1:100.	<i>Drawing No.</i> VillageStoreCroeserw / WD / 06/23