


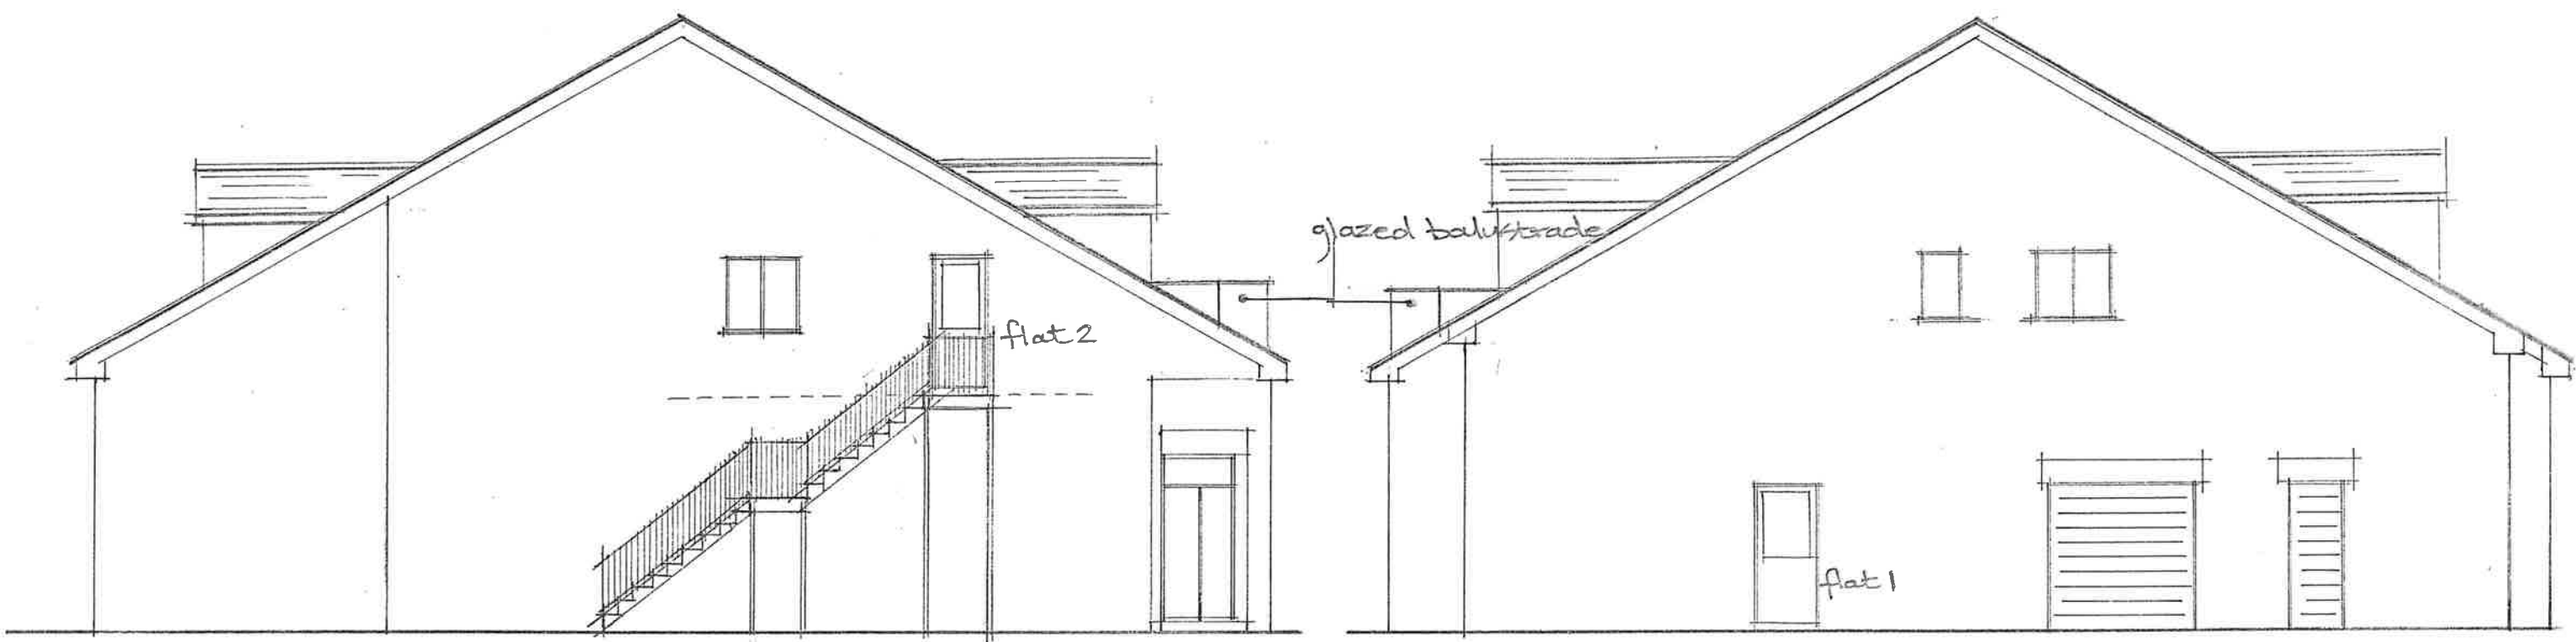

SOUTH ELEVATION

NORTH ELEVATION

Fine Line Architectural Services Ltd. 30 Pond Mawr Garth Maesteg Bridgend CF34 0SX Tel: 01656 732042 Email:fine248@googlemail.com	Client		
	Mr P Patel		
	Project		
	Village Discount Store, Croeserw		
	Drawing Title		
	Proposed Front and Rear Elevations		
	Date	Scale	Drawing No.
	July. 2023	1:100.	VillageStoreCroeserw/WD/07A