

29/08/2023 15:24:24
RCA Document Reference: RCA A1 Landscape Version 1
M:\RCA Job Files\20775\20775 - Former Tonnawr Primary School, Tonnawr Road, Tonnawr, Neath Port Talbot SA12 9UW - RCA Civil Drawings\20775-000.dwg

DO NOT SCALE



- KEY:
- PRIVATE SURFACE WATER
 - DIFFUSER UNITS
 - ADOPTABLE SURFACE WATER
 - ADOPTABLE FOUL WATER
 - BEANIE KERBS
 - ACO CHANNEL
 - ATTENUATION BASIN
 - PRIVATE POROUS DRIVE
 - ADOPTABLE POROUS DRIVE
 - RETAINING WALL
 - TARMAC ROAD/DRIVE
 - PROPOSED FALL/SPOT LEVEL


NOTES:

THE PROPERTY OF THIS DRAWING AND DESIGN IS VESTED IN ROGER CASEY ASSOCIATES AND MUST NOT BE COPIED OR REPRODUCED IN ANY WAY WITHOUT THE WRITTEN CONSENT OF ROGER CASEY ASSOCIATES.

THE CONTRACTOR IS TO CHECK ALL LEVELS AND DIMENSIONS BEFORE WORK COMMENCES, AND ANY DISCREPANCIES TO BE REPORTED IMMEDIATELY TO THE CONSULTANTS.


WORK TO FIGURED DIMENSIONS IN PREFERENCE TO SCALING.

THIS DRAWING IS TO BE READ IN CONJUNCTION WITH ALL OTHER ROGER CASEY ASSOCIATES DRAWINGS AND SPECIFICATIONS AND ALL OTHER CONSULTANTS DRAWINGS AND SPECIFICATIONS RELATING TO THIS PROJECT.

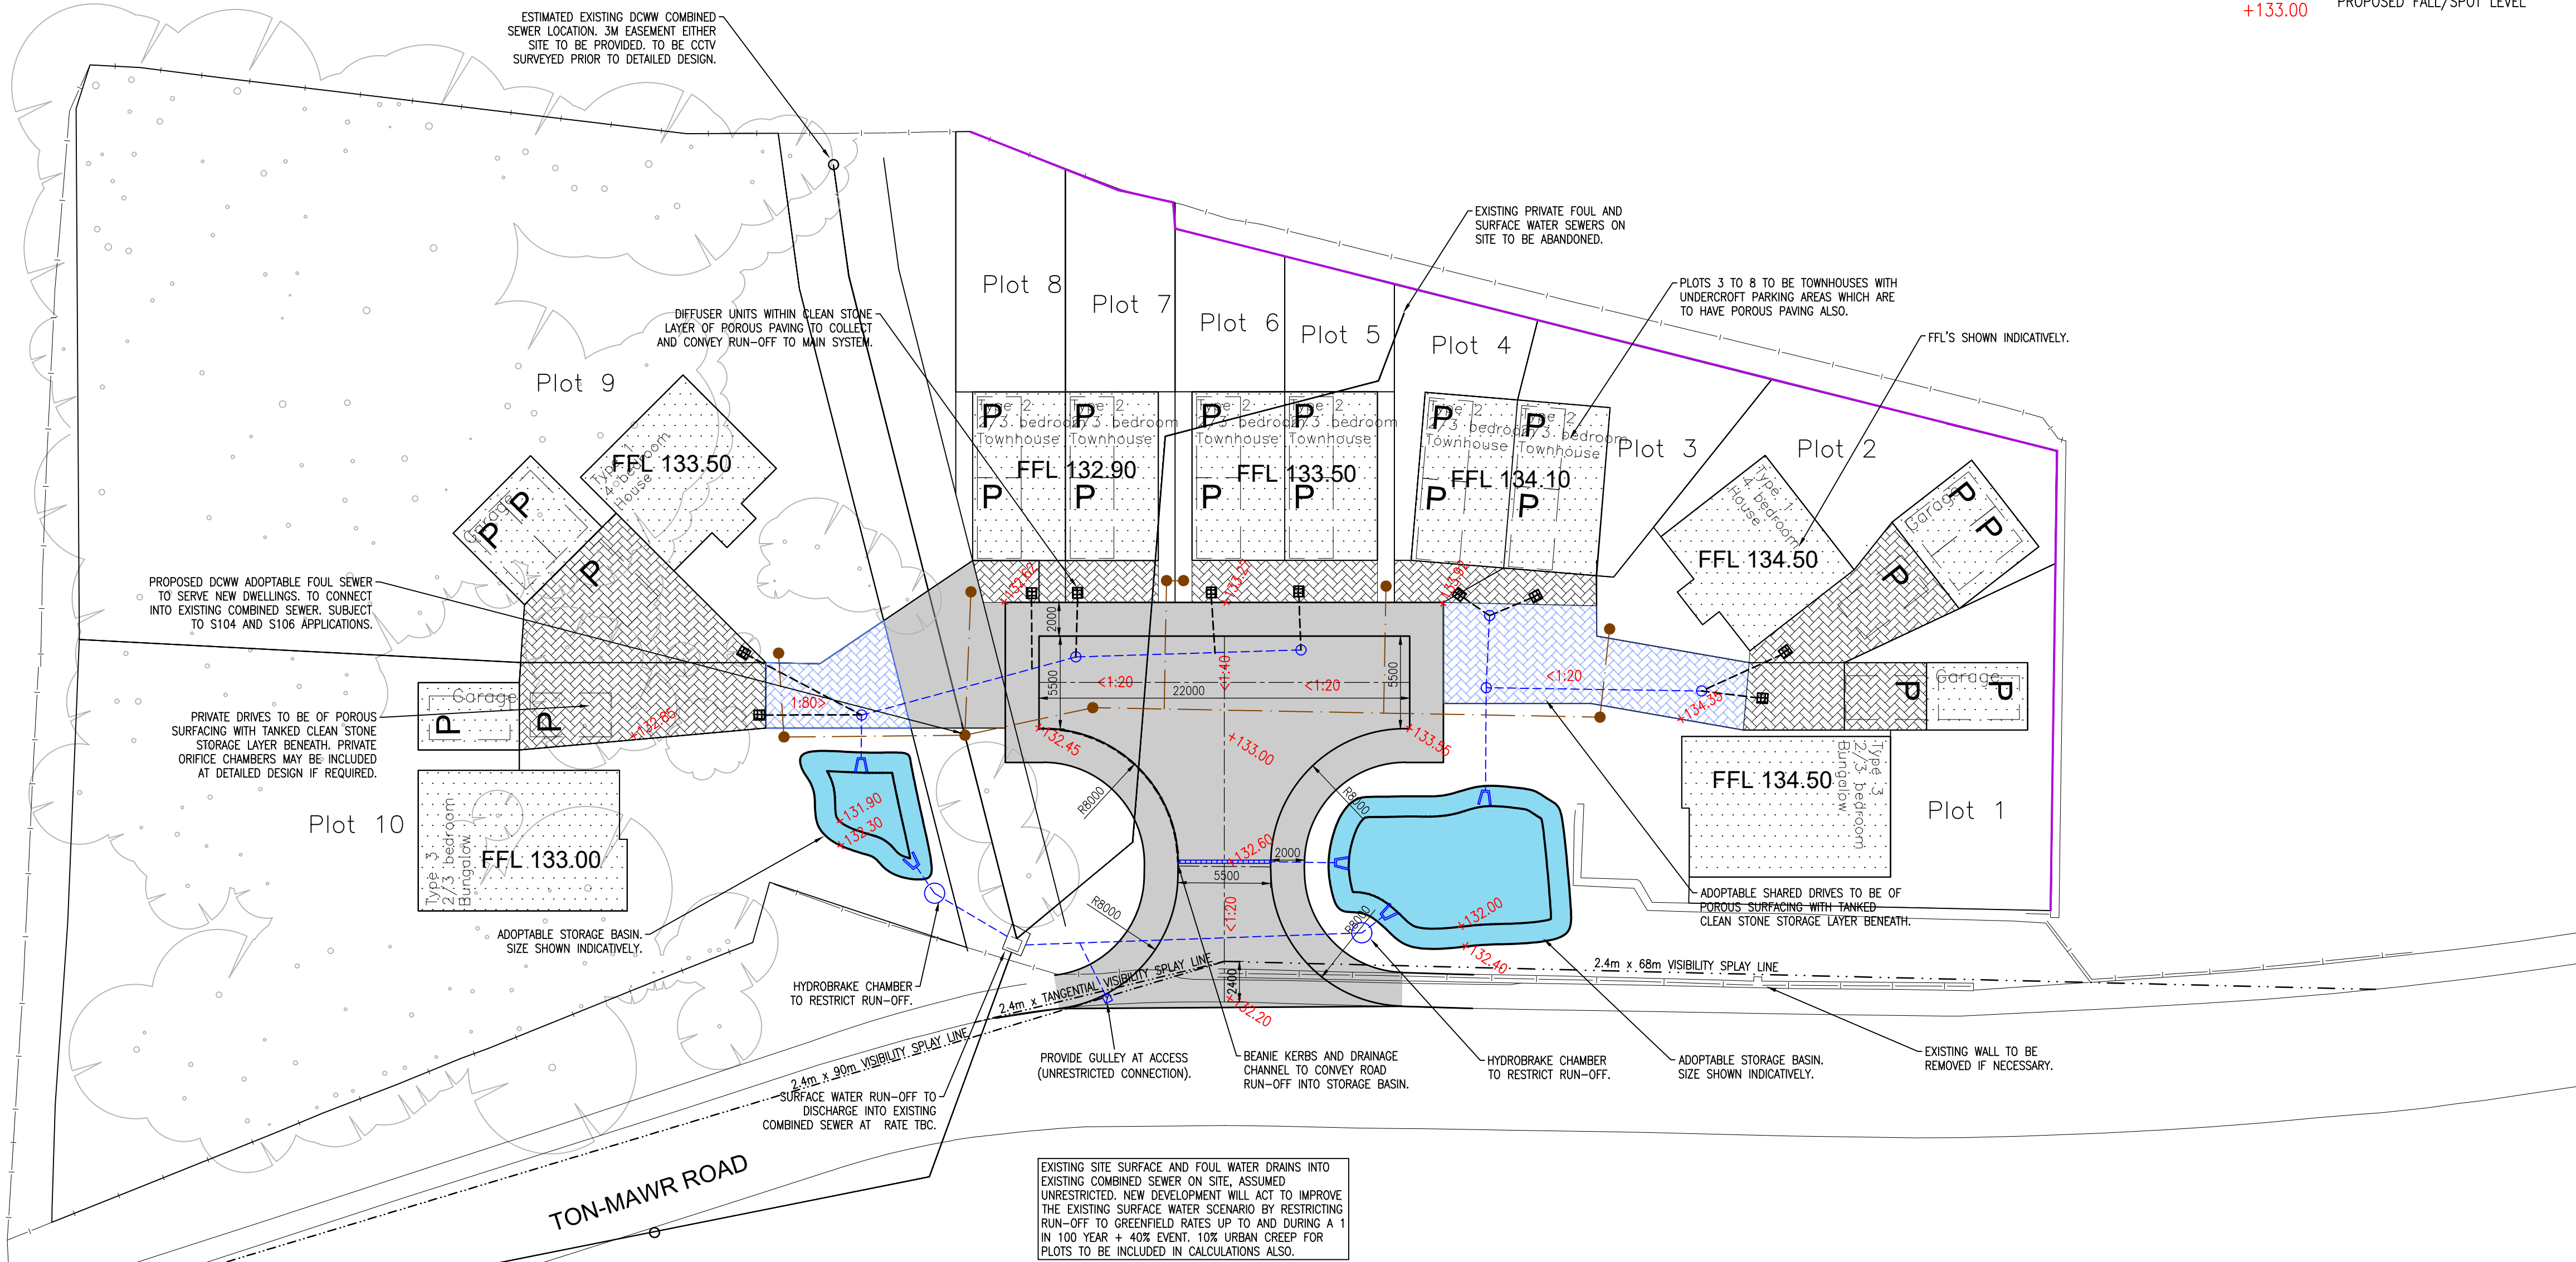

REV	DESCRIPTION	DRAWN	CHECK	DATE
P03	90m EASTERN SPLAY REMOVED	PWJL	RSC	29/08/23
P02	ACHIEVEABLE EASTERN SPLAY ADDED	PWJL	RSC	10/09/23
P01	DRAWING SCALE REVISED TO ACCOMMODATE VISIBILITY SPLAYS	PWJL	RSC	08/08/23

DRAWING STATUS:
PRELIMINARY

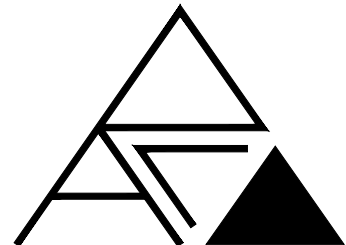

Roger Casey Associates
Consulting Civil & Structural Engineers

Ty Mansel, 6 Mansel Street,
Carmarthen,
Carmarthenshire SA31 1PX
T: 01267 222 646

Units 10 & 11, Merlin's Court,
Winch Lane, Haverfordwest,
Pembrokeshire SA61 1SB
T: 01437 762 795

E: office@rca-eng.co.uk
W: www.rca-eng.co.uk

CLIENT:			
Mr DAVID JOHN			
ARCHITECTURAL CONSULTANT:		DR Design Architectural Services Davies Richards Design Ltd.	
D R DESIGN LLANDEILO			
PROJECT:			
RESIDENTIAL DEVELOPMENT AT Fmr. TONMAWR PRIMARY SCHOOL TONMAWR, NEATH SA12 9UW			
DRAWING TITLE:			
PROPOSED DRAINAGE PLAN			
DRAWN BY:	DESIGN BY:	CHECKED BY:	DATE:
BWE	BWE	PWJL	29/08/2023
SCALES:	DRAWING No.:	REVISION:	
1:250	20775/P1	P03	

ORIGINAL DRAWING A1
© Roger Casey Associates Limited 2023